


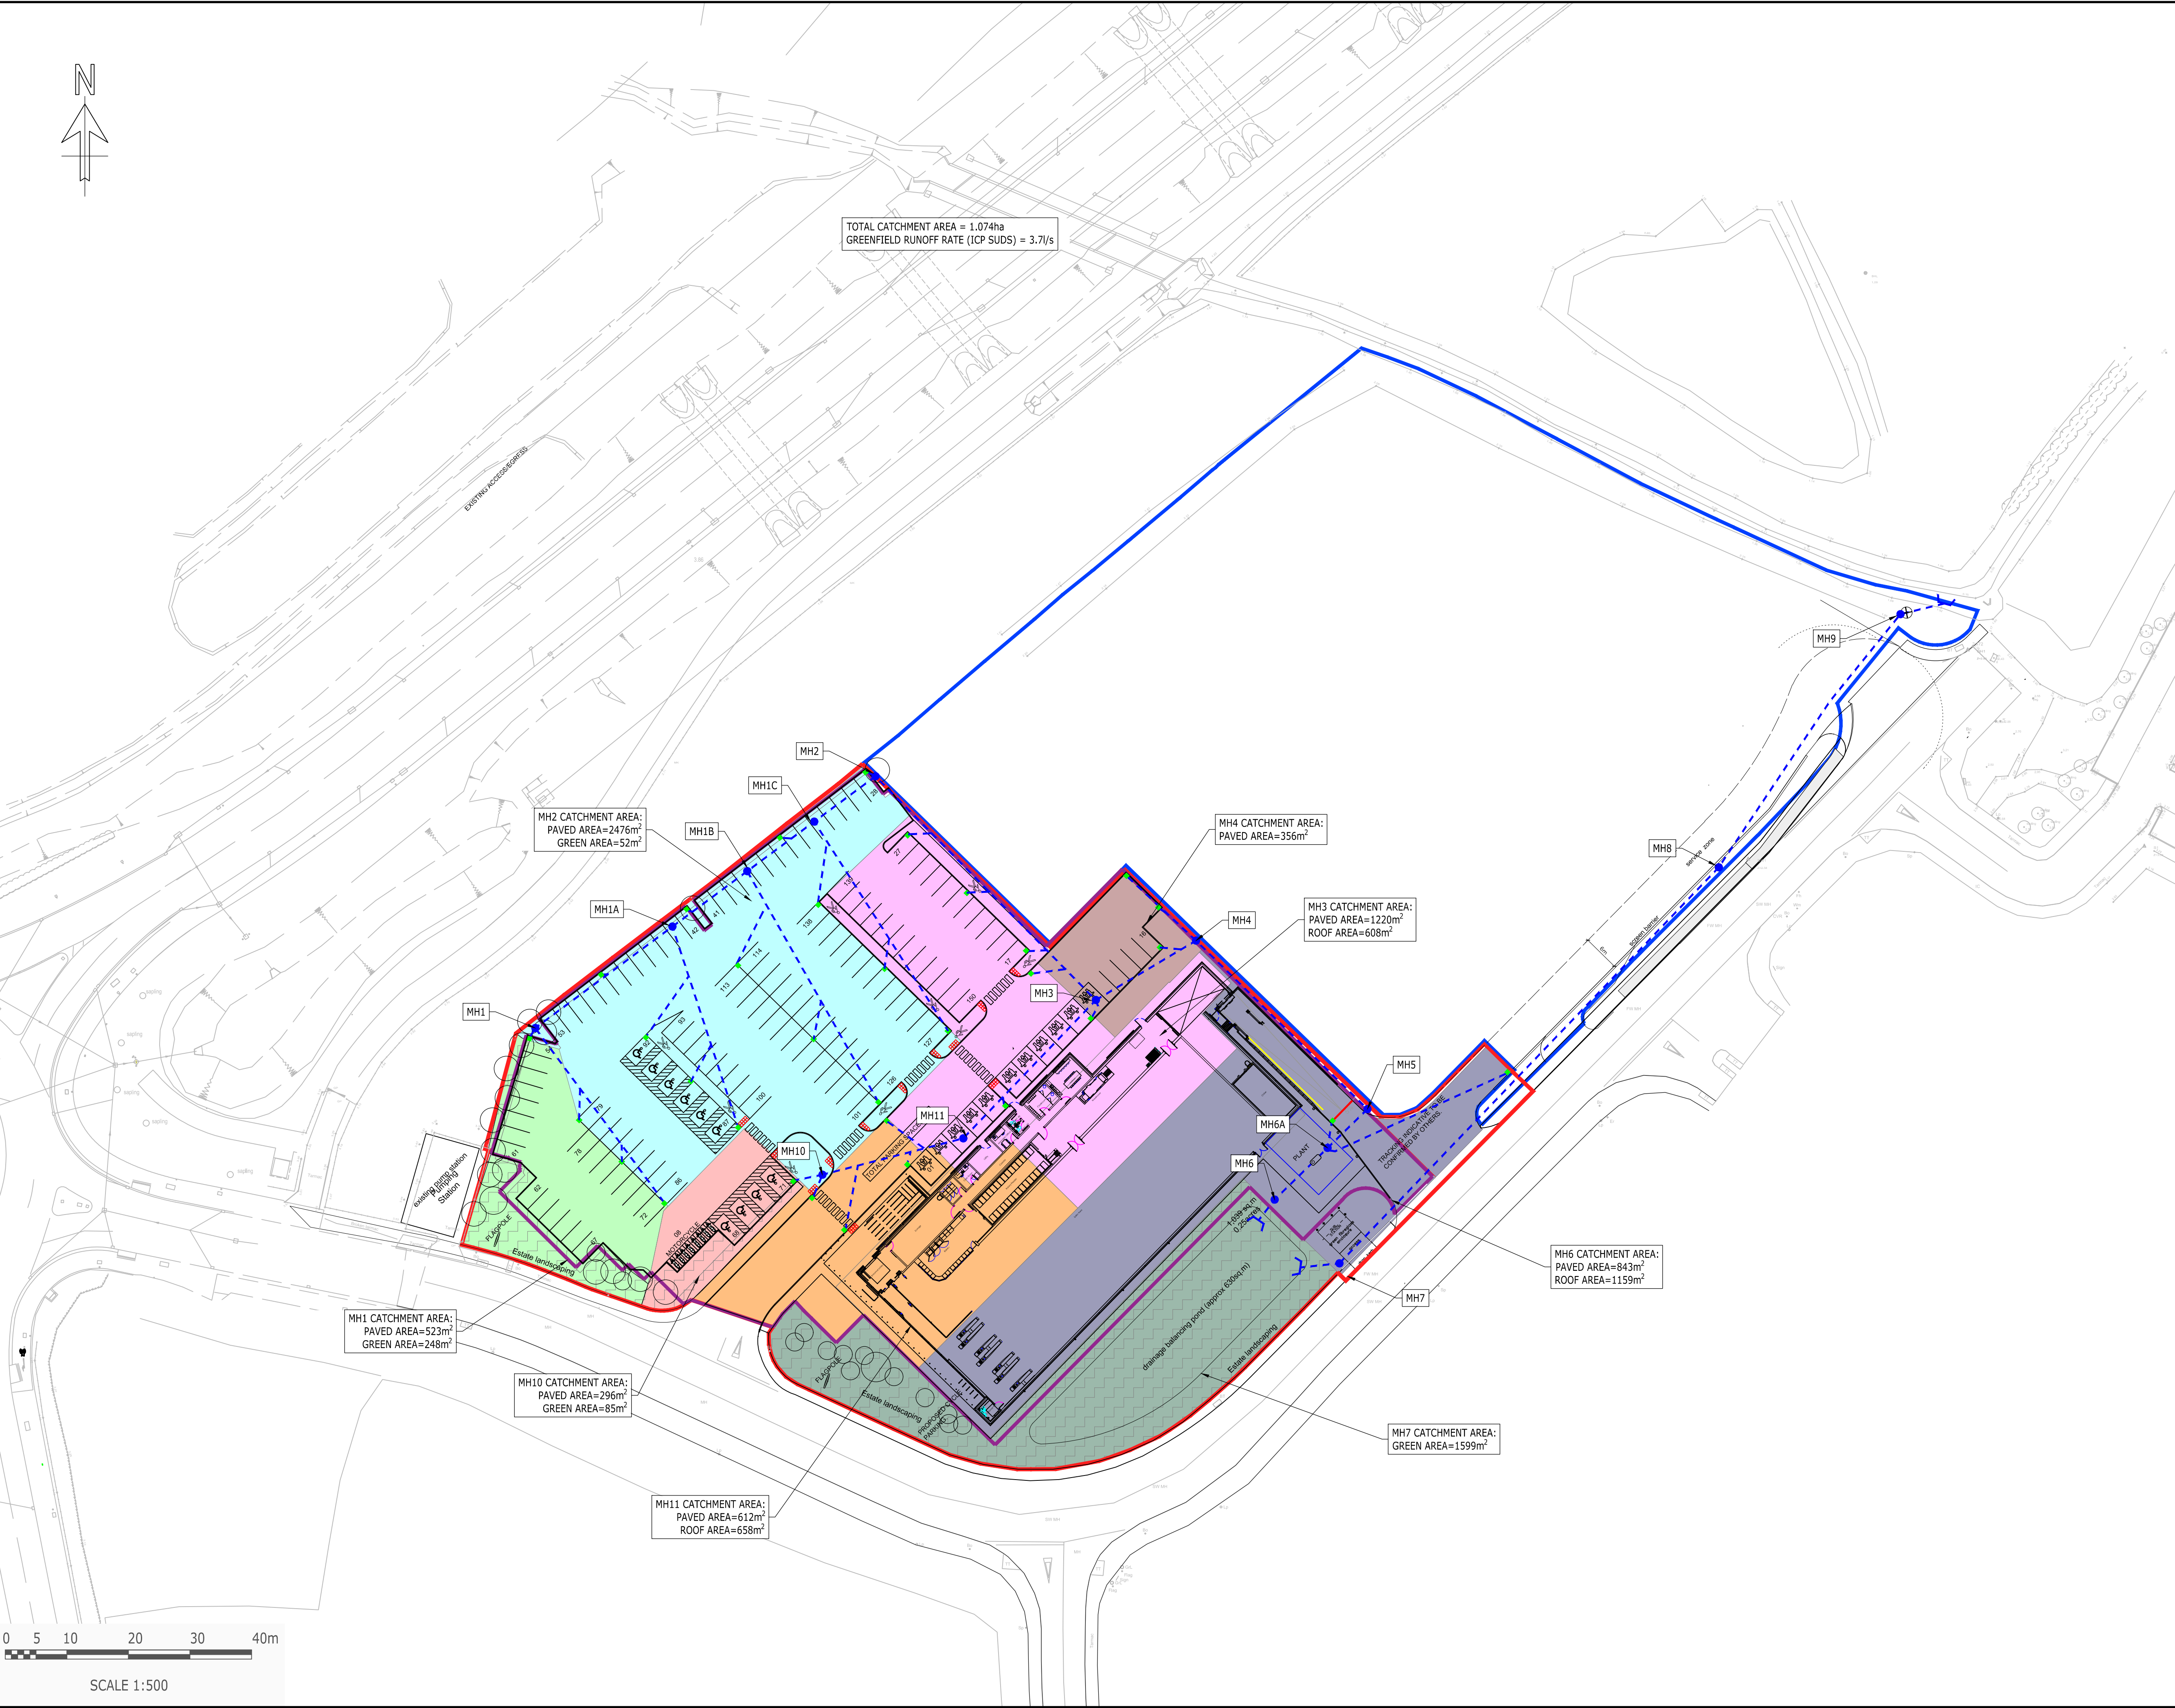

COPYRIGHT RAMBOLL UK LIMITED. ALL RIGHTS RESERVED. THIS DOCUMENT IS ISSUED FOR THE PARTY WHO COMMISSIONED IT AND FOR THE SPECIFIC PURPOSES CONNECTED WITH THE PROJECT ONLY. IT SHOULD NOT BE RELIED UPON BY ANY OTHER PARTY OR USED FOR ANY OTHER PURPOSE. RAMBOLL ACCEPTS NO RESPONSIBILITY OR LIABILITY WHICH MAY ARISE FROM RELIANCE OR USE OF THIS DOCUMENT OR THE DATA CONTAINED HEREIN BY ANY OTHER PARTY OR FOR ANY OTHER PURPOSE.

NOTES

- DO NOT SCALE FROM THIS DRAWING.
- ALL DIMENSIONS ARE METRES UNLESS OTHERWISE STATED.
- ALL LEVELS ARE IN METRES ABOVE ORDNANCE DATUM UNLESS OTHERWISE STATED.
- THIS DRAWING IS TO BE READ IN CONJUNCTION WITH ALL RELEVANT ARCHITECTS AND ENGINEERS DRAWINGS AND SPECIFICATIONS.
- REFER TO DRAINAGE LAYOUT DRAWING: RAM-0500-01A-DR-CR-00001
- PAVED AND ROOF AREAS ASSUMED TO BE 100% IMPERMEABLE AND GREEN AREAS ASSUMED TO BE 30% IMPERMEABLE.

GREEN AREA (30% CATCHMENT)

MH1 CATCHMENT AREA

MH2 CATCHMENT AREA

MH3 CATCHMENT AREA

MH4 CATCHMENT AREA

MH6 CATCHMENT AREA

MH7 CATCHMENT AREA

MH11 CATCHMENT AREA

MH12 CATCHMENT AREA

P04	PRELIMINARY	09/09/2019	CL	MRD
P03	PRELIMINARY	30/08/2019	BW	MRD
P02	PRELIMINARY	02/07/2019	BW	MRD
P01	PRELIMINARY	28/06/2019	BW	MRD
Rev	Description	Date	By	App
			Chk	

PRELIMINARY

OLDLANDS FARM
BOGNOR REGIS

RAMBOLL

tel 023 8081 7500 fax 023 8081 7600 southampton@ramboll.co.uk
www.ramboll.co.uk

PHASE 1A - LIDL SITE

DRAINAGE CATCHMENT LAYOUT

Project No:	Scale (@A1):	Drawn:	Date:
1620003993	1:500	BW	JUN.19
Drawing No:	Rev:		
RAM-0500-01A-DR-CR-20002	P04		