




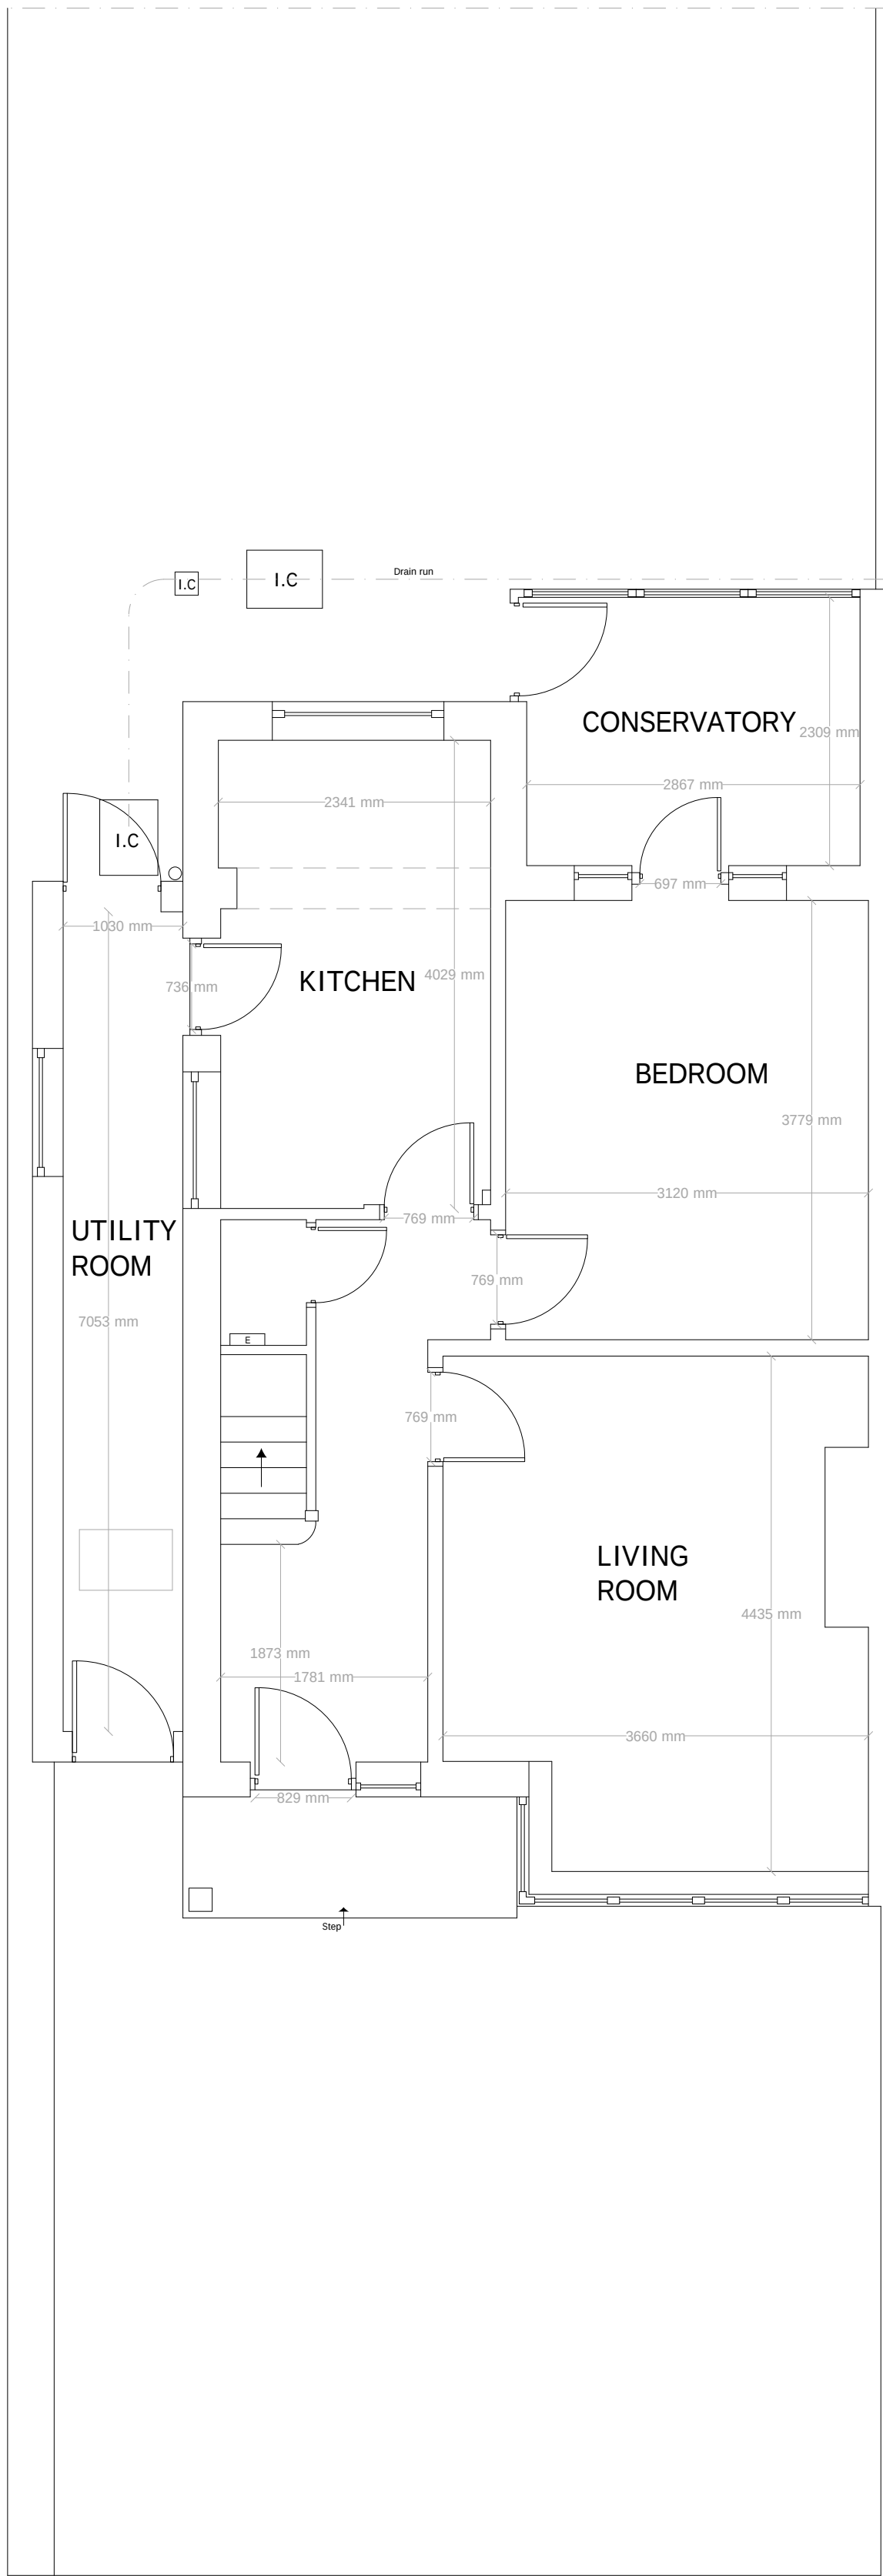

EXISTING GROUND FLOOR

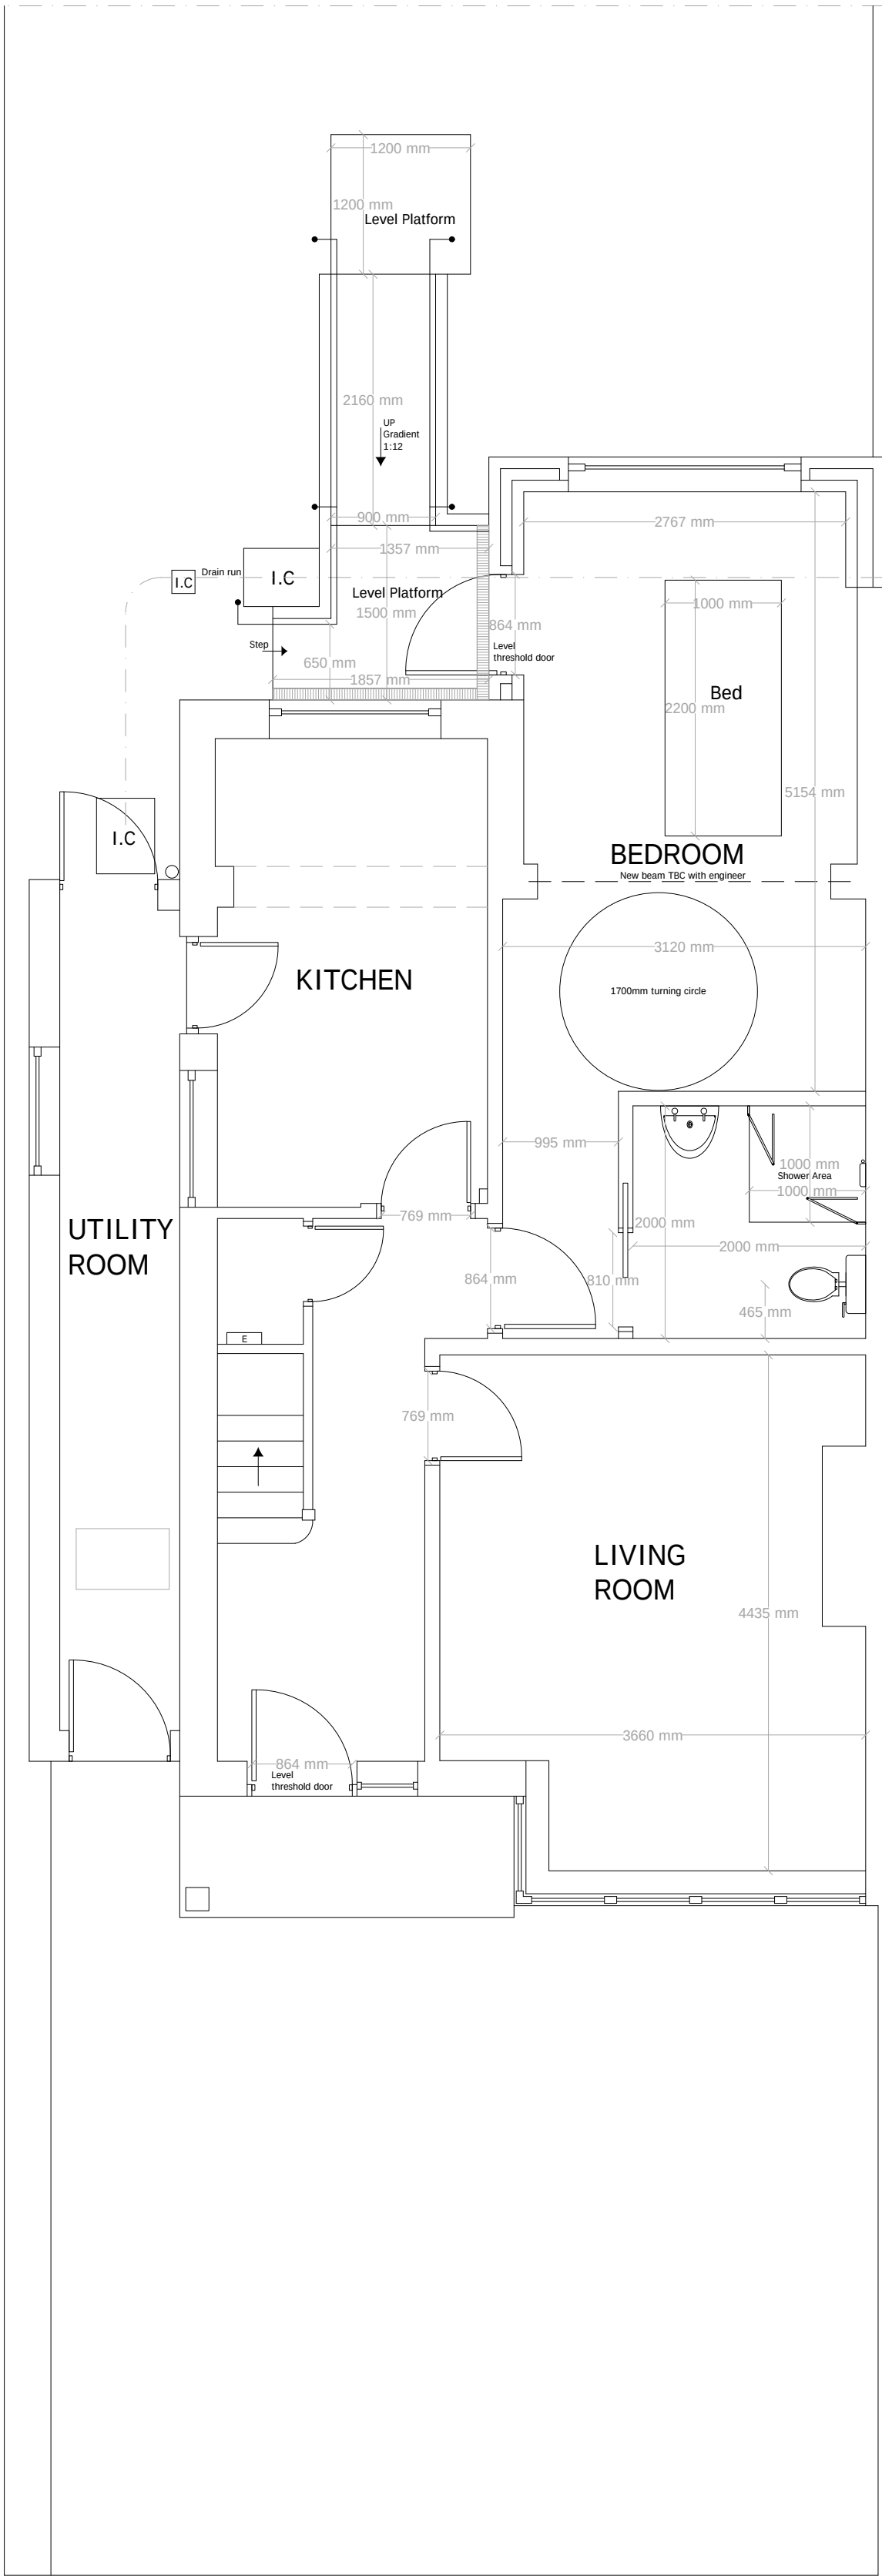

PROPOSED GROUND FLOOR
(Rear Extension)

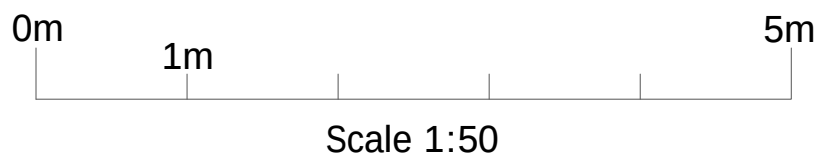

No.	Description	Date
Amendments:		
Address:	421 Chichester Road Bognor Regis West Sussex PO21 5BU	Client: Mr O McEligott
Drawing Title:	Existing & Proposed Floor Plans (Rear Extension)	Drawing Ref.: mb/02/chichester road 421
	Planning Applications Building Regulations Drawings Design Consultants Party Wall Surveys Building Survey Home Surveys	Project Management Quantity Surveying Building Defect Analysis CMA Expert Witness
Contact Details:	Telephone: 01273 410836	Email: michael@amberliving.co.uk
Contact Address:	Unit 3, Tunsteden Building, George Street, Portlady, Brighton, East Sussex, BN41 1BA	
Scale: 1:50	Paper: A1	Date: 28/06/2018
	Revision No:	Checked By:
		Direction: