


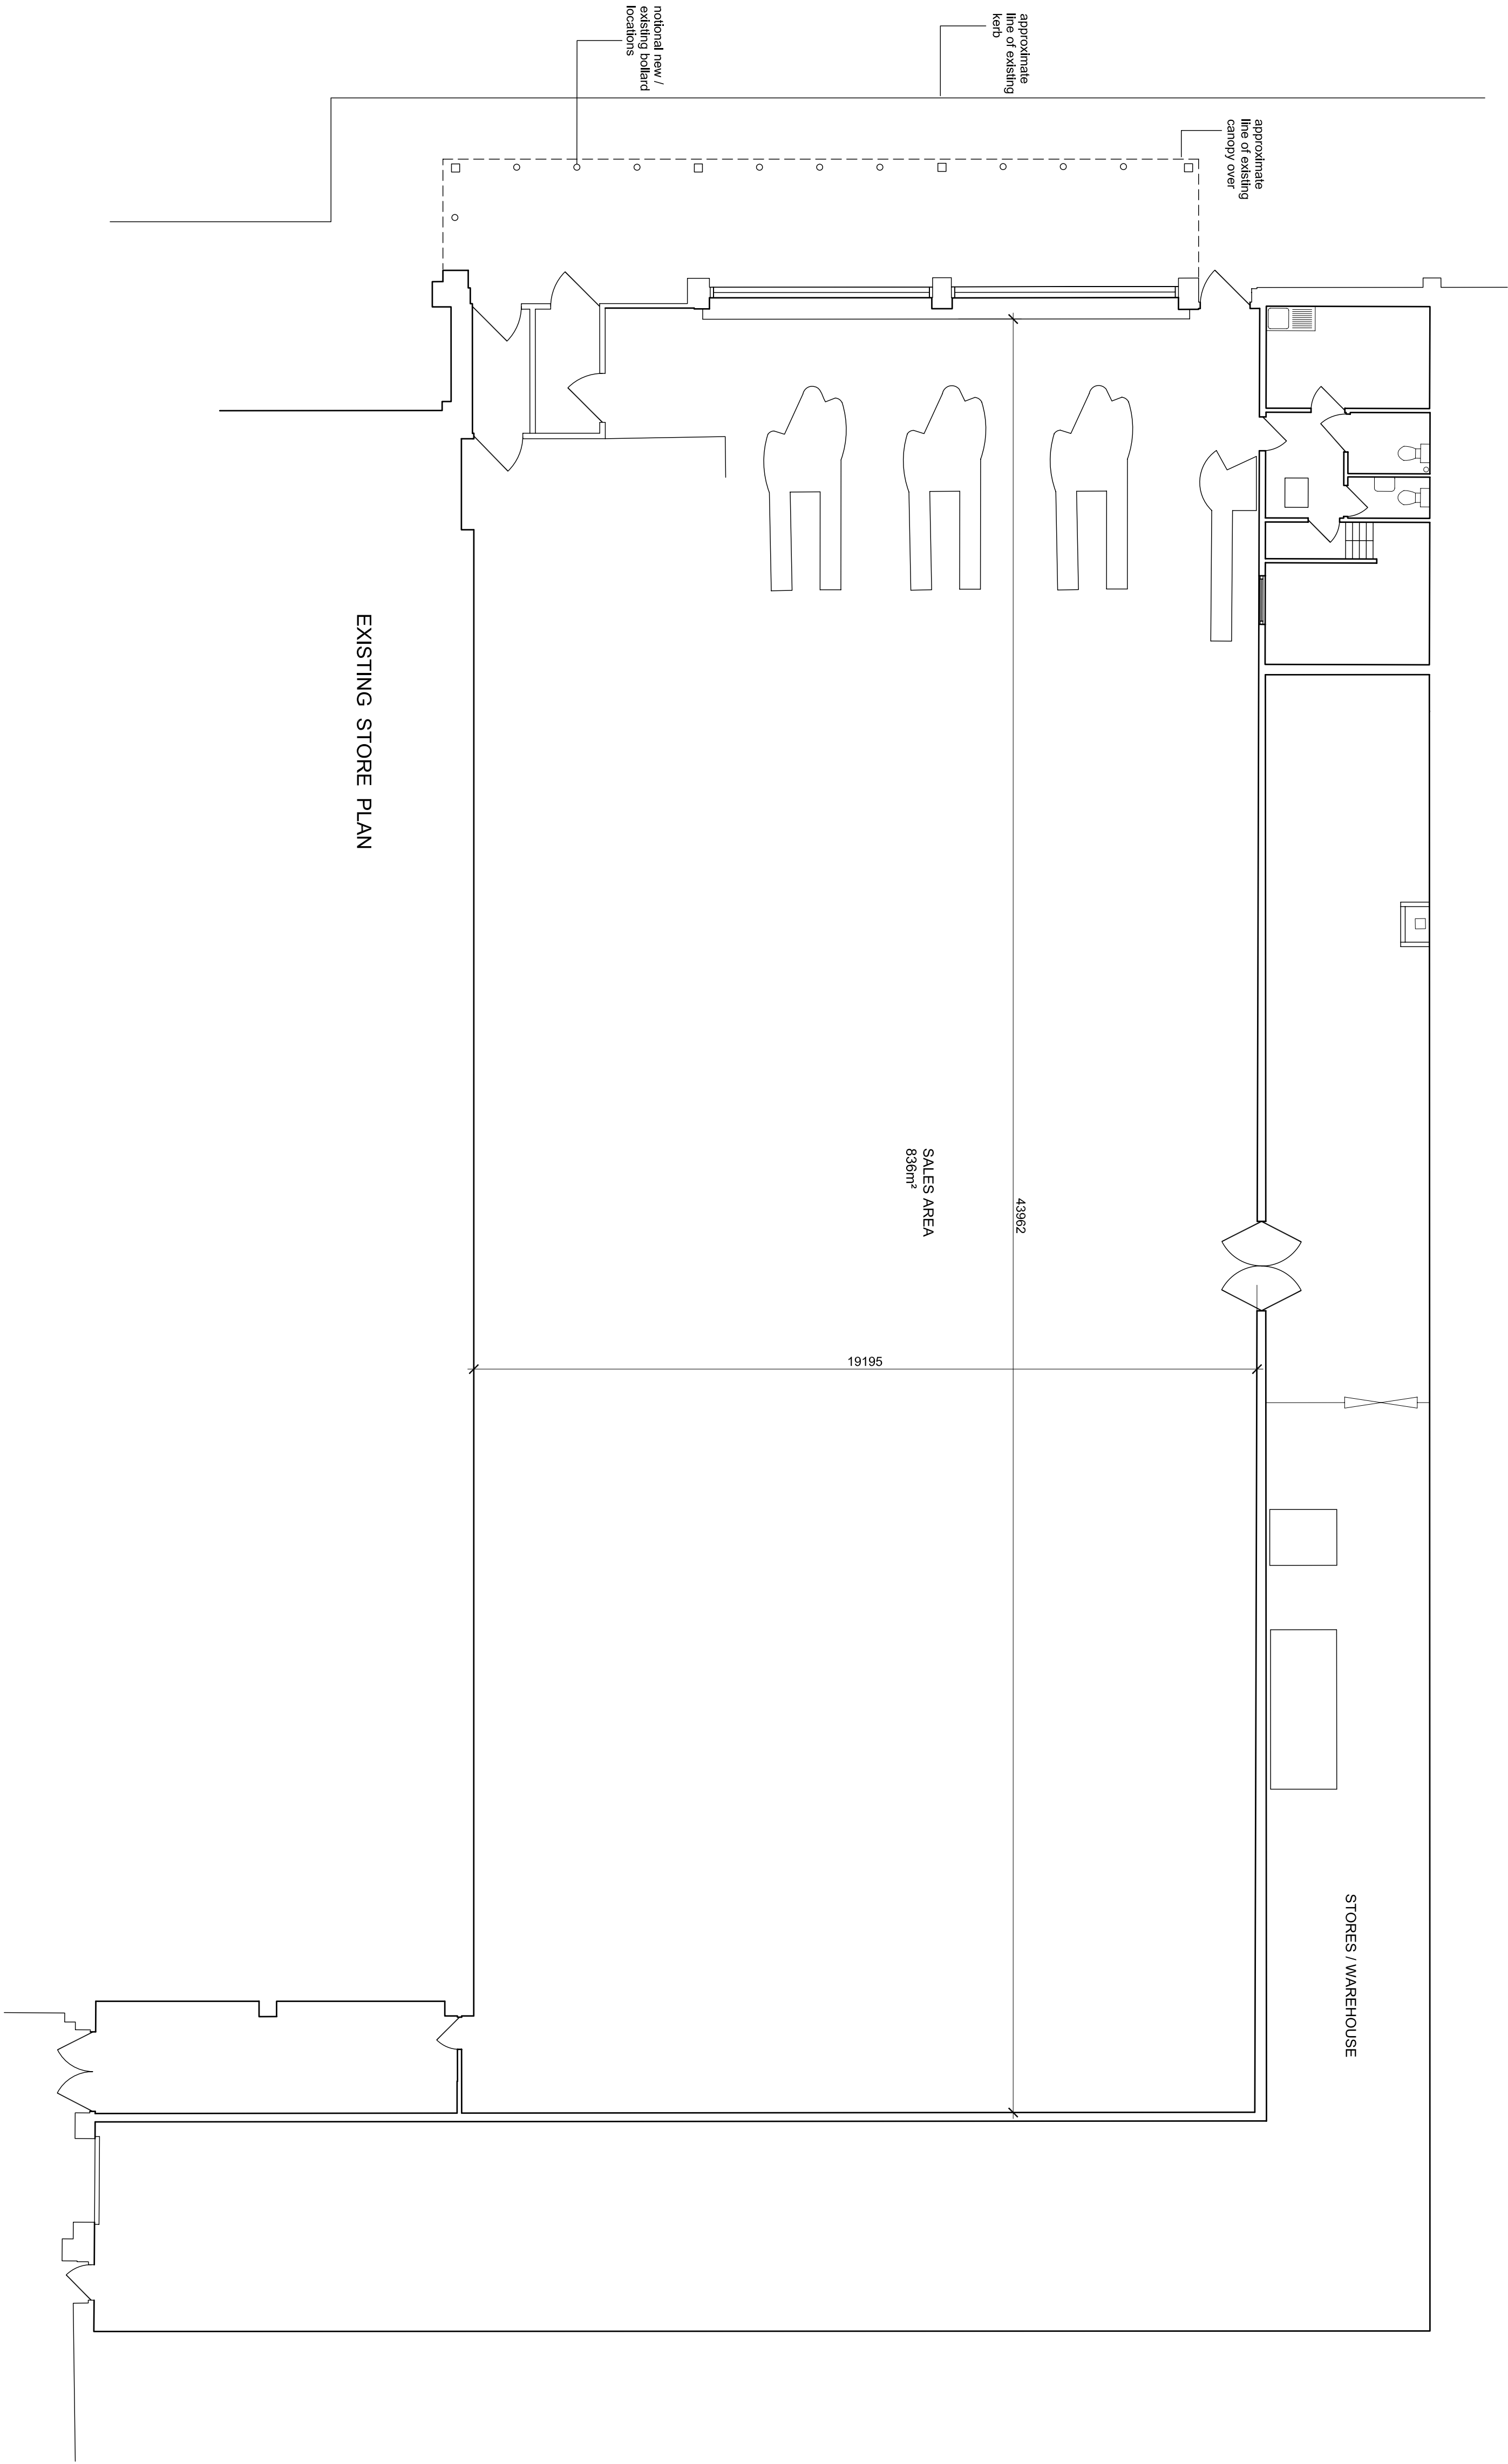

P3	27.04.10	Existing canopy structure added	TB
P2	30.03.10	Sales area and dimensions added	TB

REVISION	DATE	COMMENTS	AUTHOR / CHECKED
----------	------	----------	------------------

TITLE
PROPOSED INTERNAL ALTERATIONS

LDL, BOGNOR REGIS

DETAIL

EXISTING FLOOR PLAN



LHC 18.8.10.17 www.lhc.co.uk	01932 444334	DATE APR '10	SCALE 1:100@ A1
□ EXETER 01752 666566	DRAWING NO. 10038-102.01	REV. P3	AUTHOR / CHECKED AL/TB
■ SOUTHAMPTON 08450 714665	DRAWING STATUS -		

CONTRIBUTORS MUST CHECK ALL DIMENSIONS ON THE DRAWING FROM DIMENSIONS AND NOT BE DEPENDENT ON THE ARCHITECT BEFORE PROCEEDING. CONSULT DRAWING IS COPYRIGHT.

