

NOTES:



SUBJECT TO STATUTORY CONSENTS

BASE ON MALCOLM HUGHES LAND SURVEYOR'S
TOPOGRAPHICAL SURVEY (DRAWING No: 16473 / 1)

BASED ON OS MAP REPRODUCED BY PERMISSION OF
CONTROLLER OF HM STATIONARY OFFICE (c) CROWN
COPYRIGHT

COPYRIGHT RESERVED.
DO NOT USE ELECTRONIC VERSIONS OF THIS DRAWING TO
DETERMINE DIMENSIONS UNLESS SPECIFICALLY
AUTHORISED BY MICHAEL SPARKS ASSOCIATES

IF USING AN ELECTRONIC VERSION OF THIS DRAWING
FIGURED DIMENSIONS TAKE PRECEDENCE AND NOTIFY
MICHAEL SPARKS ASSOCIATES OF ANY DISCREPANCIES

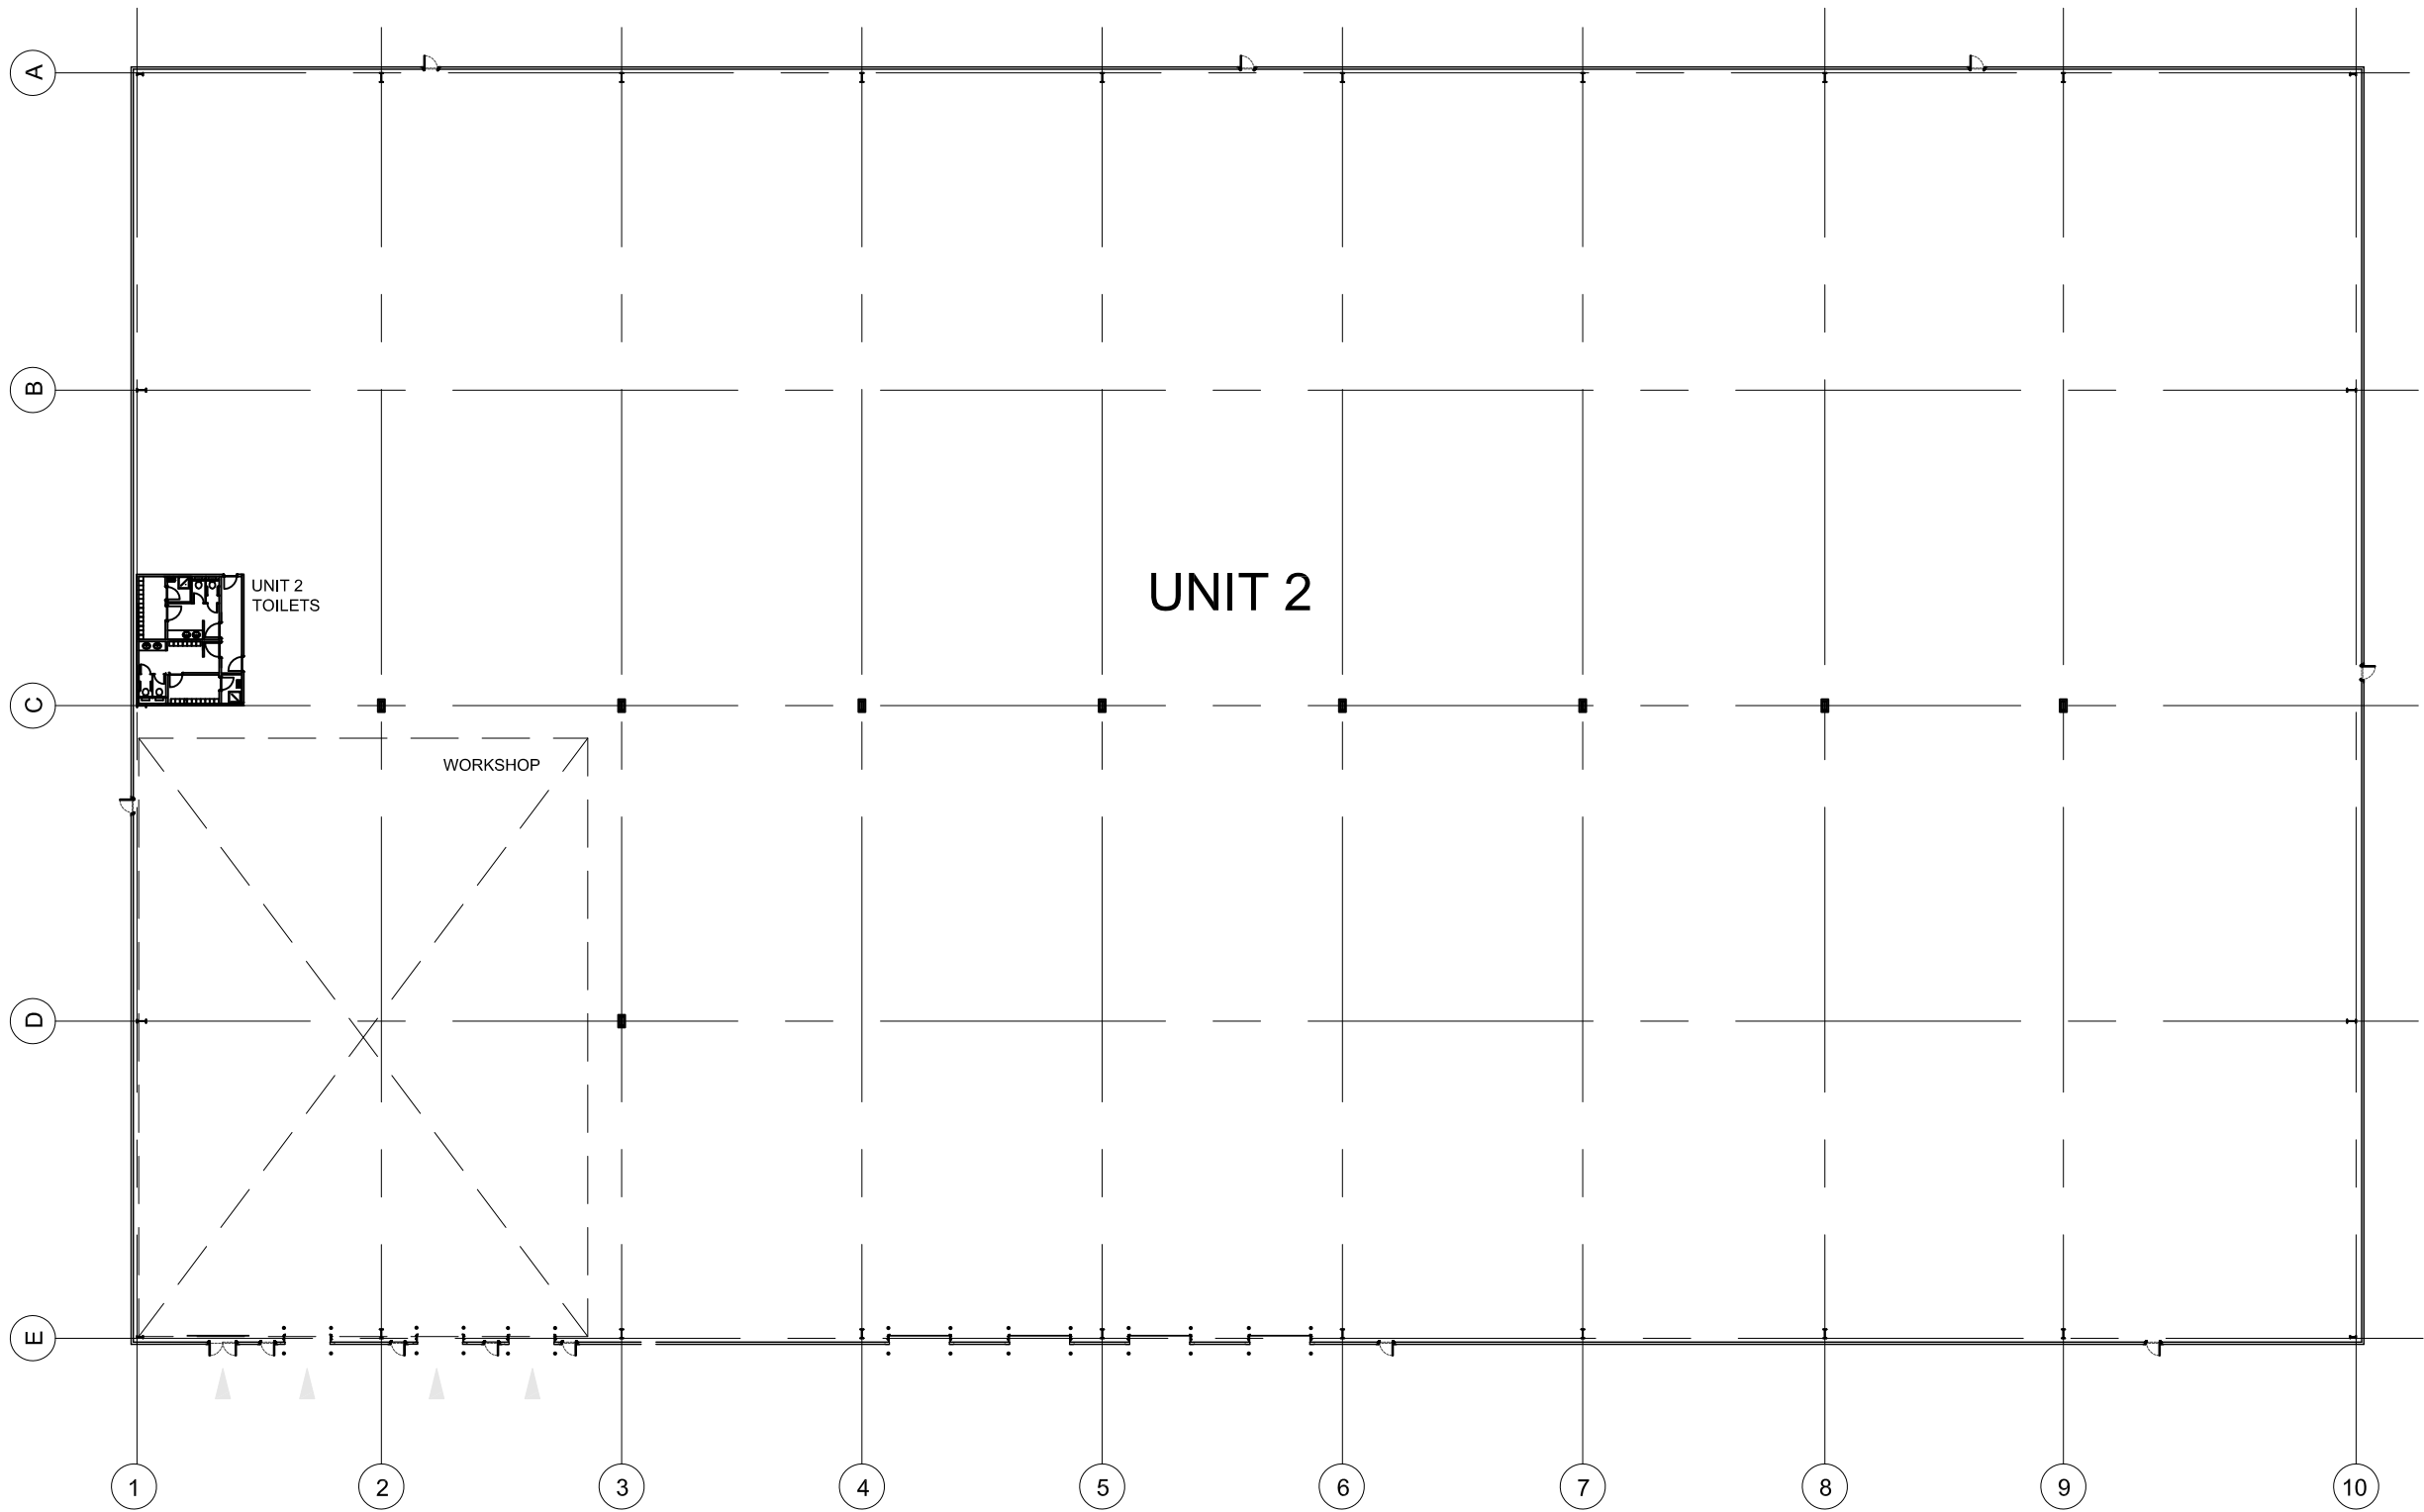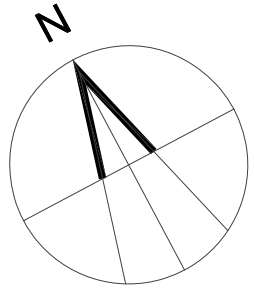

01
111

UNIT 2 FLOOR PLANS

1:500

A	20.06.14	GENERAL AMENDMENTS	PF	NSC
REV	DATE	NOTE	DRAW	CHK



CHARTERED ARCHITECTS

11 PLATO PLACE
ST DIONIS ROAD
LONDON SW6 4TU

TELEPHONE 020 7736 6162
FAX 020 7736 3896
www.mso-architects.co.uk



TITLE

OLDLANDS FARM, BOGNOR REGIS

DRAWING

UNIT 2 FLOOR PLANS

CLIENT

BERICOTE PROPERTIES LTD

DATE	SCALE	DRAWN
JUNE 2014	1:500@A1	PF
STATUS		CHECKED
PLANNING		NSC

DRAWING NUMBER

30699-PL-111A

