

NOTES:

SUBJECT TO STATUTORY CONSENTS

BASED ON MALCOLM HUGHES LAND SURVEYORS
TOPOGRAPHICAL SURVEY (DRAWING No: 16473 / 1)

BASED ON OS MAP REPRODUCED BY PERMISSION OF
CONTROLLER OF HM STATIONARY OFFICE (c) CROWN
COPYRIGHT

COPYRIGHT RESERVED
DO NOT USE ELECTRONIC VERSIONS OF THIS DRAWING TO
DETERMINE DIMENSIONS UNLESS SPECIFICALLY
AUTHORISED BY MICHAEL SPARKS ASSOCIATES


IF USING AN ELECTRONIC VERSION OF THIS DRAWING
FIGURED DIMENSIONS TAKE PRECEDENCE AND NOTIFY
MICHAEL SPARKS ASSOCIATES OF ANY DISCREPANCIES



01
135

UNIT 1 WEST ELEVATION


1:500

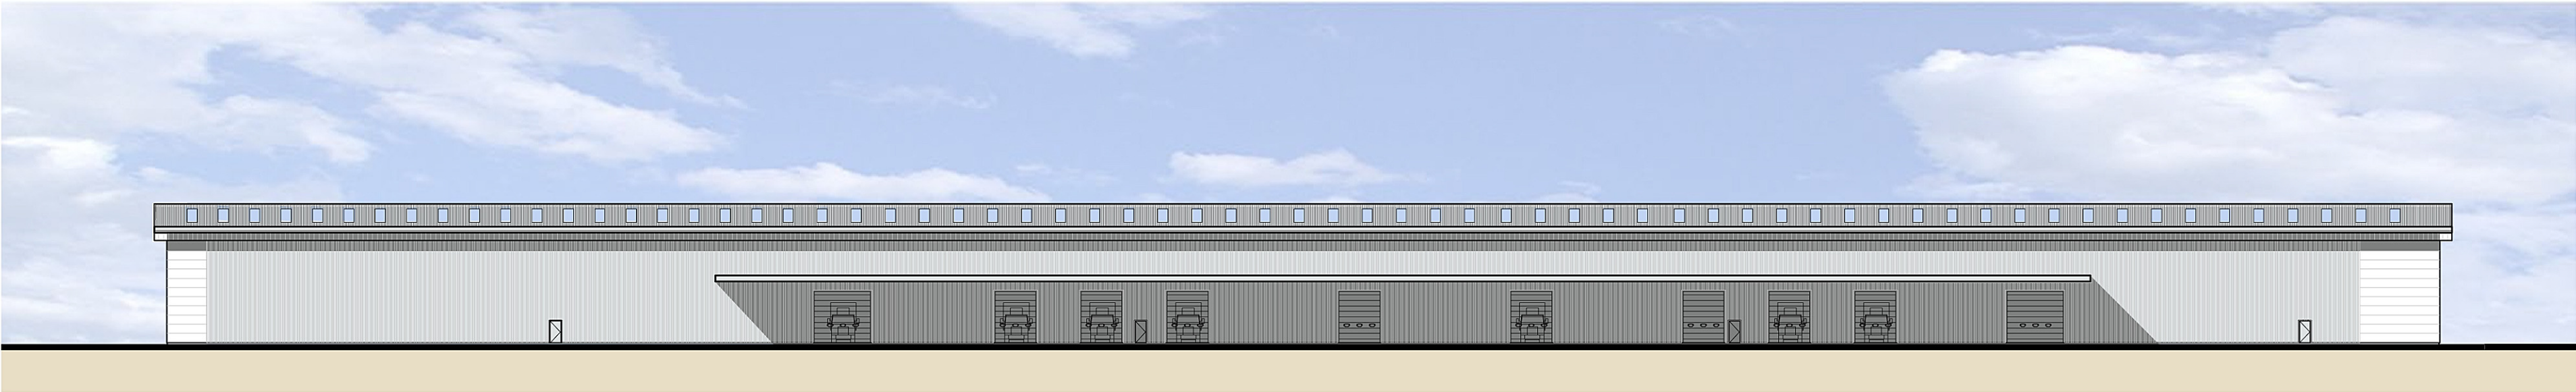

02
135

UNIT 1 NORTH ELEVATION


1:500

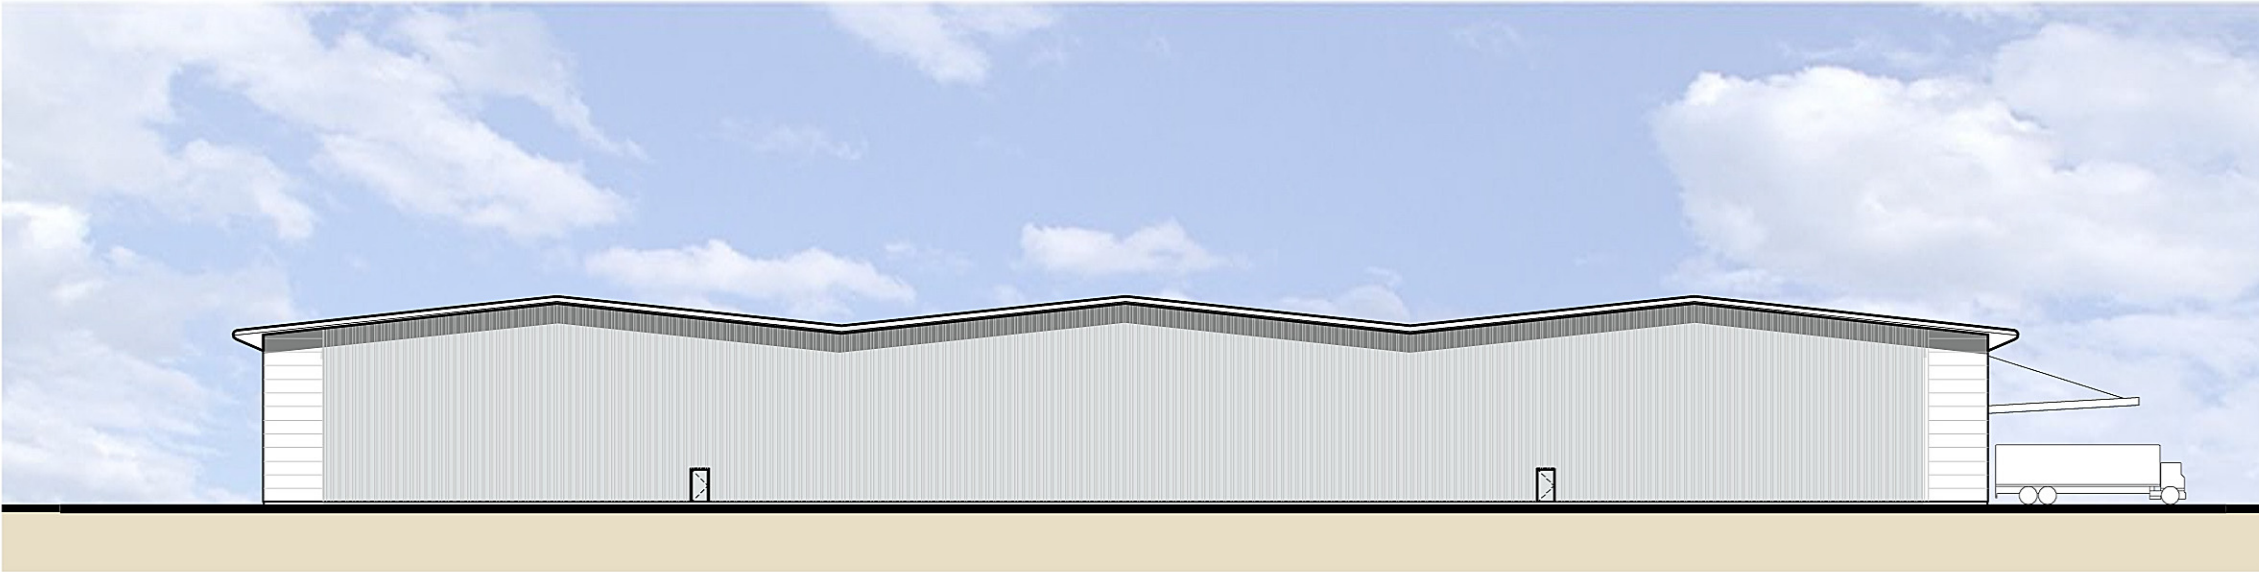

03
135

UNIT 1 EAST ELEVATION


1:500

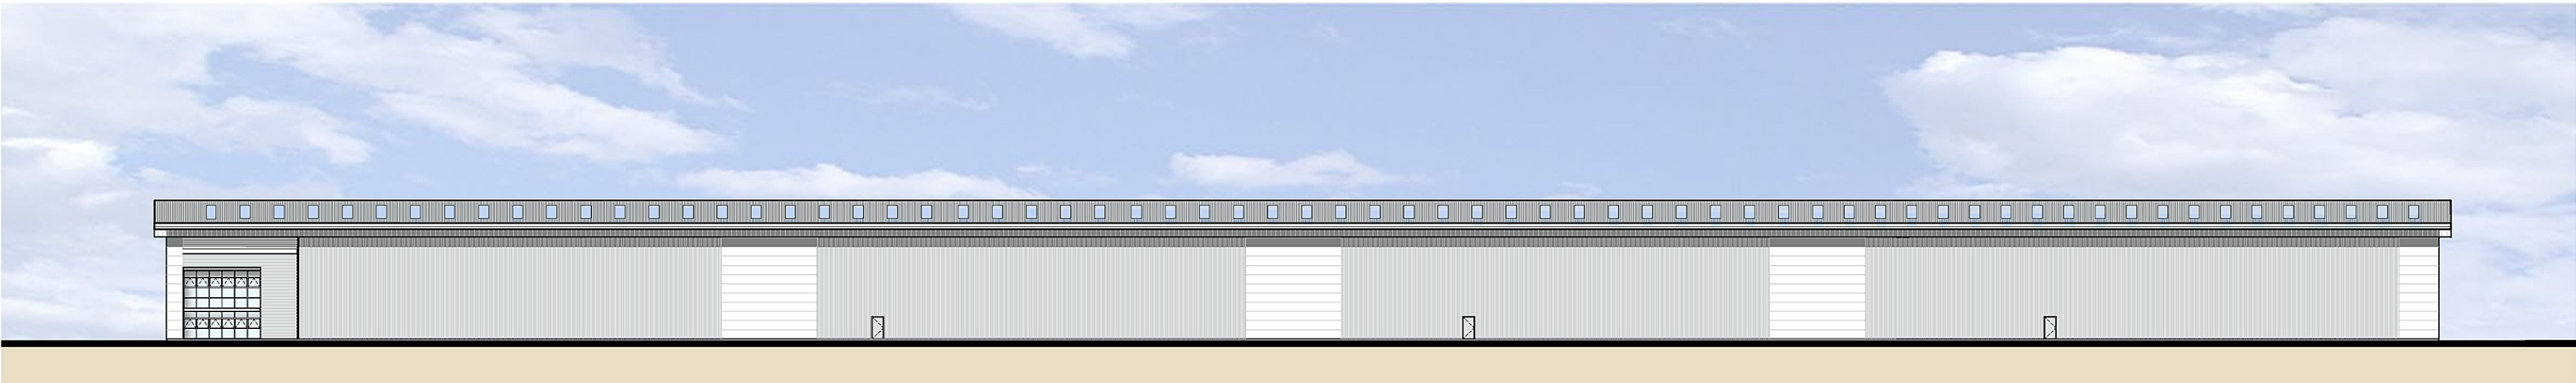

04
135

UNIT 1 SOUTH ELEVATION

1:500

 

REV	DATE	NOTE	DRAW	CHK
-----	------	------	------	-----



MICHAEL SPARKS ASSOCIATES

CHARTERED ARCHITECTS

11 PLATO PLACE
ST. DIONIS ROAD
LONDON SW6 4TU

TELEPHONE 020 7736 6162
FAX 020 7736 3896
www.mso-architects.co.uk



BERICOTE PROPERTIES

TITLE

OLDLANDS FARM, BOGNOR REGIS

DRAWING

UNIT 1

ILLUSTRATIVE COLOURED ELEVATIONS

CLIENT

BERICOTE PROPERTIES LTD

DATE	SCALE	DRAWN
JUNE 2014	1:500@A1	PF
STATUS	PLANNING	CHECKED
DRAWING NUMBER	NSC	

DRAWING NUMBER

30699-PL-135