

NOTES:


SUBJECT TO STATUTORY CONSENTS

BASE ON MALCOLM HUGHES LAND SURVEYOR'S
TOPOGRAPHICAL SURVEY (DRAWING No: 16473 / 1)


BASED ON OS MAP REPRODUCED BY PERMISSION OF
CONTROLLER OF HM STATIONARY OFFICE (c) CROWN
COPYRIGHT

COPYRIGHT RESERVED
DO NOT USE ELECTRONIC VERSIONS OF THIS DRAWING TO
DETERMINE DIMENSIONS UNLESS SPECIFICALLY
AUTHORISED BY MICHAEL SPARKS ASSOCIATES

IF USING AN ELECTRONIC VERSION OF THIS DRAWING
FIGURED DIMENSIONS TAKE PRECEDENCE AND NOTIFY
MICHAEL SPARKS ASSOCIATES OF ANY DISCREPANCIES

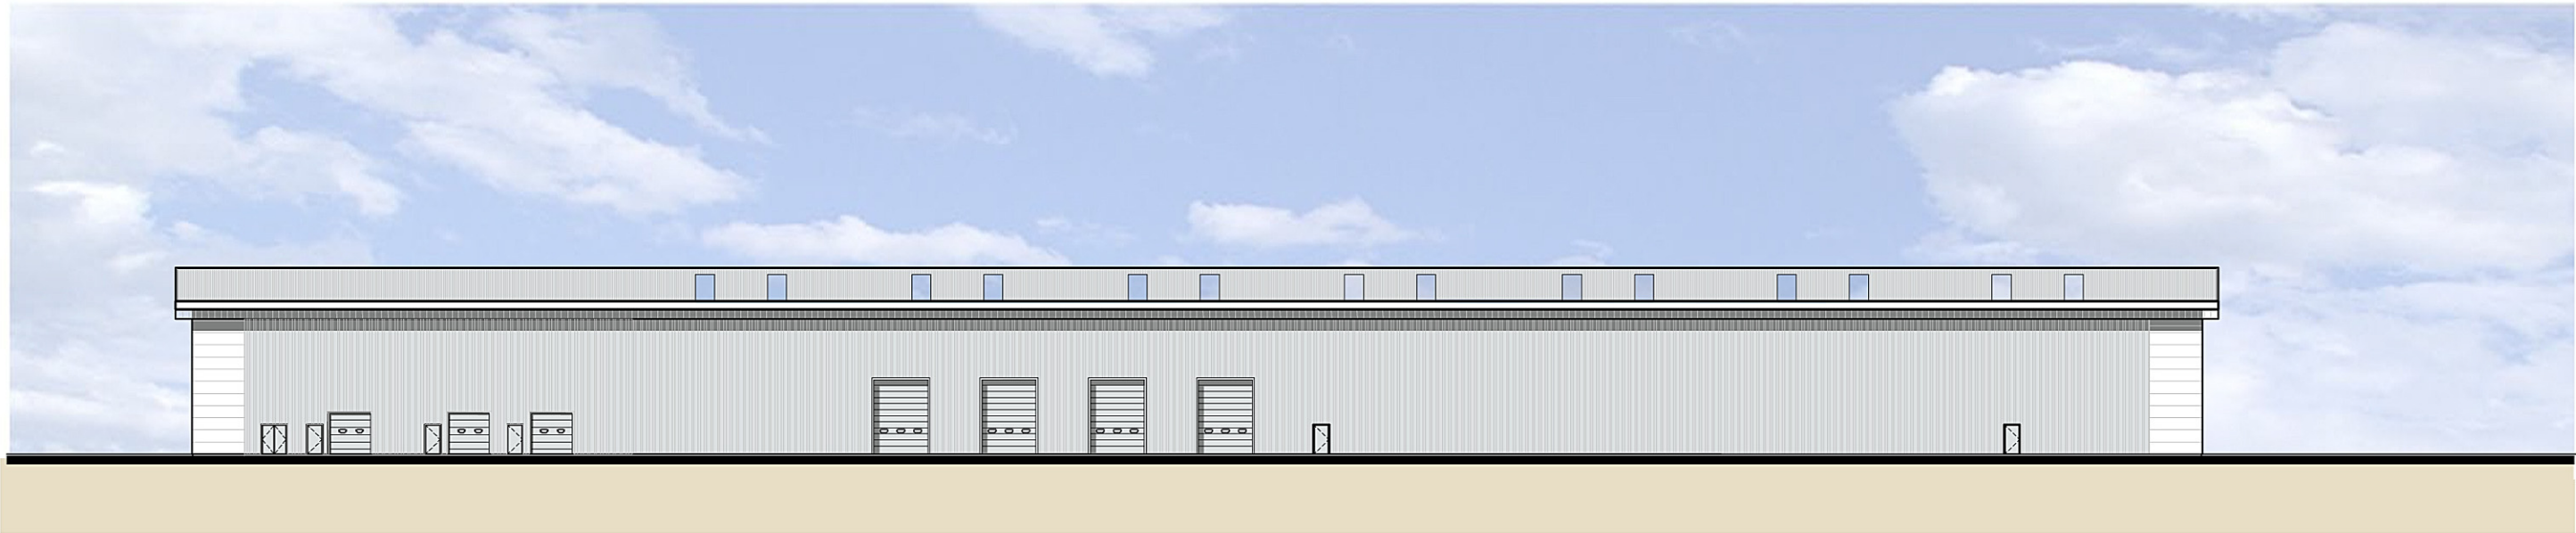


01
136 SOUTH ELEVATION
1:500

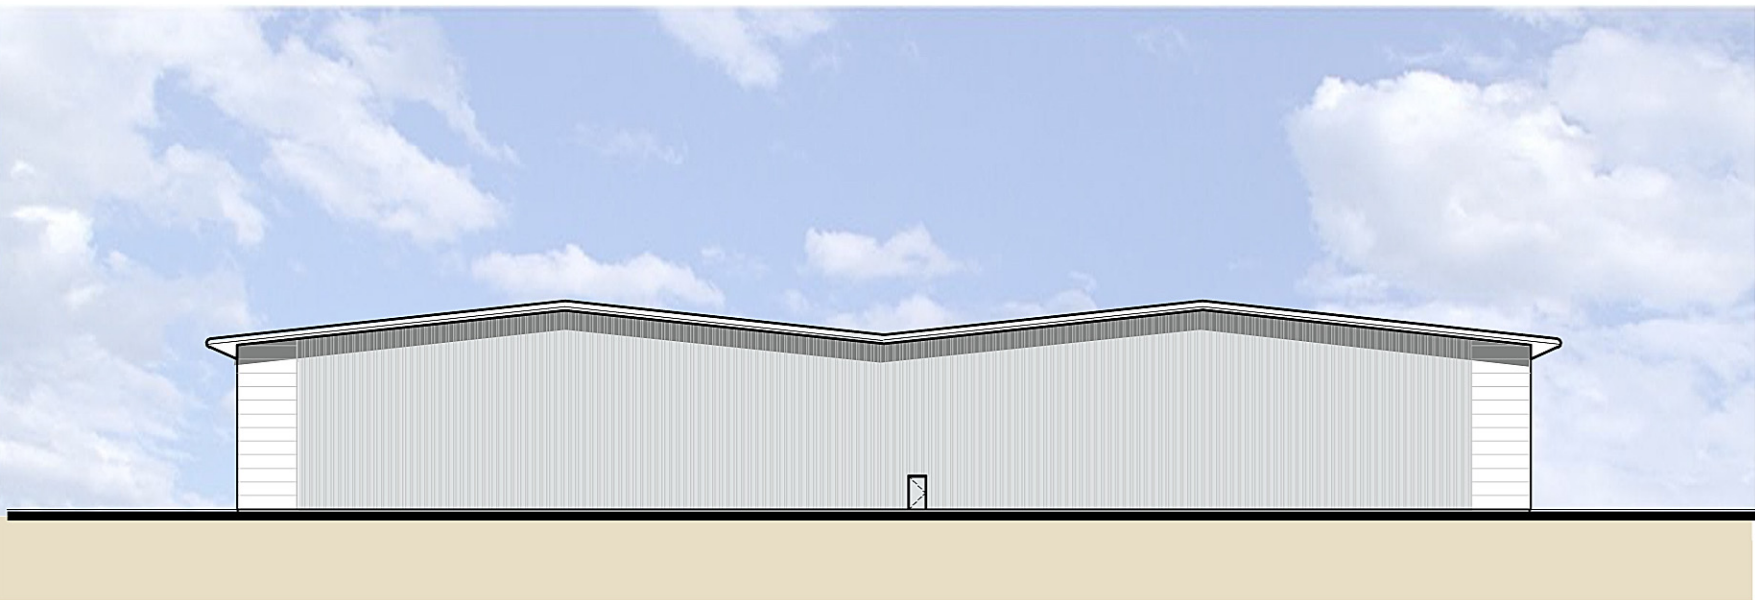


02
136 EAST ELEVATION
1:500



03
136 NORTH ELEVATION
1:500

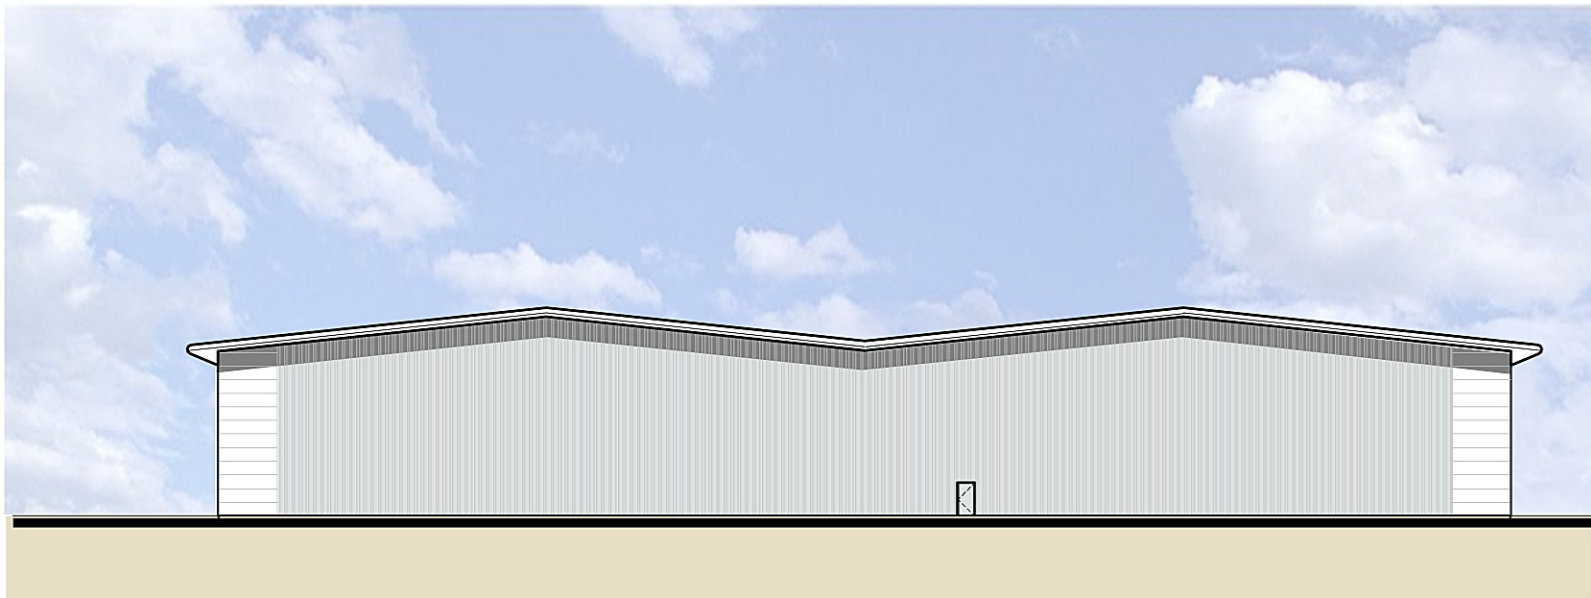

04
136 WEST ELEVATION
1:500

 

REV	DATE	NOTE	DRAW	CHKD
-----	------	------	------	------



MICHAEL
SPARKS
ASSOCIATES

CHARTERED ARCHITECTS

11 PLATO PLACE
STATIONS ROAD
LONDON SW6 4TU

TELEPHONE 020 7736 6162
FAX 020 7736 3896
www.mso-architects.co.uk



BERICOTE
PROPERTIES

TITLE

OLDLANDS FARM, BOGNOR REGIS

DRAWING

UNIT 2

ILLUSTRATIVE COLOURED ELEVATIONS

CLIENT

BERICOTE PROPERTIES LTD

DATE	SCALE	DRAWN
JUNE 2014	1:500@A1	PF
STATUS	PLANNING	CHECKED
		NSC

DRAWING NUMBER

30699-PL-136