

Ray Brown
Building & Planning Consultants Ltd.

'Rock Cottage'
121 Bognor Road
Chichester
West Sussex
PO19 7TH

Telephone: 01243 783776

Web site: www.rock-cottage.fsworld.co.uk
Email: rbrown@rock-cottage.fsworld.co.uk

TITLE
PROPOSED GROUND FLOOR PLAN @
13 ROYAL PARADE, CENTRAL AVENUE,
NORTH BERSTED, BOGNOR REGIS, WEST SUSSEX.
CHANGE OF USE (A1 TO A3)


CLIENT

SCALE 1/50


DATE SEPT. 2012

DRAWN BY REB

DRAWING NO.
RB/DE/191/12/B (2 of 3)

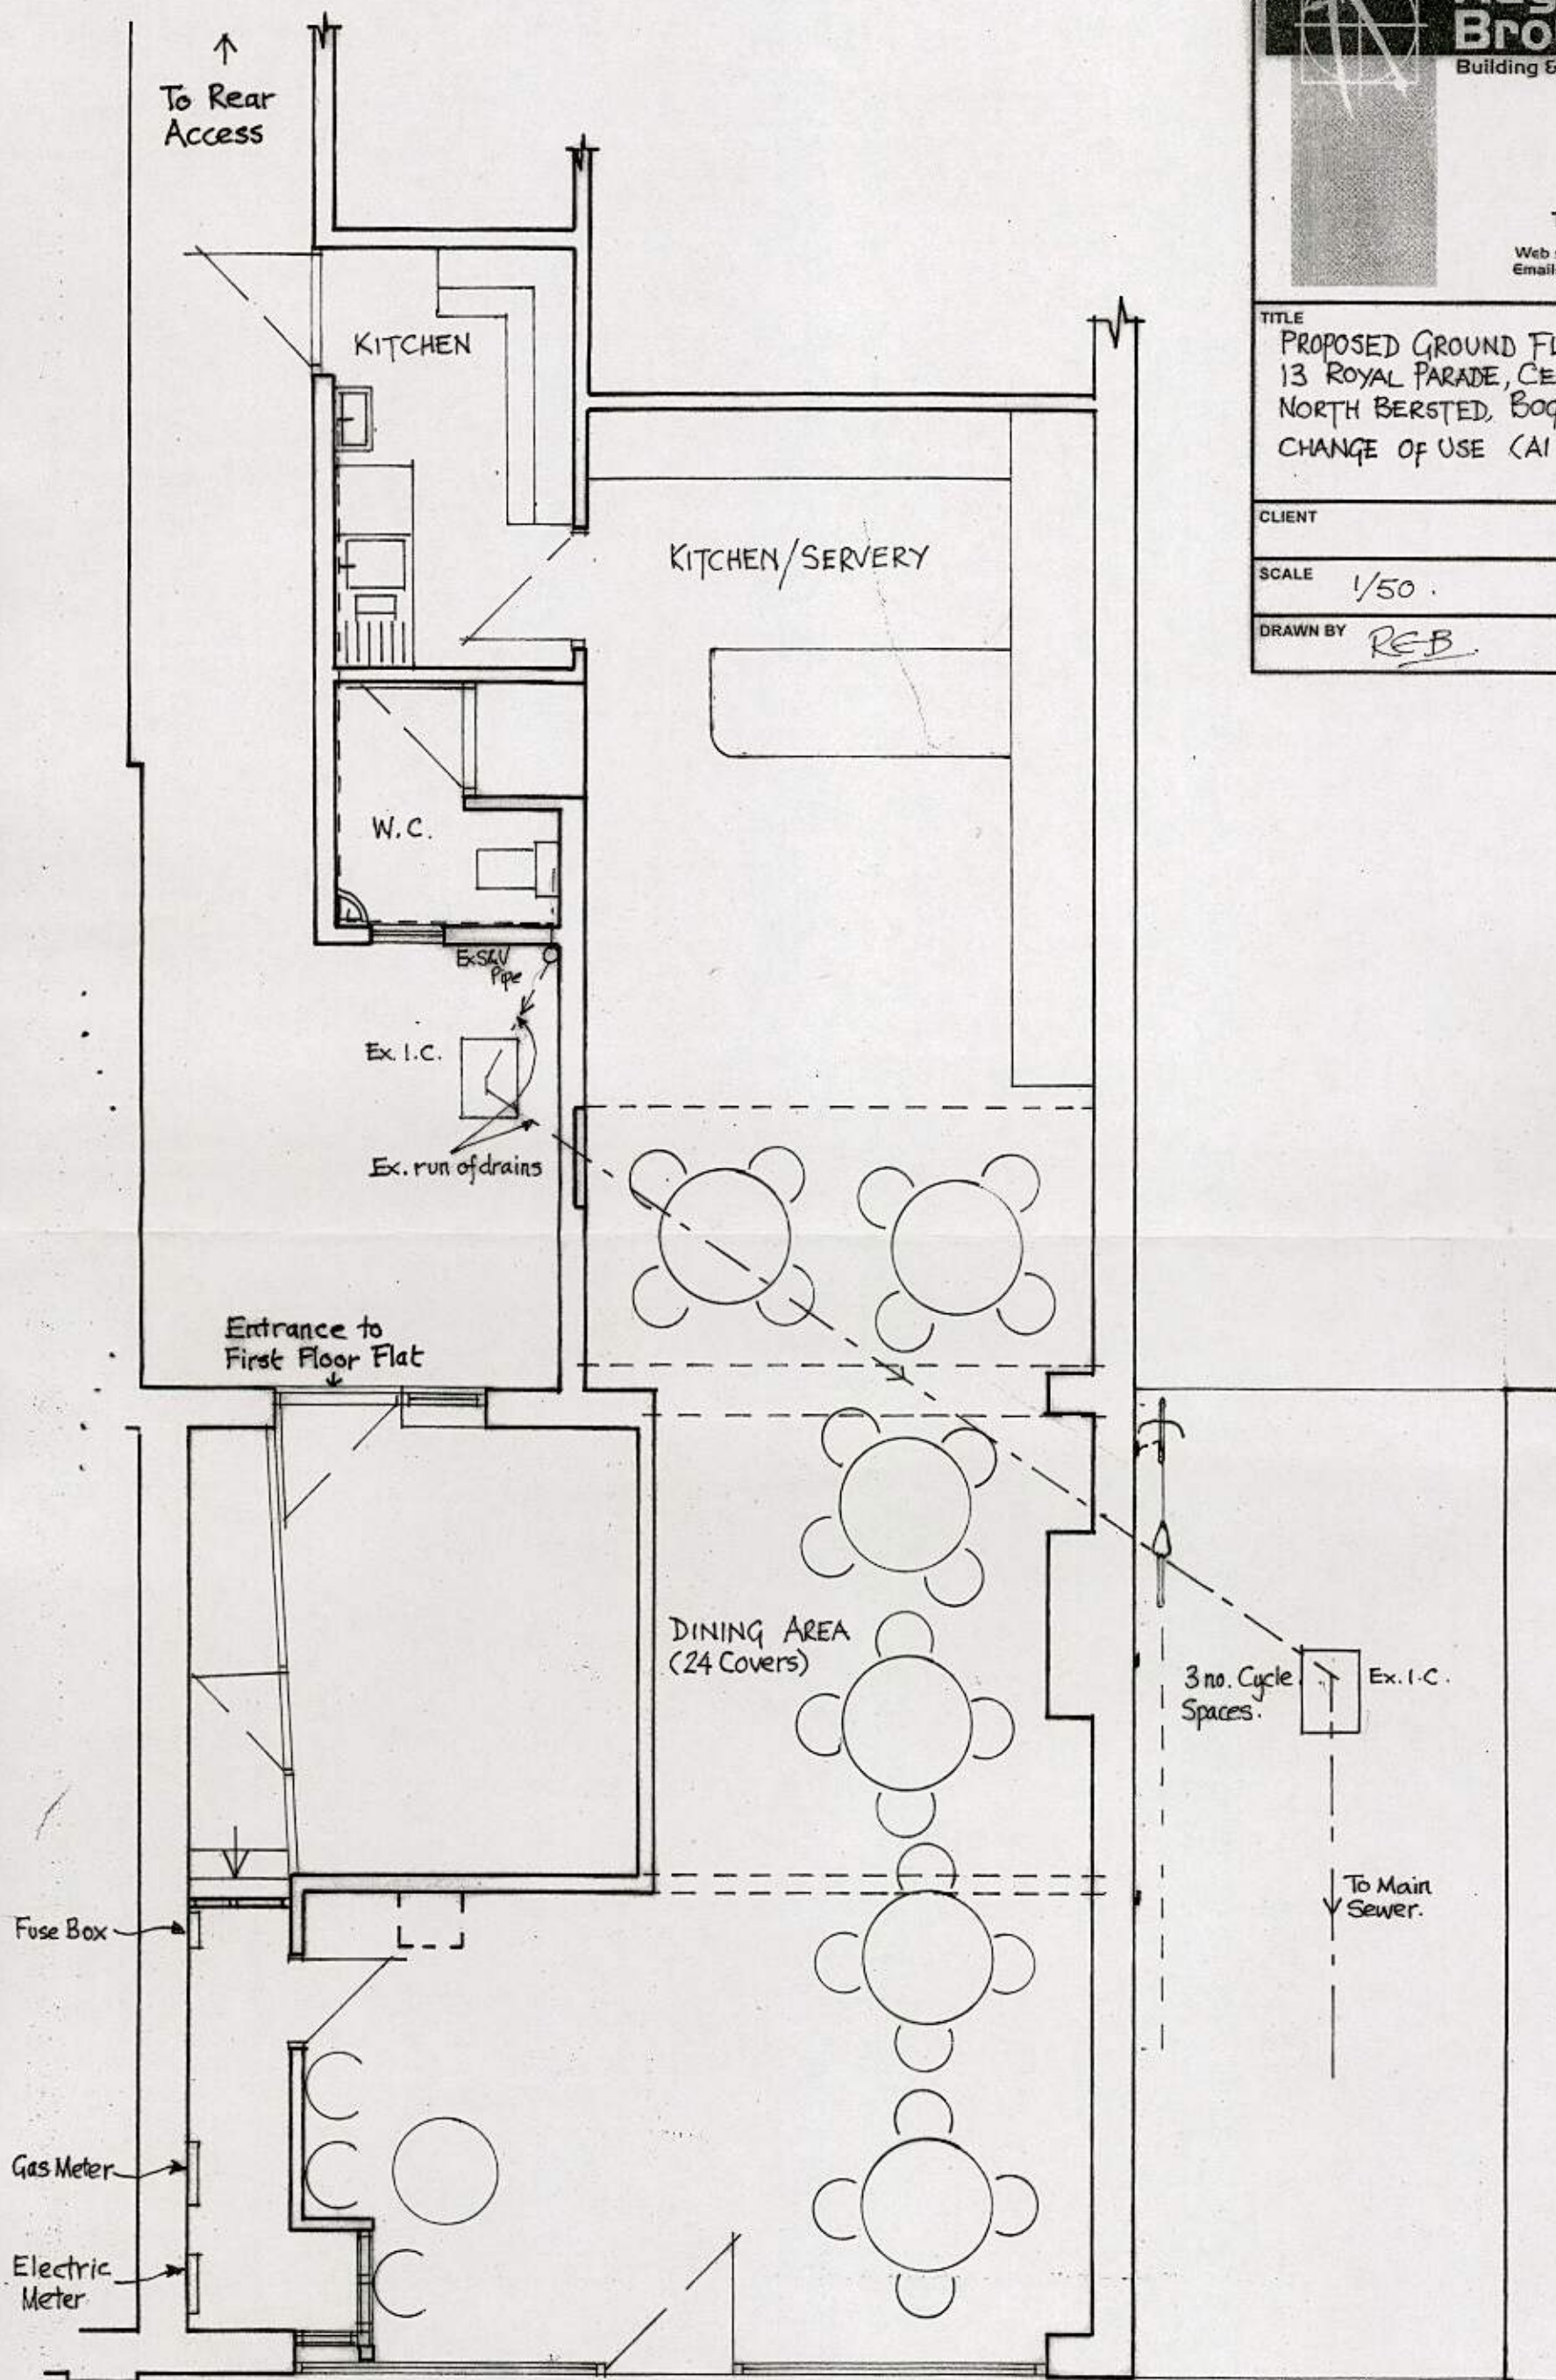

PROPOSED GROUND FLOOR PLAN

 

Drawn Scale
1/50