


- IMPORTANT**
- This drawing/document is to be read in conjunction with all other relevant DMA Architectural Services drawings and specifications etc and other consultants/suppliers information.
 - Any discrepancies between different pieces of information that have been supplied shall be notified immediately to DMA Architectural Services.
 - All dimensions must be checked on site prior to commencement of works and fabrication.
 - Any departure from provided dimensions shall be notified to DMA Architectural Services prior to departure.
 - The design and copyright remain the property of DMA Architectural Services unless expressly released in writing by DMA Architectural Services.

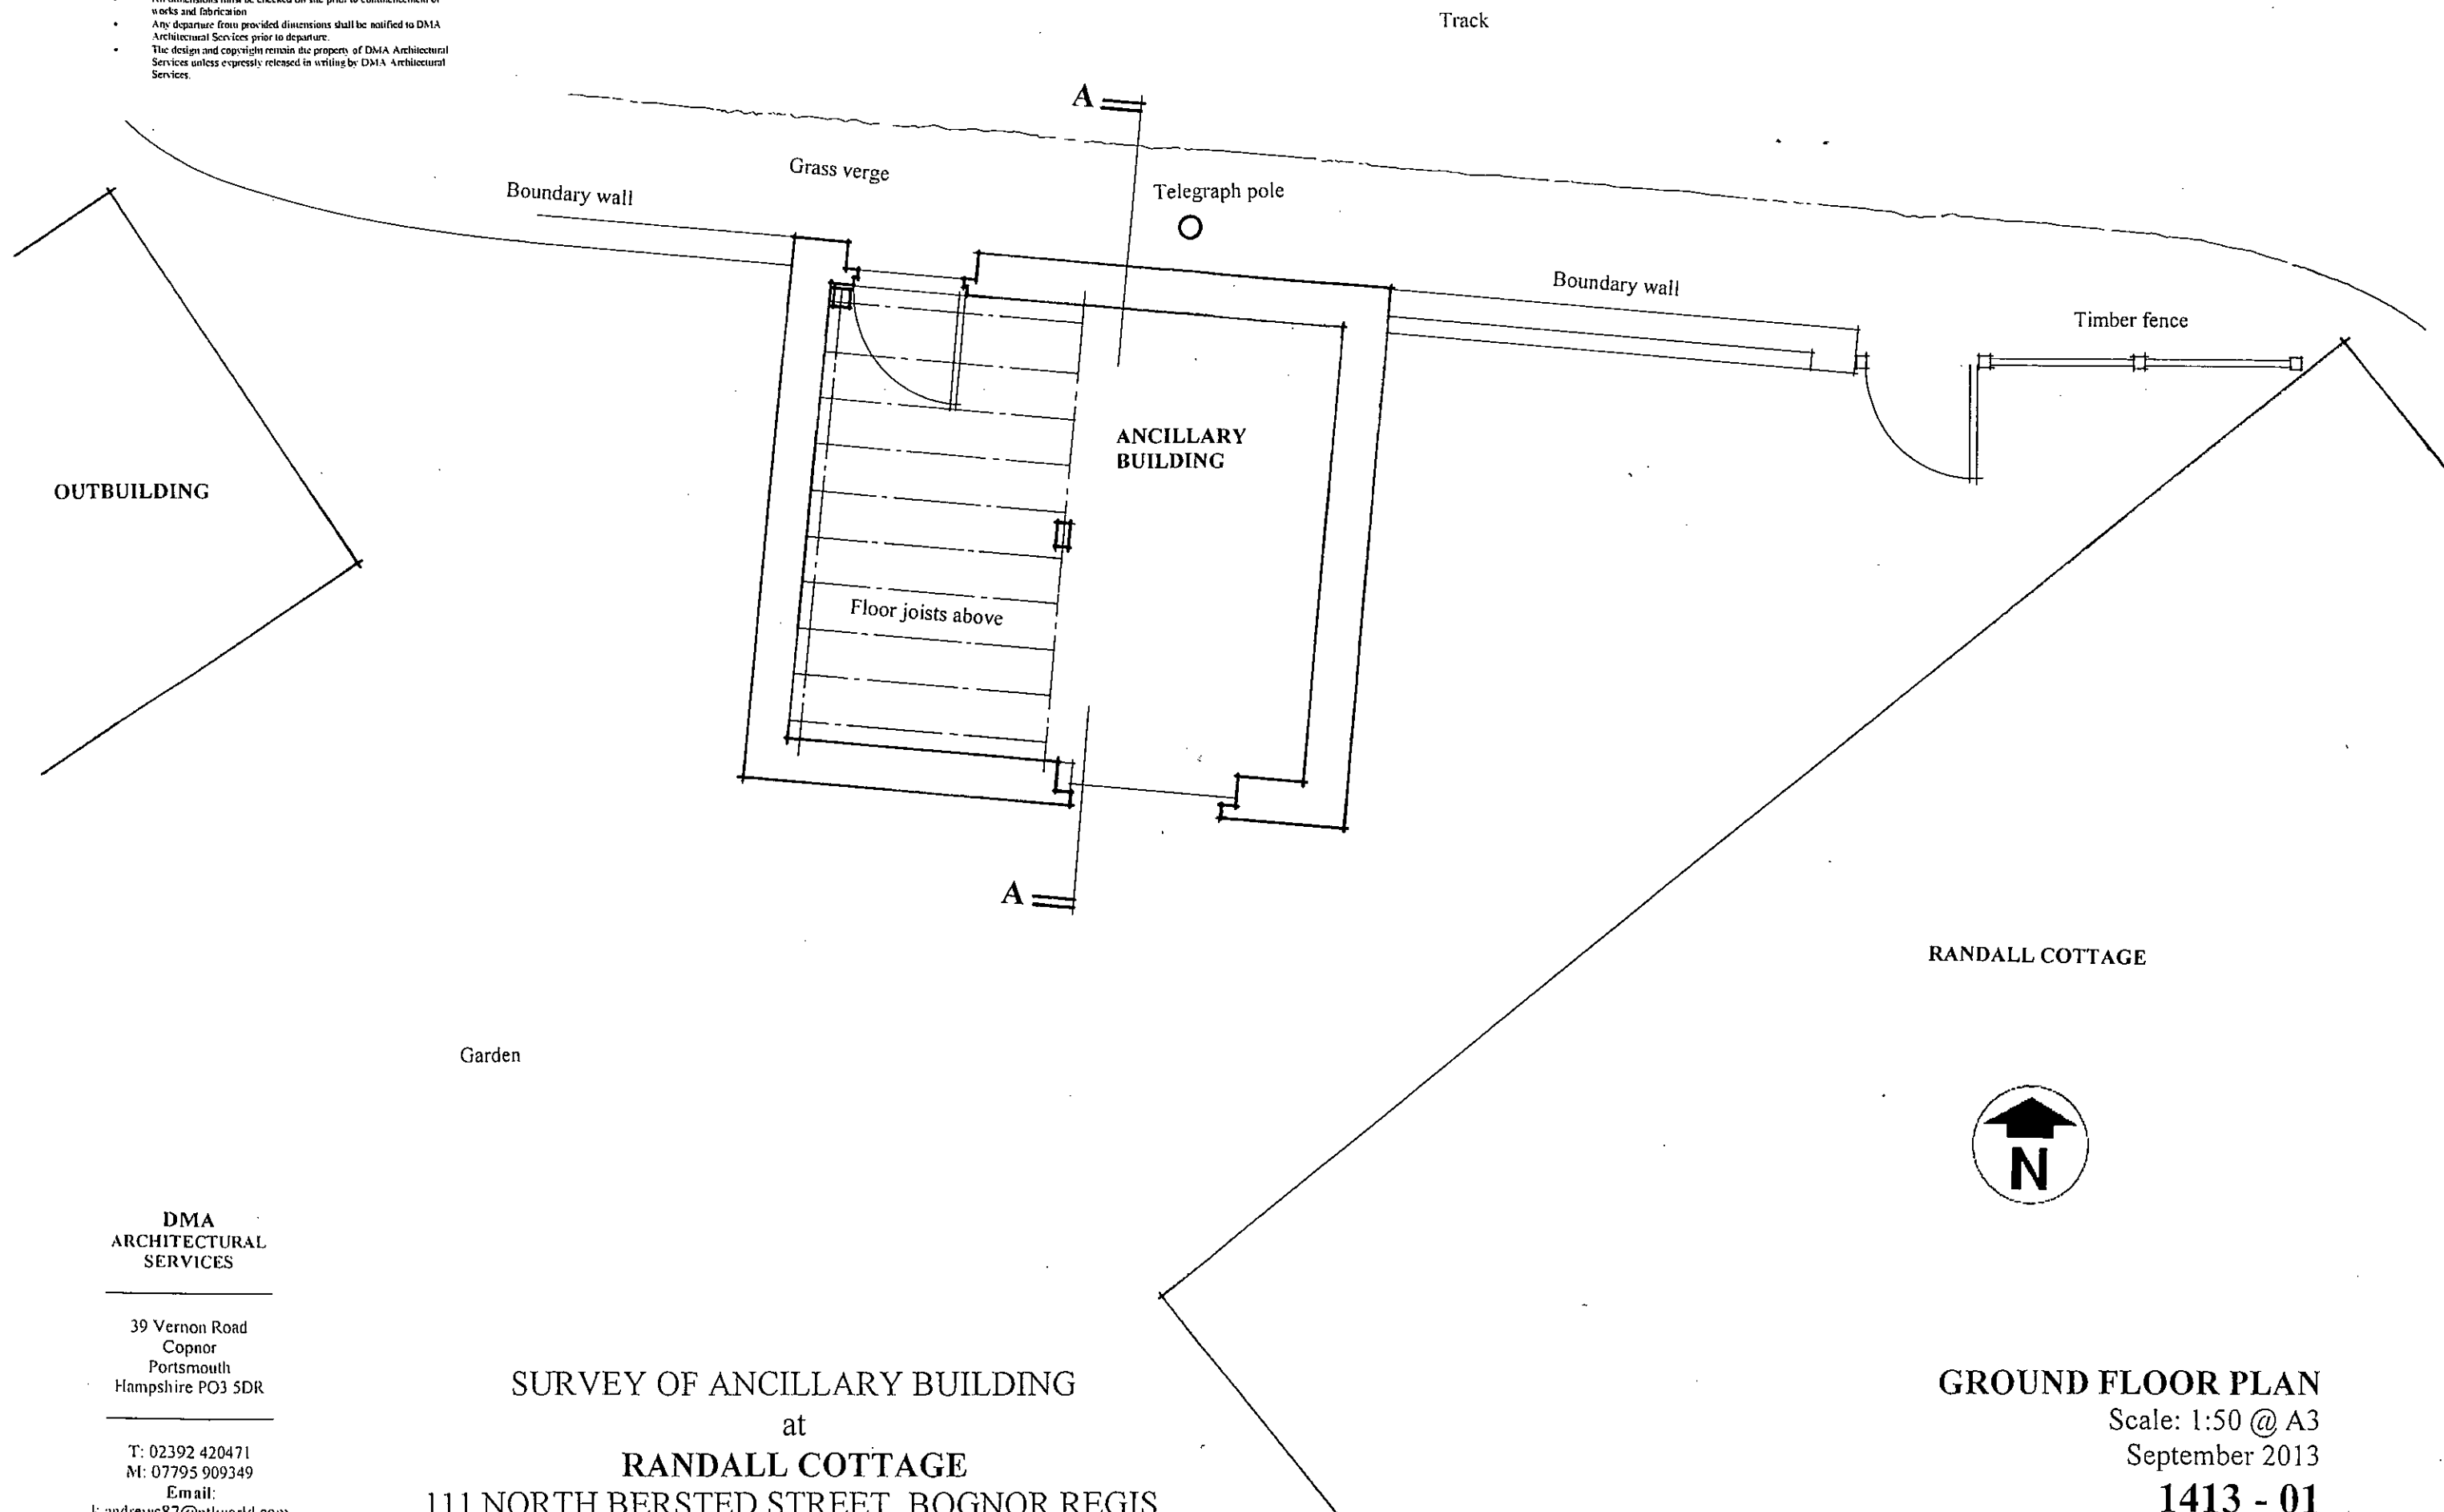

**DMA
ARCHITECTURAL
SERVICES**

39 Vernon Road
Copnor
Portsmouth
Hampshire PO3 5DR

T: 02392 420471
M: 07795 909349
Email:
k.andrews87@ntlworld.com
Gmail:
kja136.da@gmail.com

SURVEY OF ANCILLARY BUILDING
at
RANDALL COTTAGE
111 NORTH BERSTED STREET, BOGNOR REGIS,
WEST SUSSEX, PO22 9AF

GROUND FLOOR PLAN

Scale: 1:50 @ A3

September 2013

1413 - 01