




ANCILLARY BUILDING  
at  
**RANDALL COTTAGE**  
111 NORTH BERSTED STREET, BOGNOR REGIS

RANDALL COTTAGE

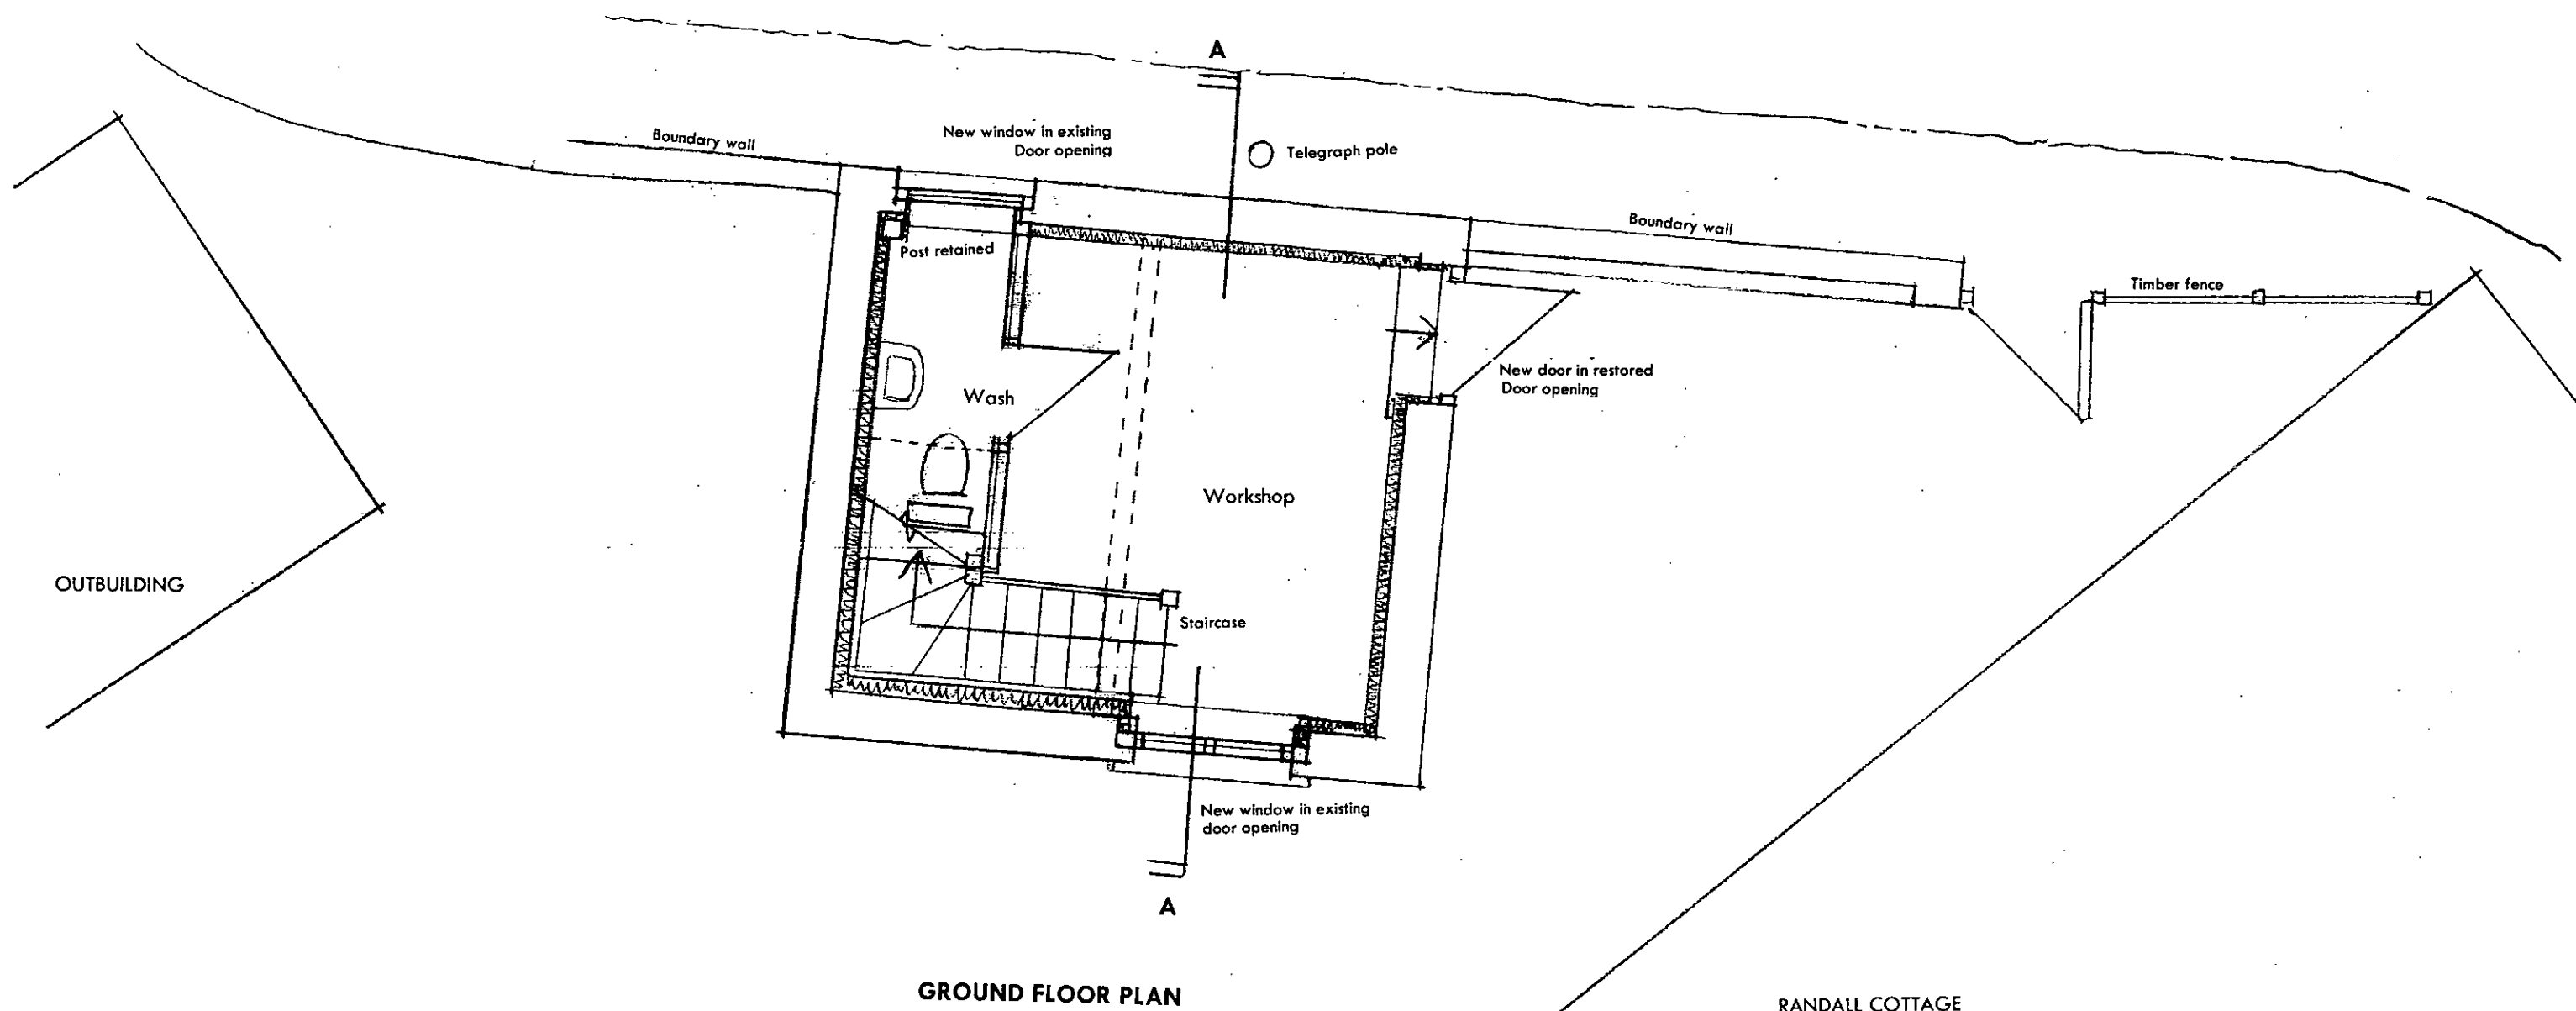

**PROPOSED  
GROUND FLOOR PLAN**  
Scale: 1:50 @ A3  
May 2014  
**1413-101a**