


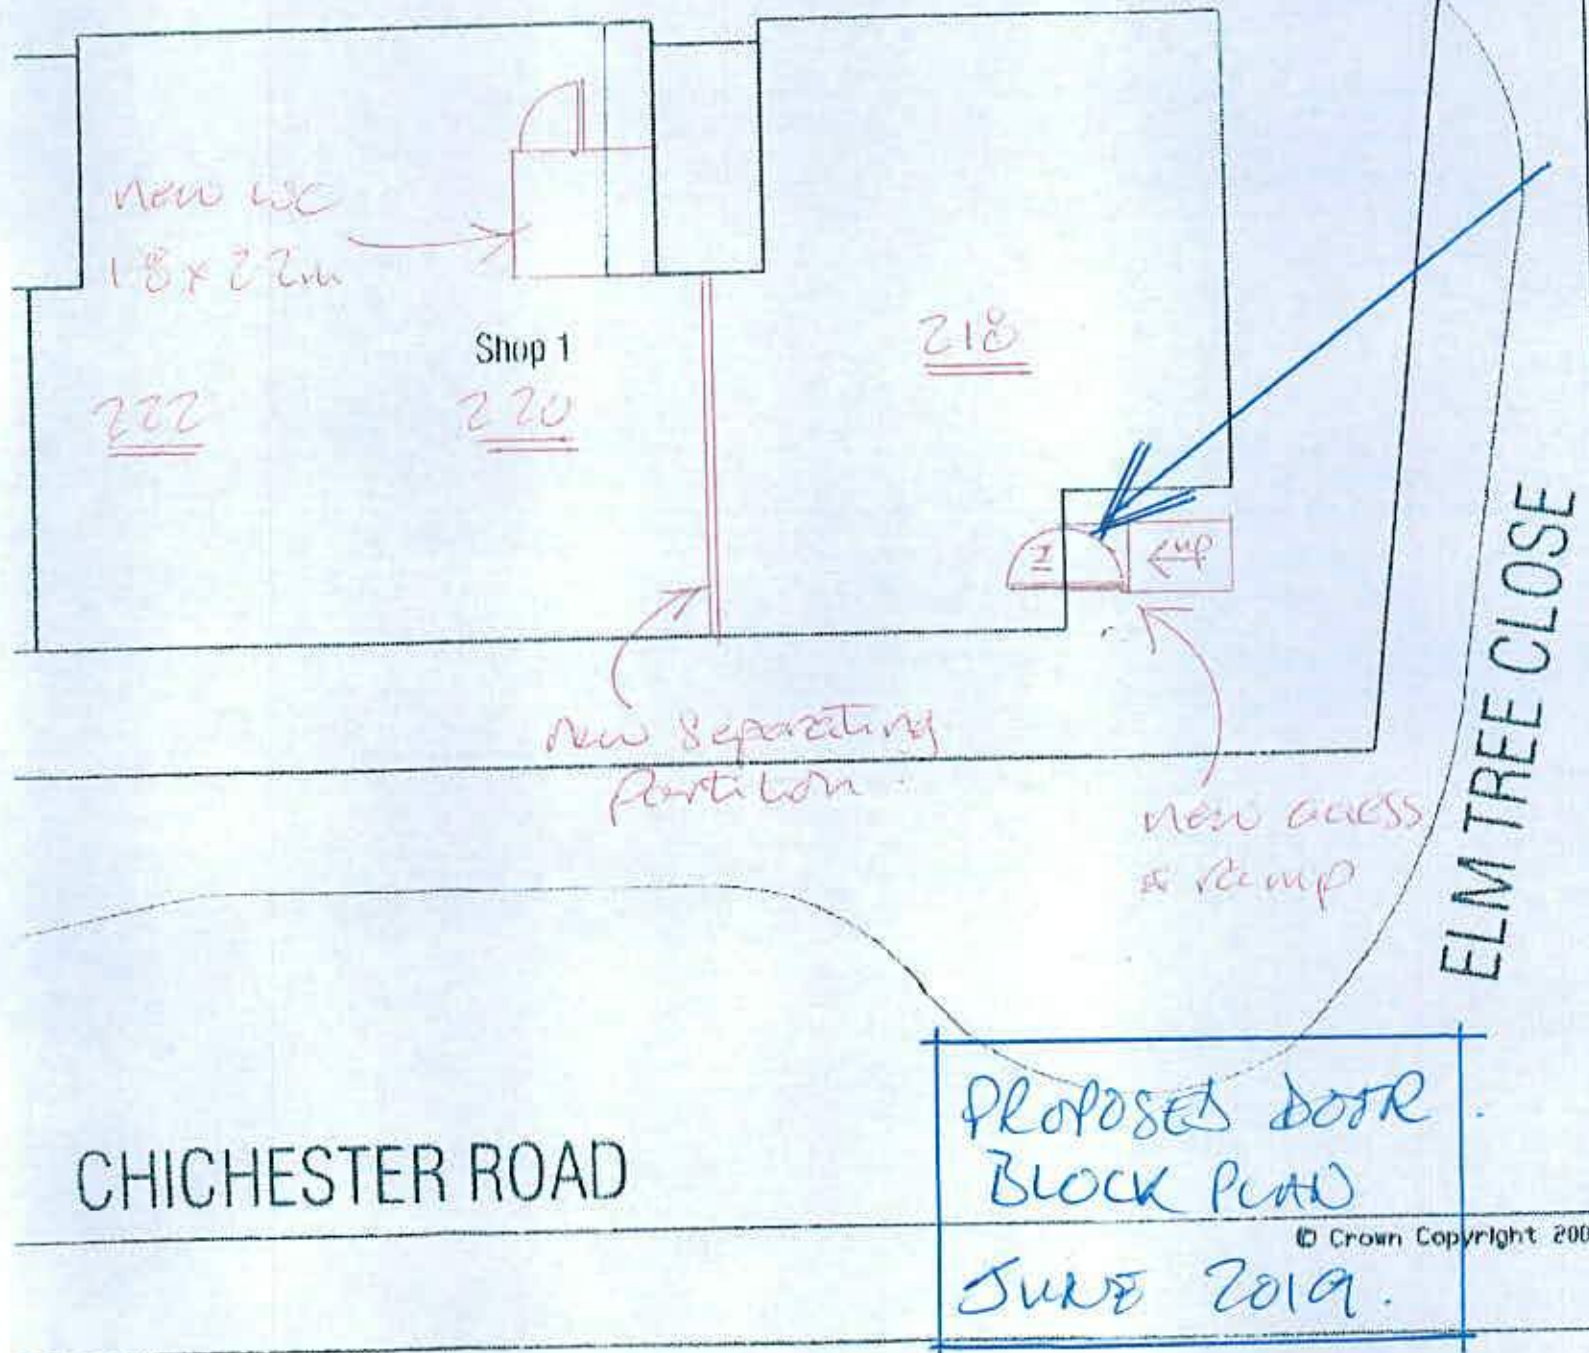

Location Plan (Scale 1:1250)

PROPOSAL

NEW DOOR TO BE
1m WIDE x 2m HIGH
GLAZED or POND-
GLASS ALUMINIUM
FRAME

RAMP or BRUSHED
FINISH IN-SITU
CONCRETE

Rev	Date	Comment

MARSHALL CLARKE

CHARTERED SURVEYORS AND COMMERCIAL PHOTOGRAPHERS

1st Floor Plan
2nd Floor Plan
3rd Floor Plan

218-228A CHICHESTER
NORTH BERSTED
BOGNOR REGIS
WEST SUSSEX

Usage Type: EXISTING

Usage Fee: GROUND FLOOR & 1st

Scale: 1:1250 (1:1250) (1:1250) (1:1250)

Project No: 0904 (1:1250)