



* all face brickwork

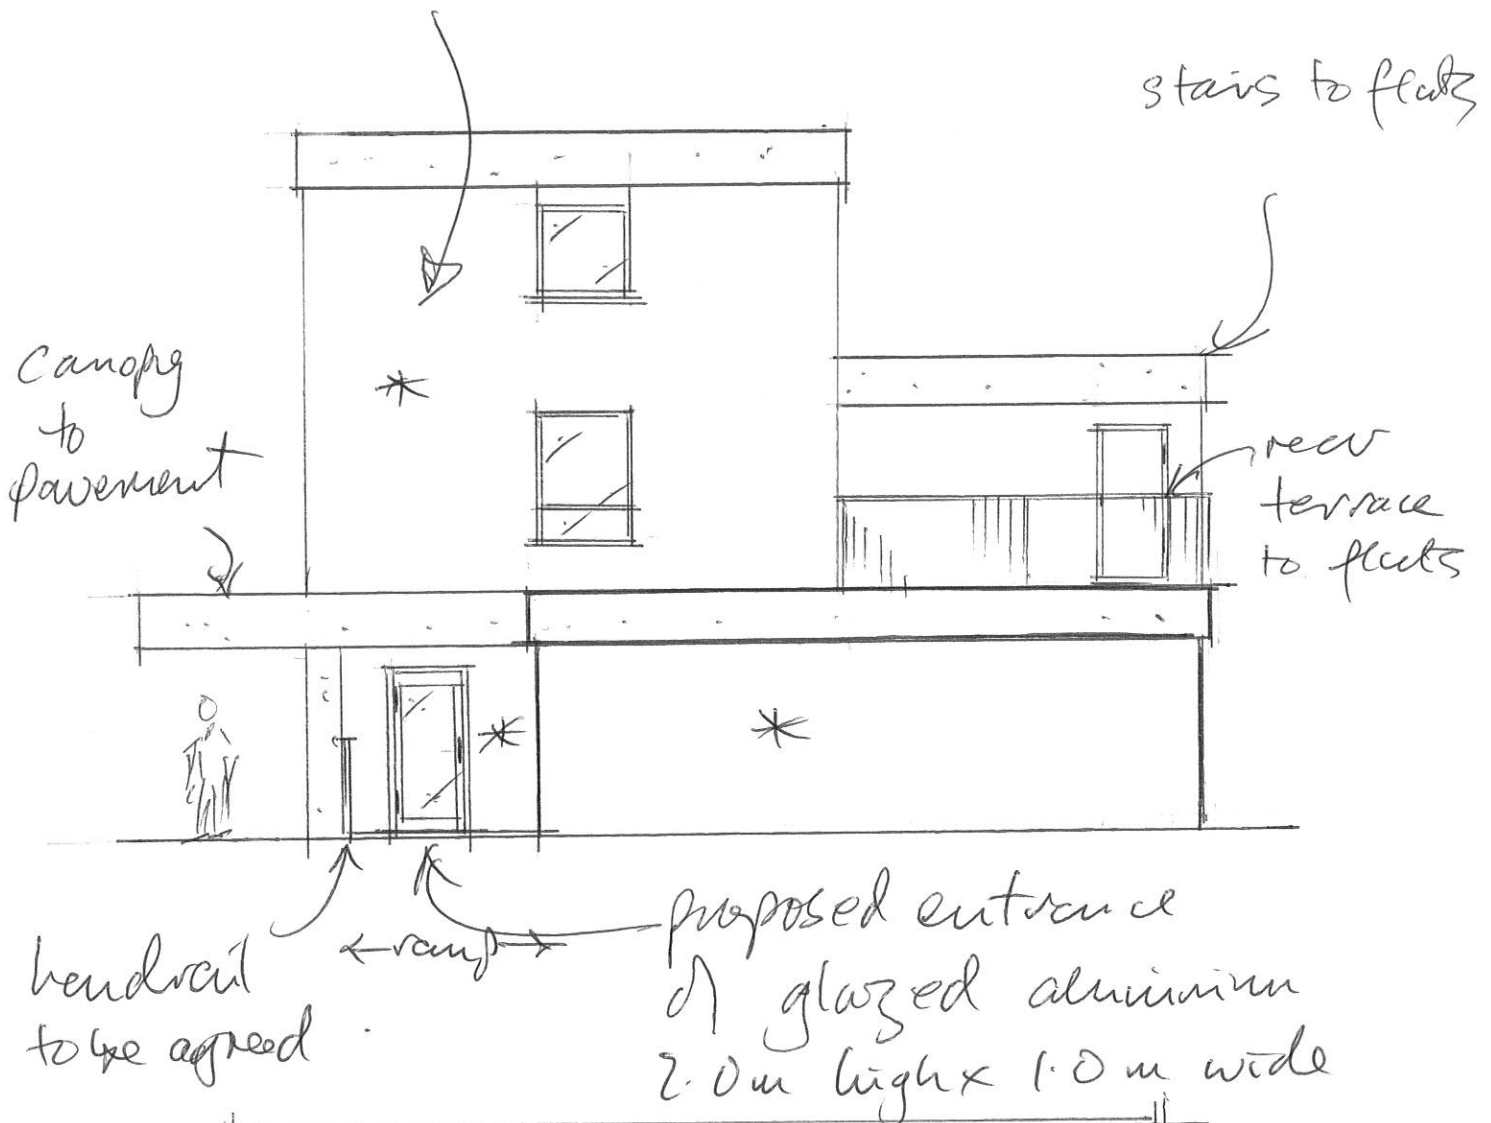

EAST ELEVATION TO 218
CHICHESTER RD. N-BERSTED
SHOWING NEW DOOR
Scale 1:100

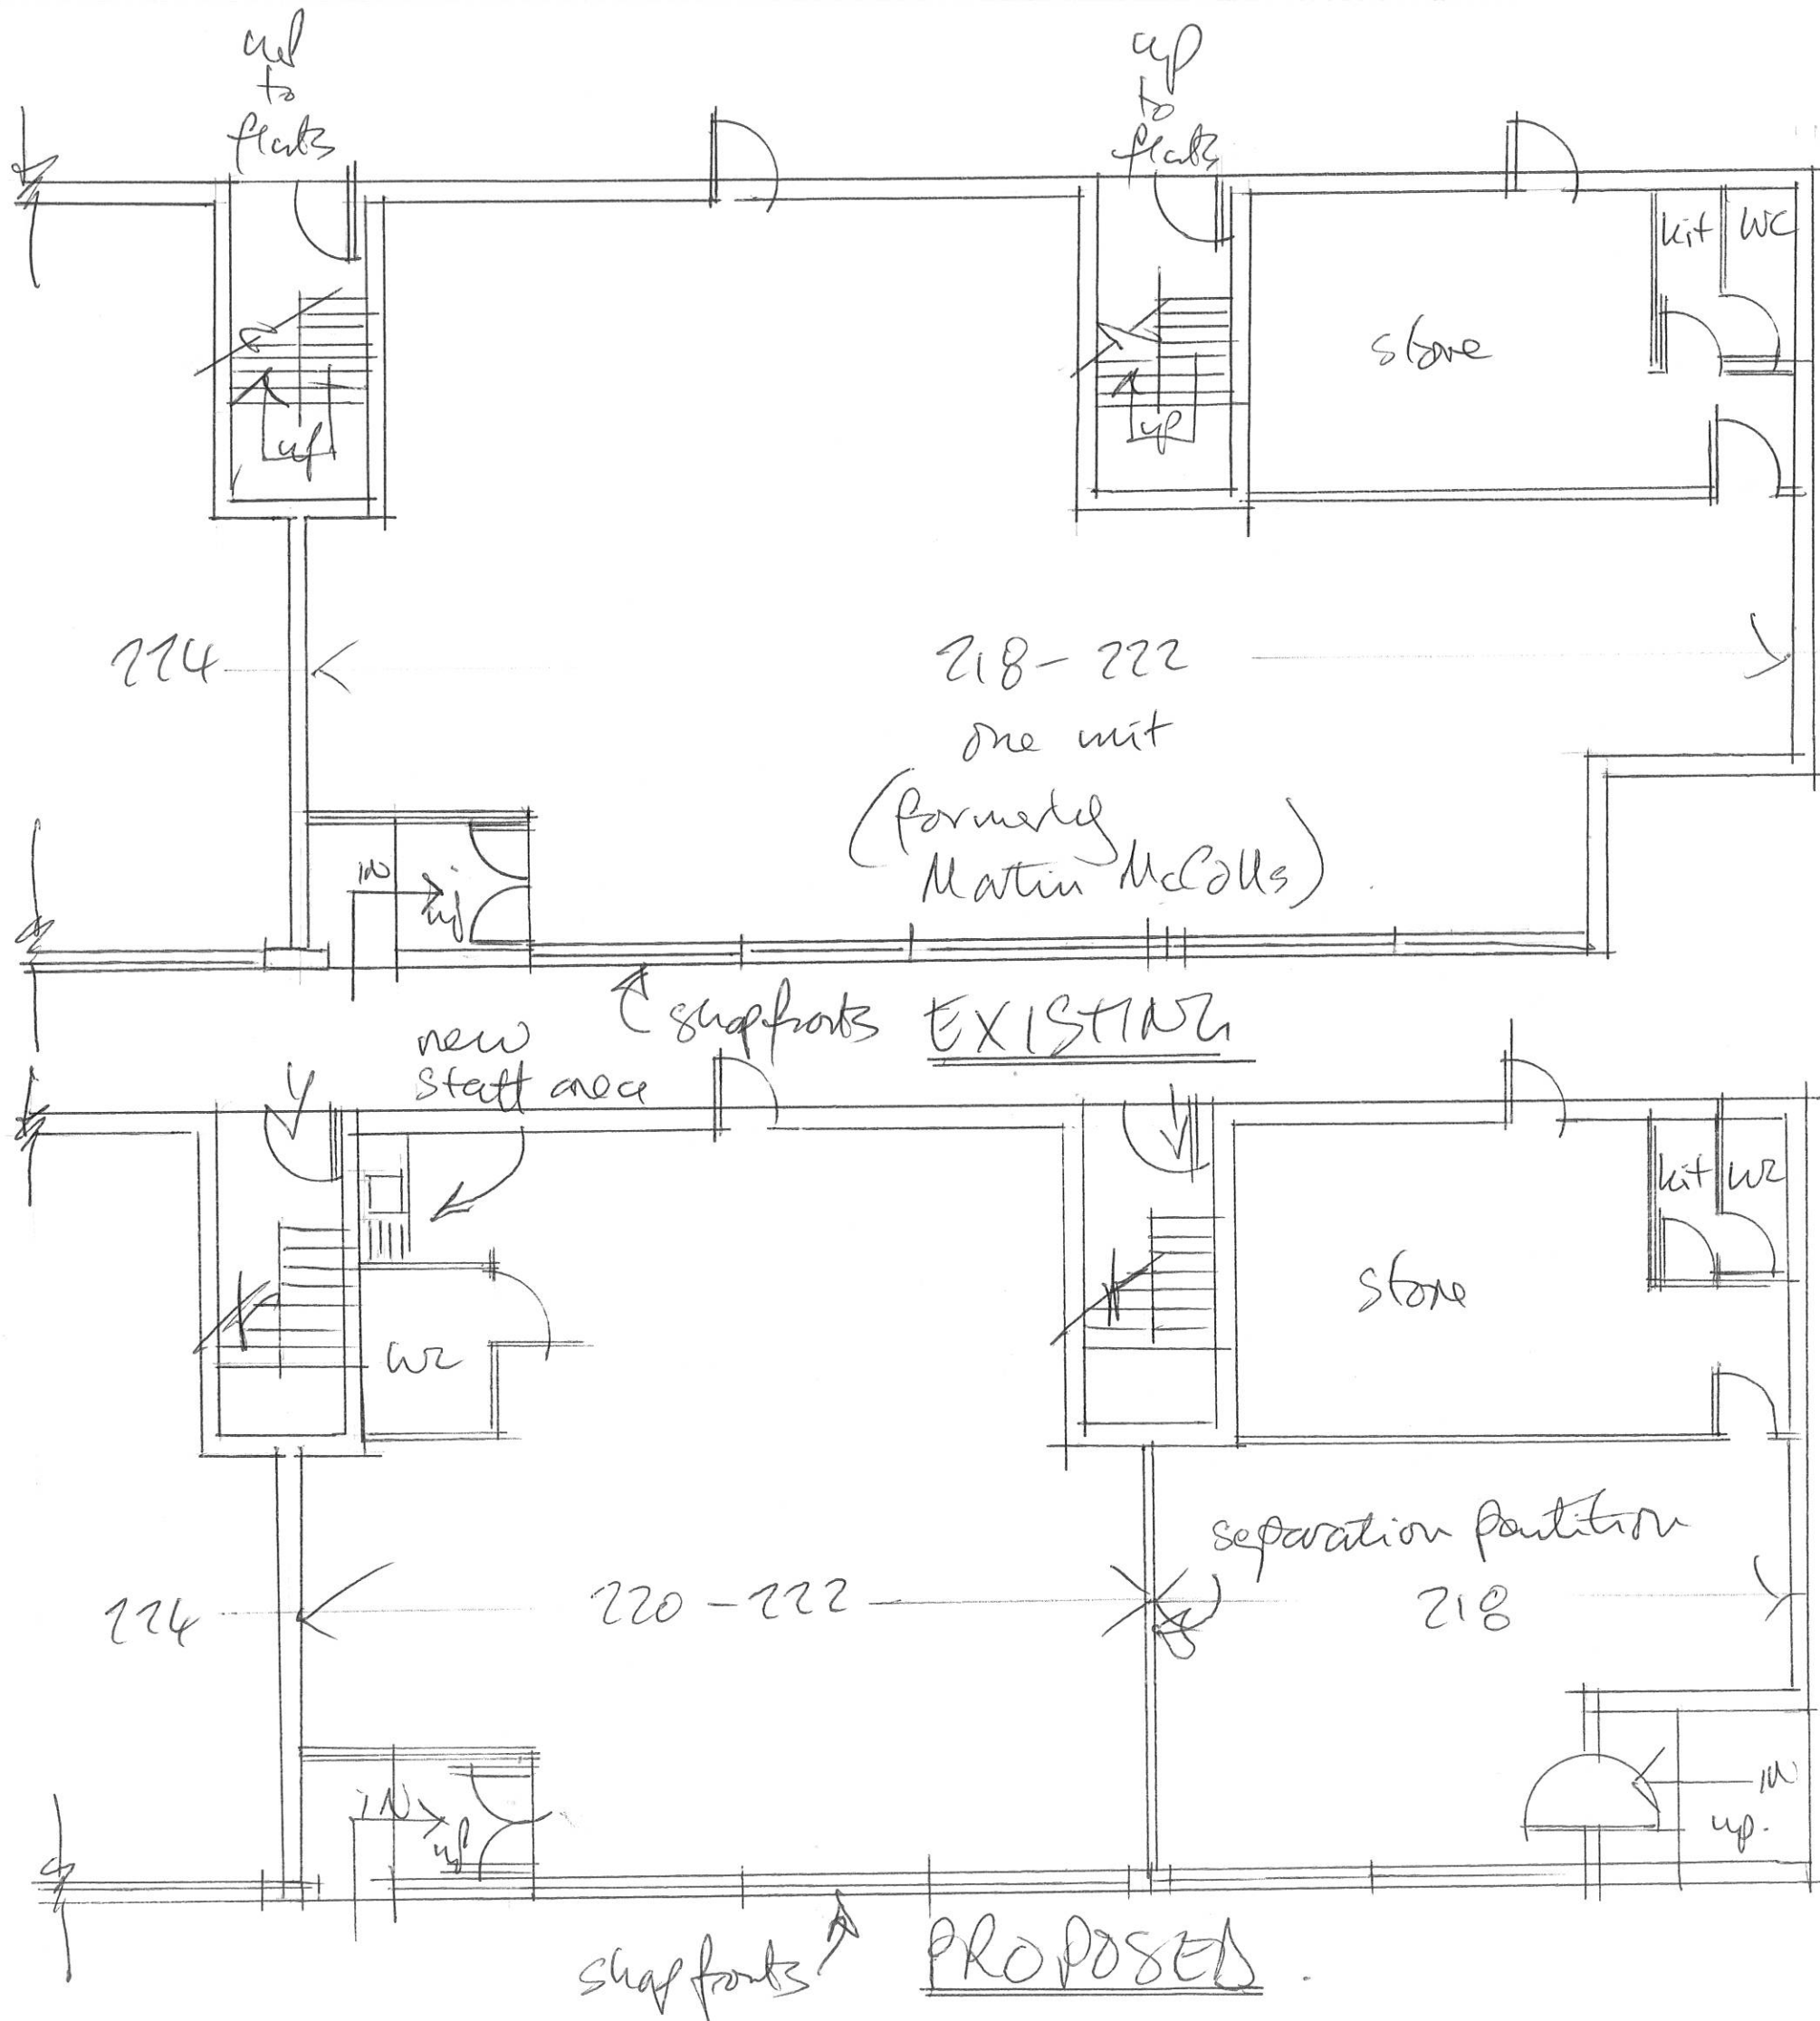

EXISTING &
PROPOSED
PLANS @ 1:100
218-222
CHICHESTER RD
N. BERSTED
2019.


new
entrance
& ramp

shopfronts
PROPOSED

This drawing is the property of Marshall Clark. Copyright is reserved by them and the drawing is issued on the condition that it is not copied, reproduced or disclosed to any unauthorised person, wholly or in part, without the consent in writing of Marshall Clark.

Do not scale off the drawing.

All dimensions are to be verified prior to manufacture and construction. Any discrepancies to be reported immediately.

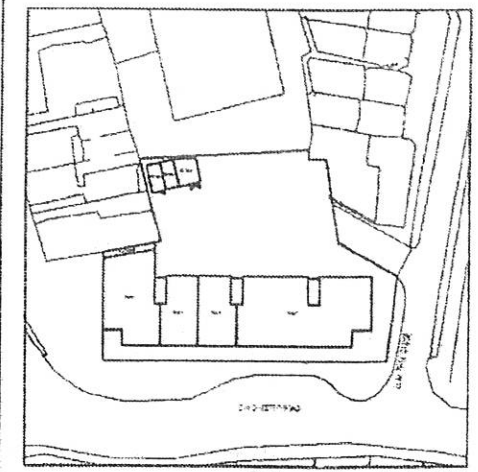

Location Plan (Scale 1:1250)

1:200
LOCATION &
BLOCK PLAN.
218-222 Oct
2019.

Rev.	Date	Comment
------	------	---------

MARSHALL CLARK LLP

CHARTERED SURVEYORS AND COMMERCIAL PROPERTY CONSULTANTS

1st Floor Office 2009
1st Floor Office 2009
1st Floor Office 2009


Job: 218-228A CHICHESTER ROAD
NORTH BERSTED
BOGNOR REGIS
WEST SUSSEX

Orig Type: EXISTING

Orig Title: GROUND FLOOR & SITE PLAN

Scale: A3@1:200 Drawn: [Signature] Check: SC Date: April 09

Project No: 0904 Draw No: 01

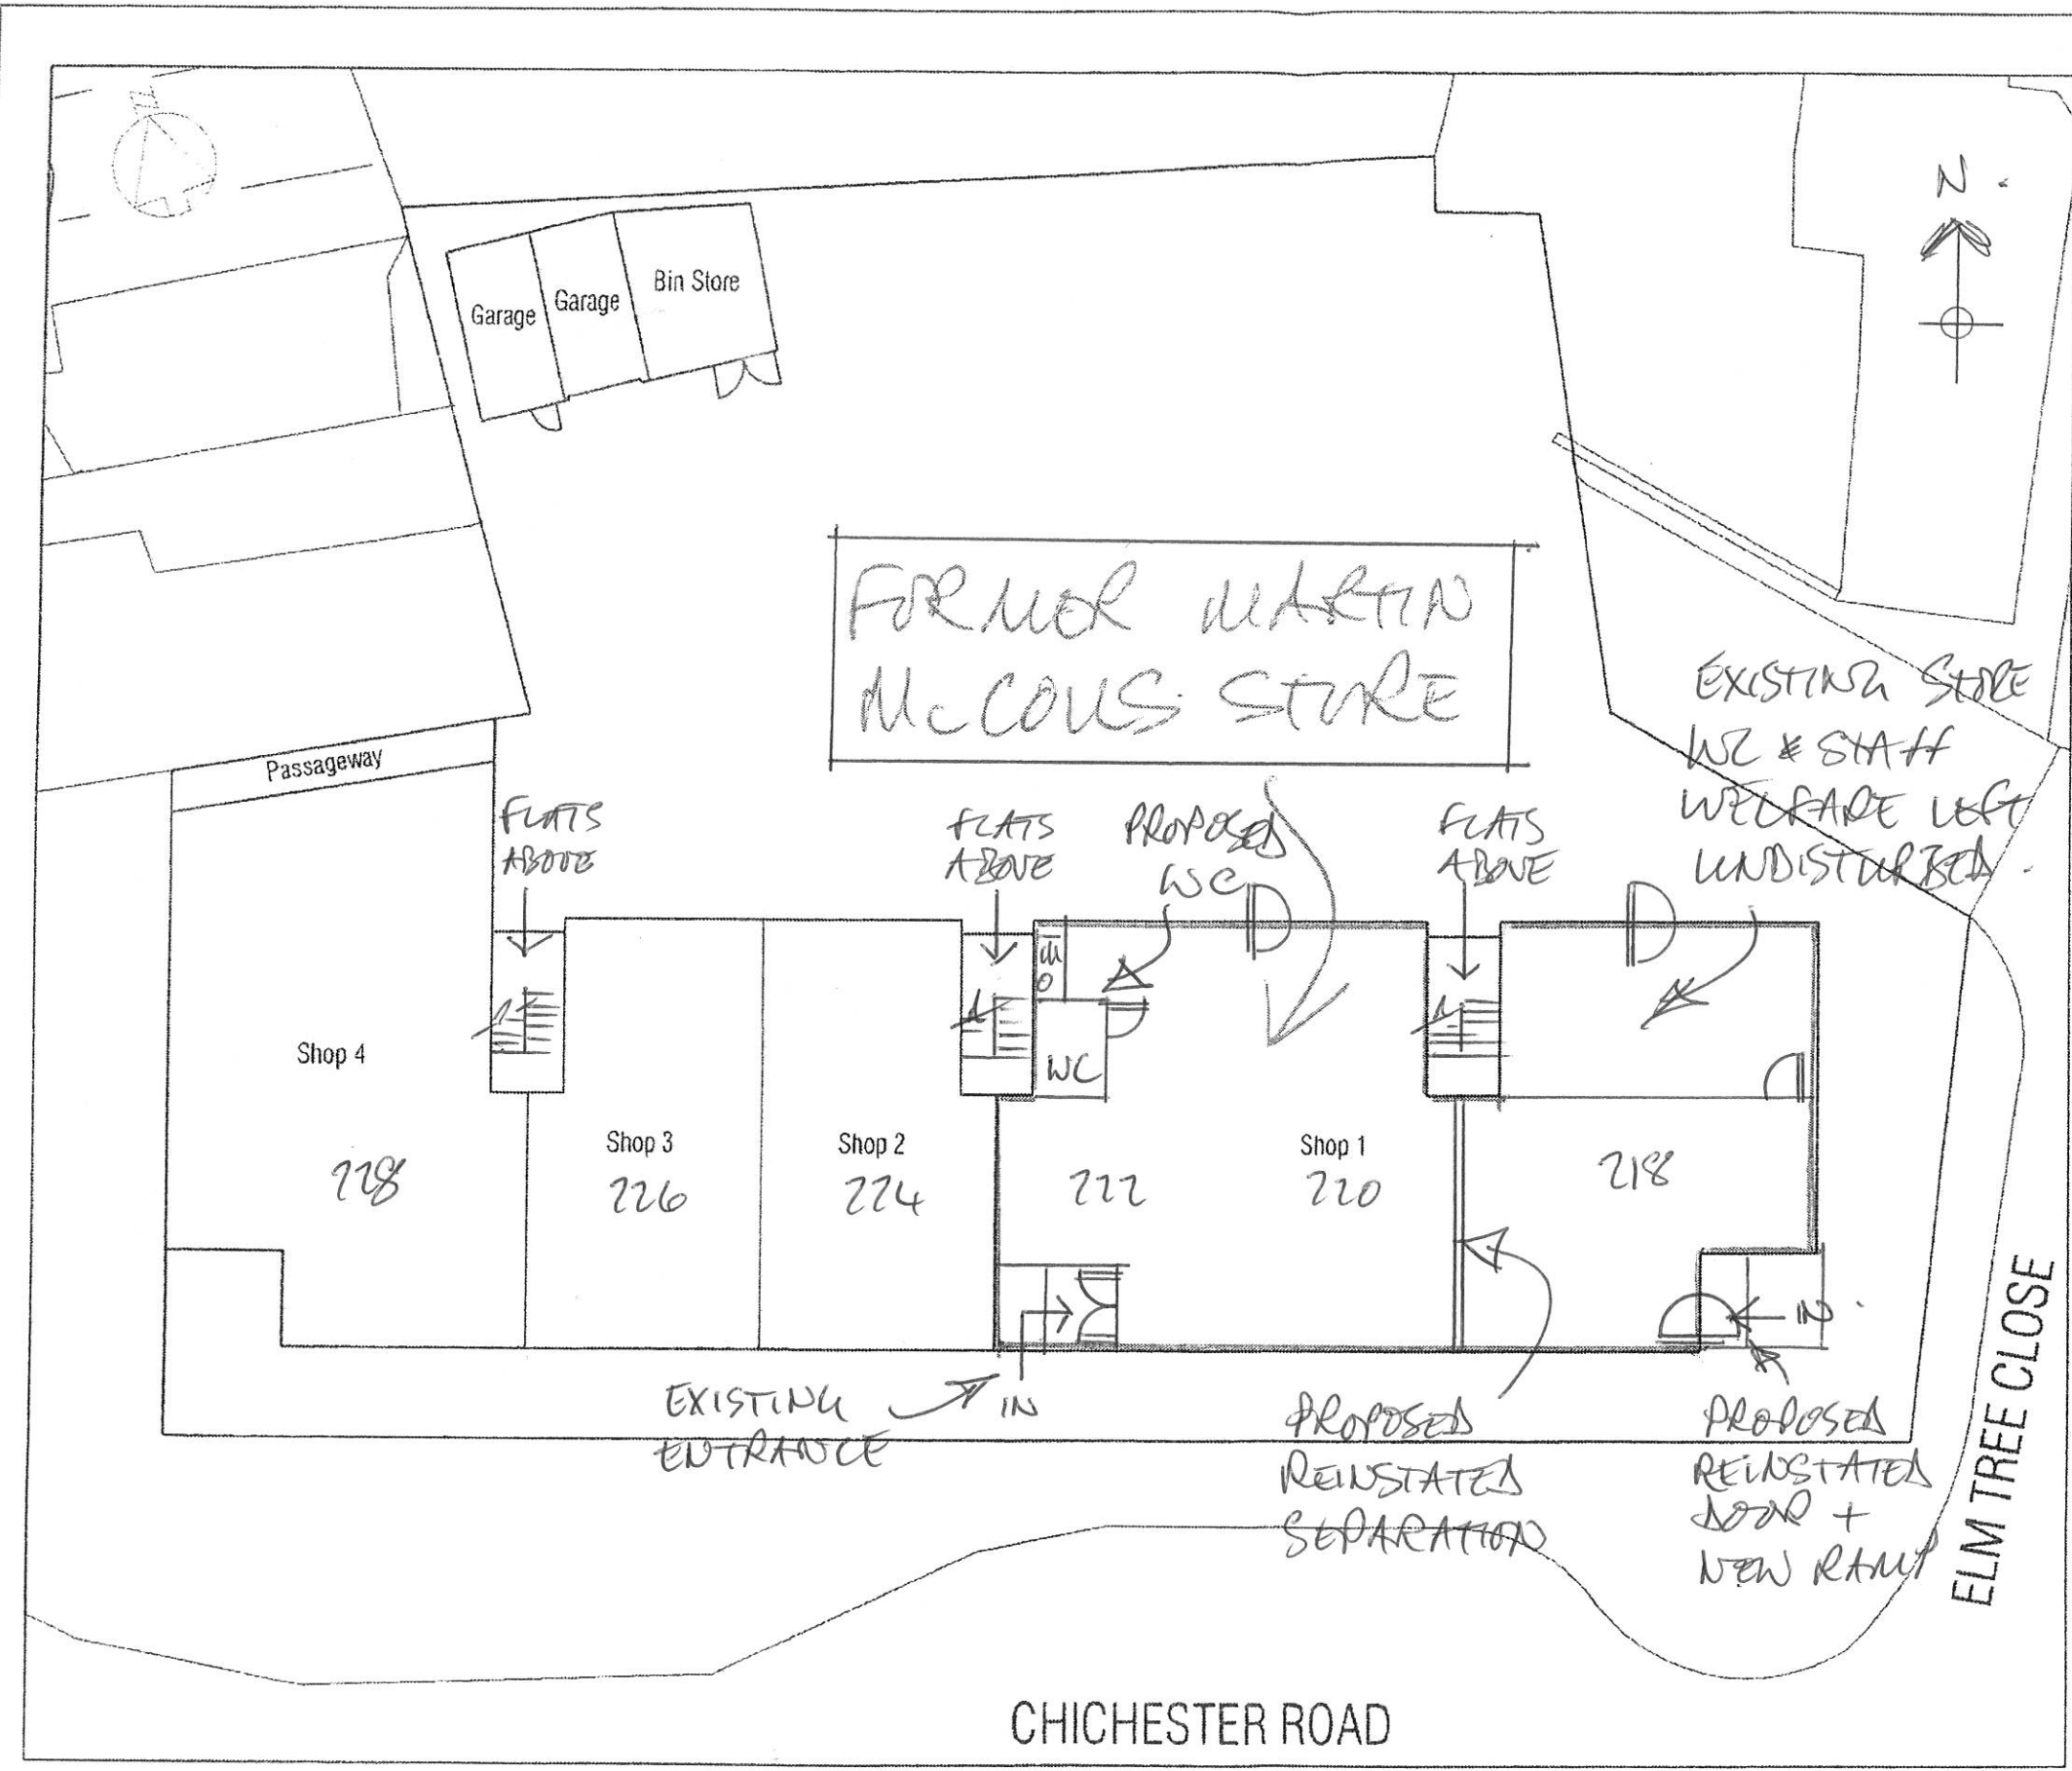

Site Plan

© Crown Copyright 2009