



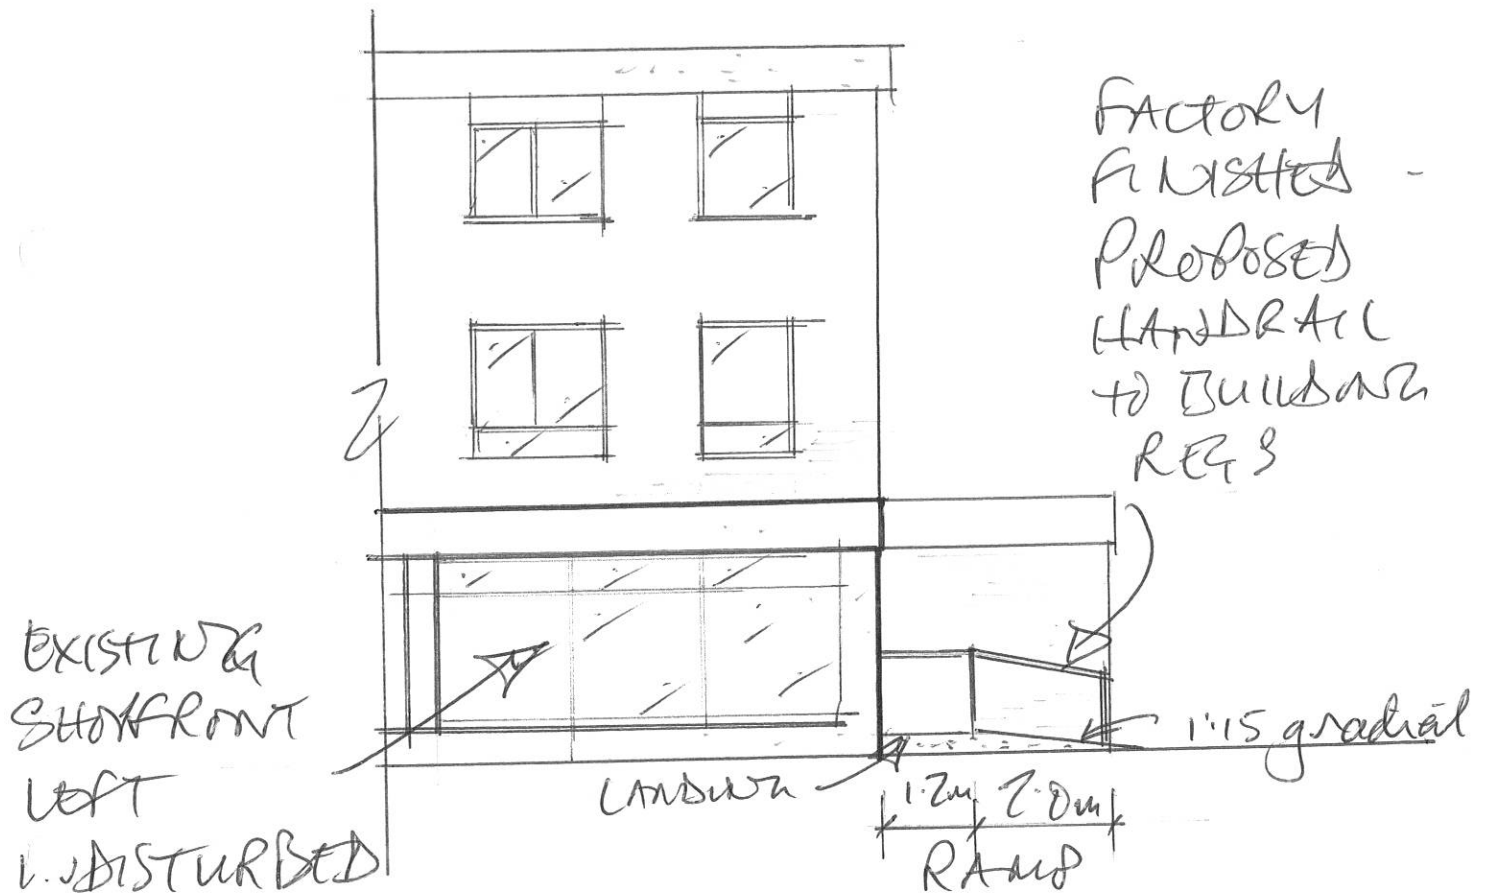

PROPOSED SOUTH ELEVATION
SHOWING RAMP & HANDRAIL
210 CHICHESTER RD BOSTON.
(REFER TO PROPOSED PLAN)

Scale 1:100

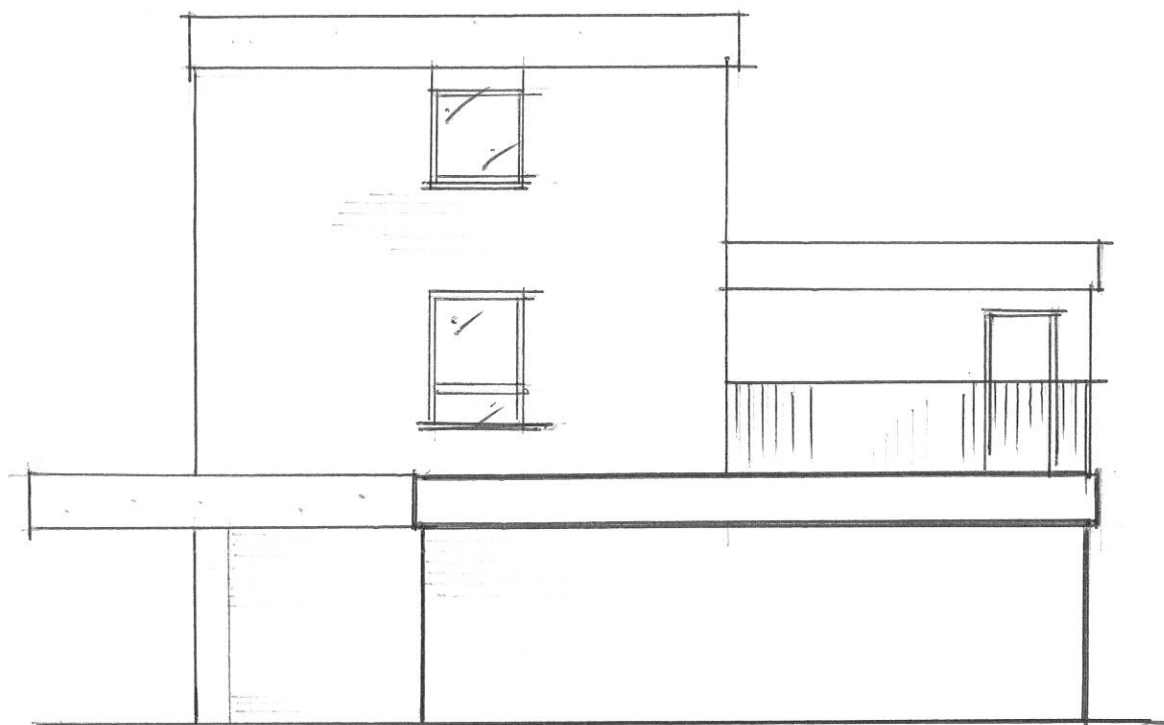

EXISTING ELEVATION (EAST)
218 CHICHESTER RD. BERSHED
Scale 1:100