



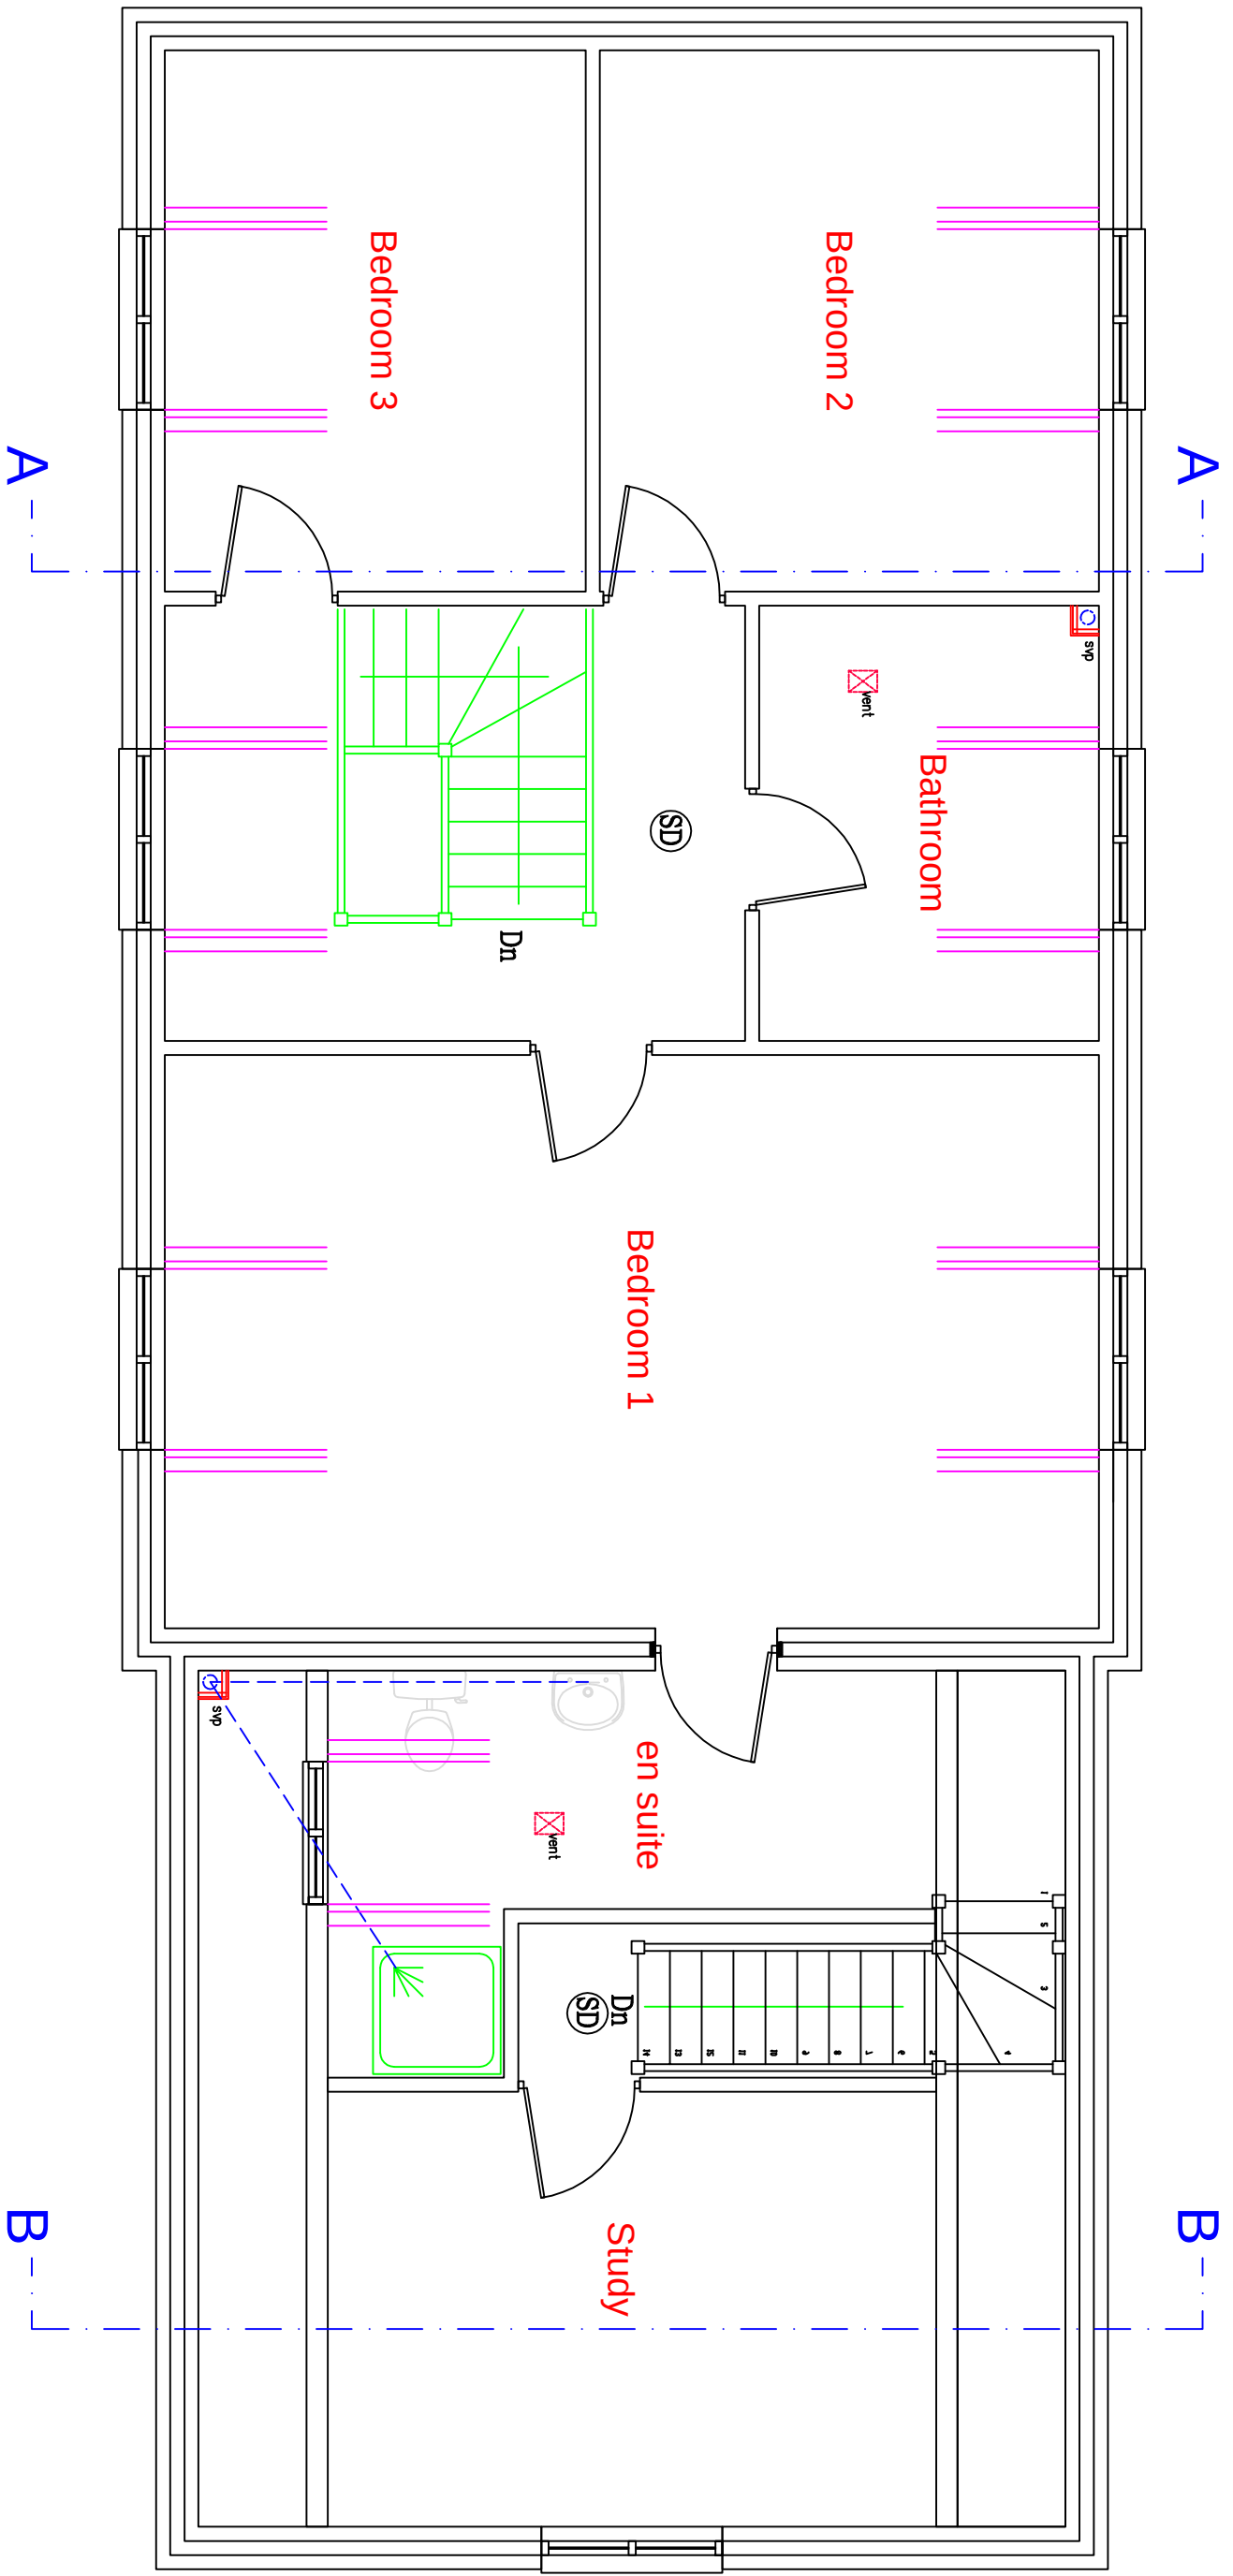

FIRST FLOOR

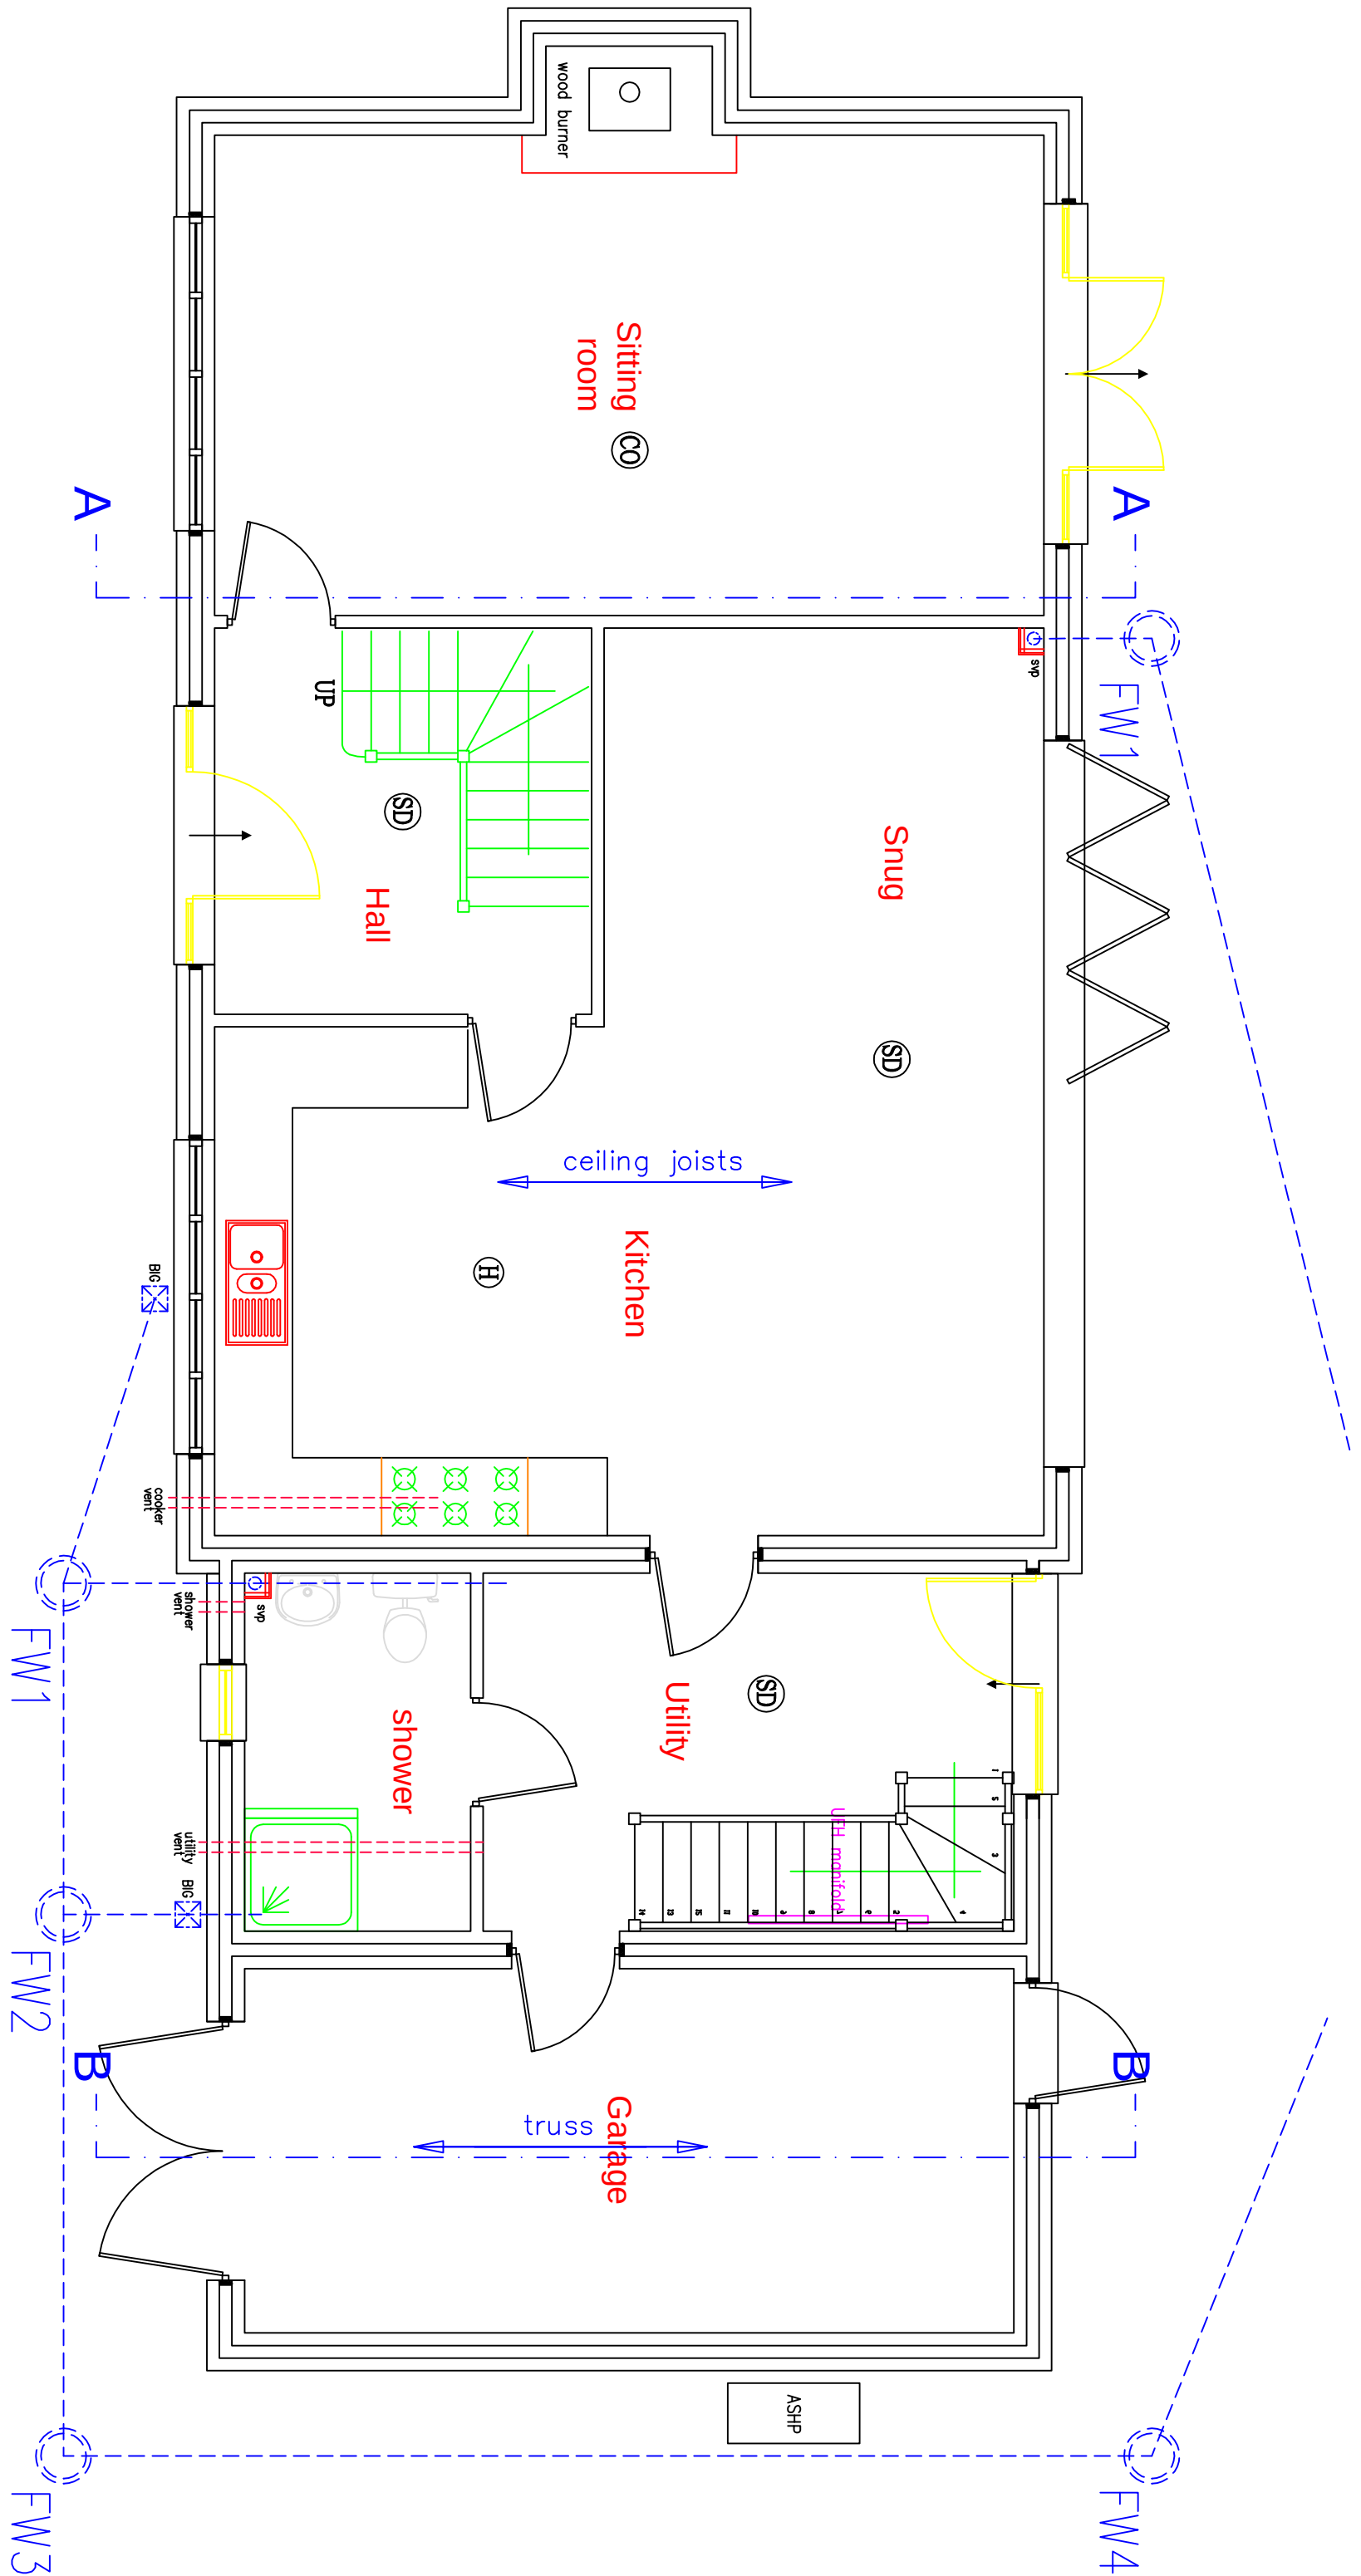

GROUND FLOOR

CLIENT		PROJECT		TITLE	
Tim Holl		Rear of 105 North Barsted Street		Proposed Floor Plans	
STATUS		DRAWN BY		REVIEWED BY	
B REGS		SJ		SJ	
DATE		SCALE		DRAWING NUMBER	
14.07.2020		1:50 @ A1		15	

STEPHEN JUPP MRTPI
CHARTERED TOWN PLANNER
348 CHICHESTER ROAD, BOGNOR REGIS
West Sussex PO21 5BX
Tel 01243 822113
Email: steve@planning-solutions.co.uk
www.planning-solutions.co.uk