



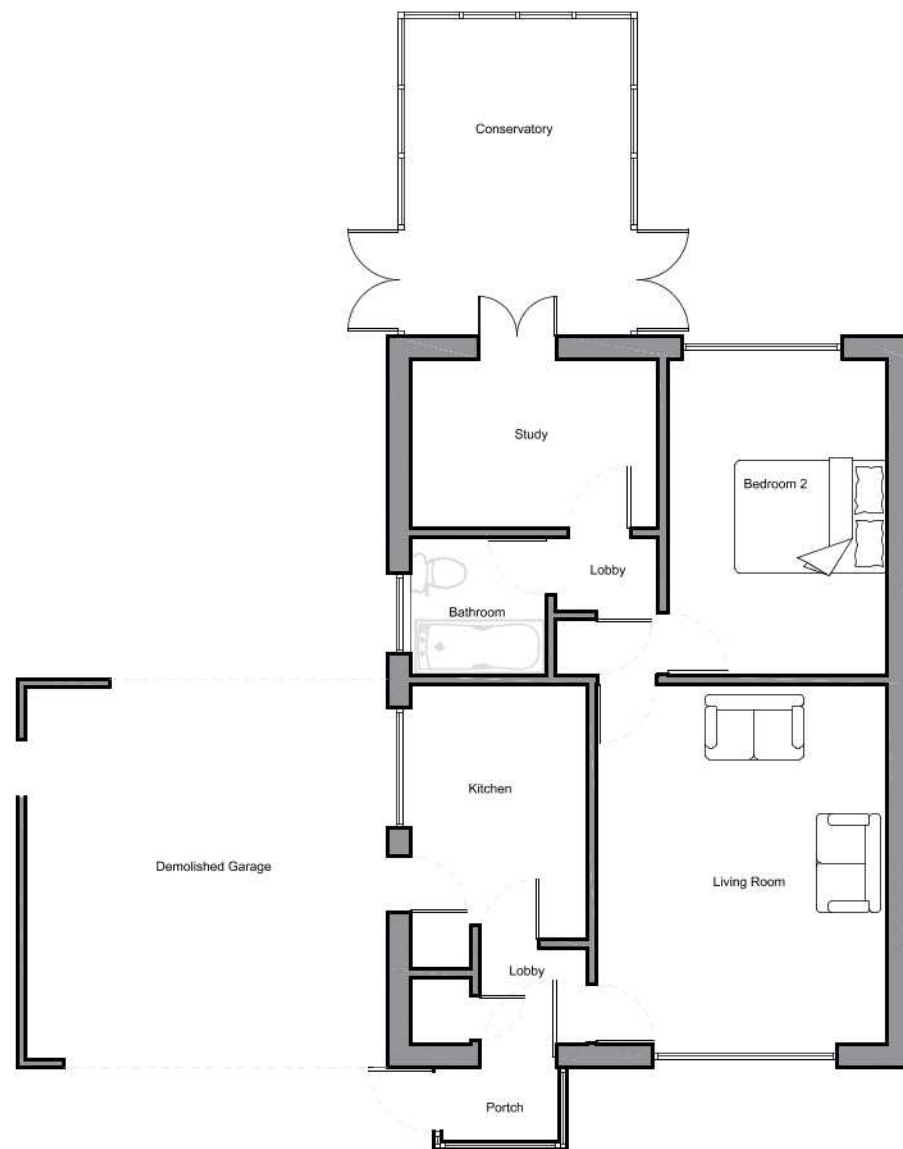

Existing Ground Floor Plan
scale A3 1:100



LINEAR SCALE 1:100

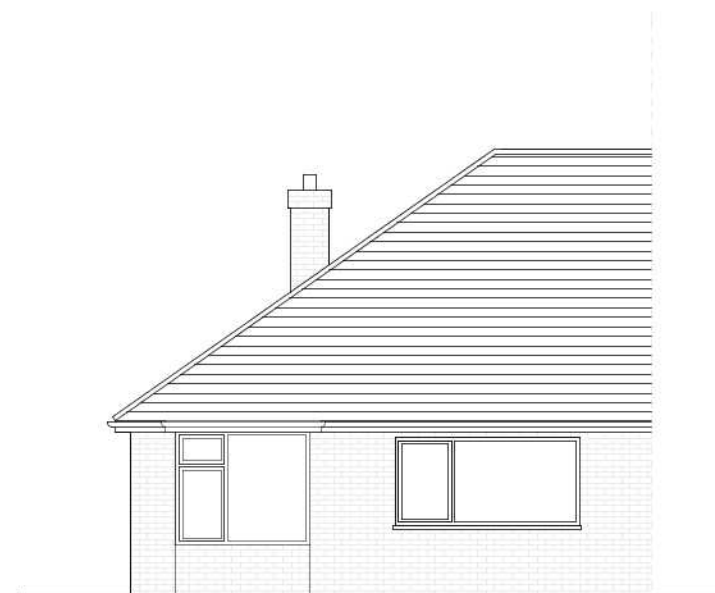

Existing West Elevation
scale A3 1:100



Existing East Elevation
scale A3 1:100



Existing North Elevation
scale A3 1:100

A3



Scale as Shown
© Copyright
Emerge Architecture Ltd



NOTES:
All dimension to be checked on site

DATE JULY 2020	DRAWN BY LF	PROJECT 50 Mansfield Road, Bognor Regis, PO22 9HB	JOB NO. 117	DRAWING TITLE Existing Plans-Elevations
	CHECKED BY LF	DRAWING NO. 117 - 02	REV A	STATUS Planning