



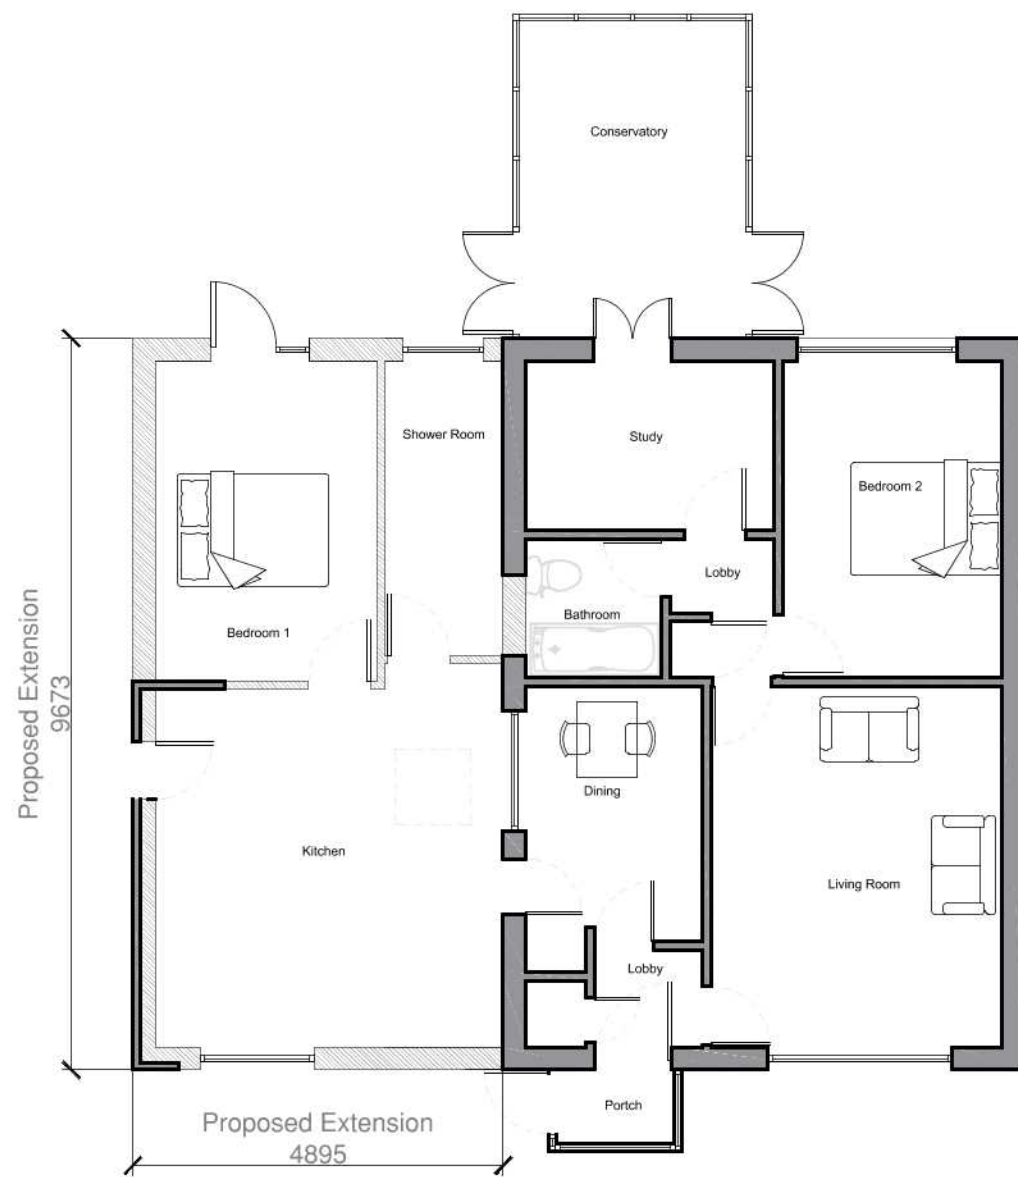

Proposed Ground Floor Plan
scale A3 1:100

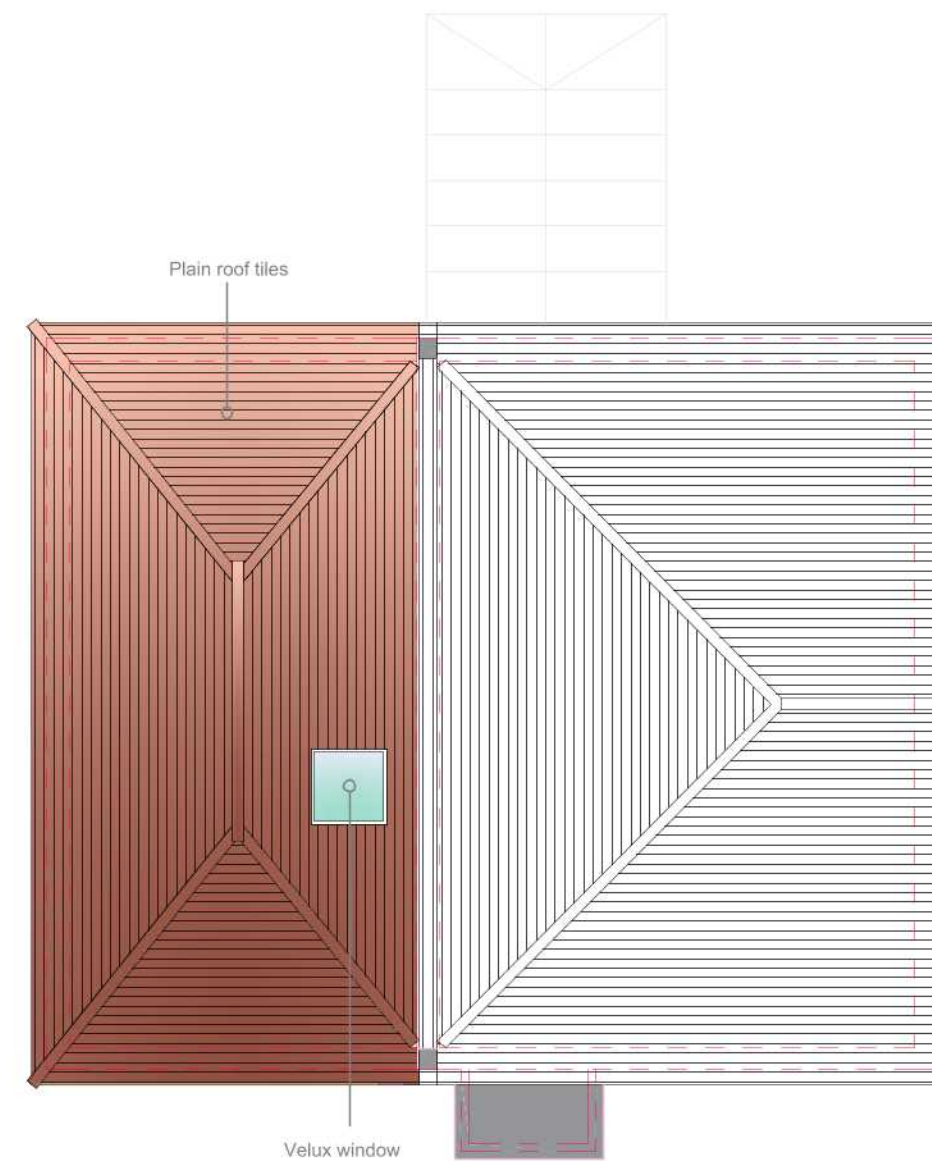

Proposed Roof Plan
scale A3 1:100



LINEAR SCALE 1:100

A3			NOTES: All dimension to be checked on site
Scale as Shown			
© Copyright Emerge Architecture Ltd			

DATE JULY 2020	DRAWN BY LF	PROJECT 50 Mansfield Road, Bognor Regis, PO22 9HB	JOB NO. 117	DRAWING TITLE Proposed Floor/Roof Plans
	CHECKED BY LF	DRAWING NO. 117 - 03	REV A STATUS Planning	