



Proposed West Elevation

scale A3 1:100




Proposed East Elevation

scale A3 1:100



LINEAR SCALE 1:100

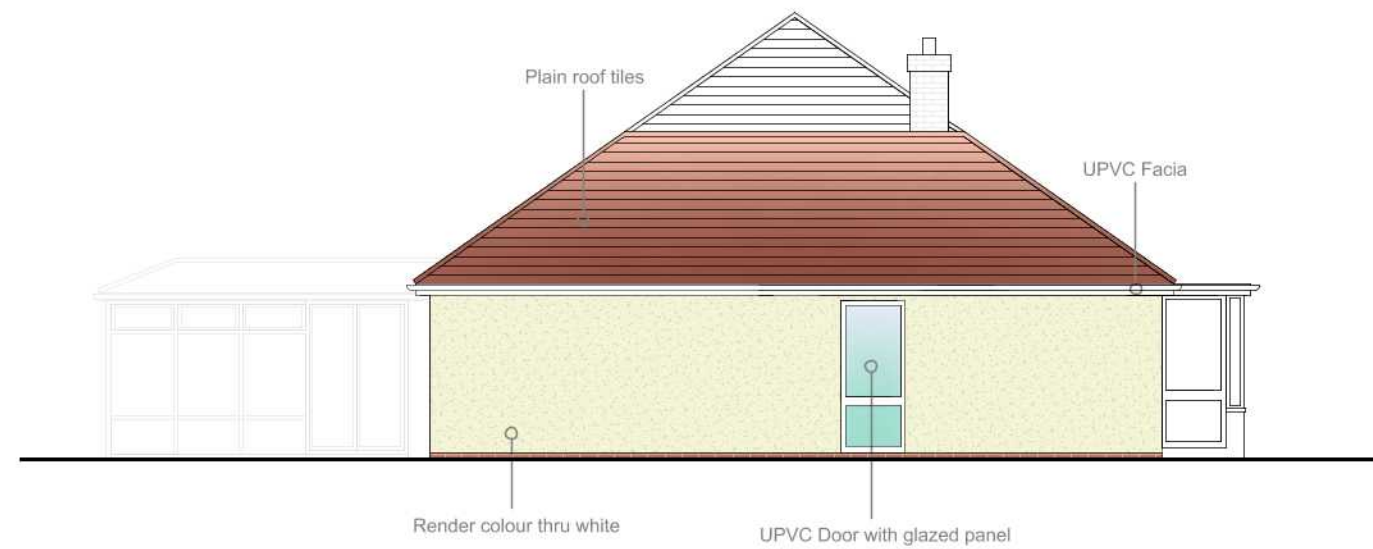

Proposed North Elevation

scale A3 1:100

A3



Scale as Shown
© Copyright
Emerge Architecture Ltd



NOTES:
All dimension to be checked on site

DATE JULY 2020	DRAWN BY LF	PROJECT 50 Mansfield Road, Bognor Regis, PO22 9HB	JOB NO. 117	DRAWING TITLE Proposed Elevations
	CHECKED BY LF	DRAWING NO. 117 - 04	REV A	
		STATUS Planning		