



NOTES:

1. Do not scale this drawing. Use figured dimensions only, except for Planning purposes.
2. All dimensions must be checked on site by the contractor prior to commencement of work.
3. All construction details are indicative and are to be checked and confirmed on site and any divergence's are to be agreed with the Contract Administrator.

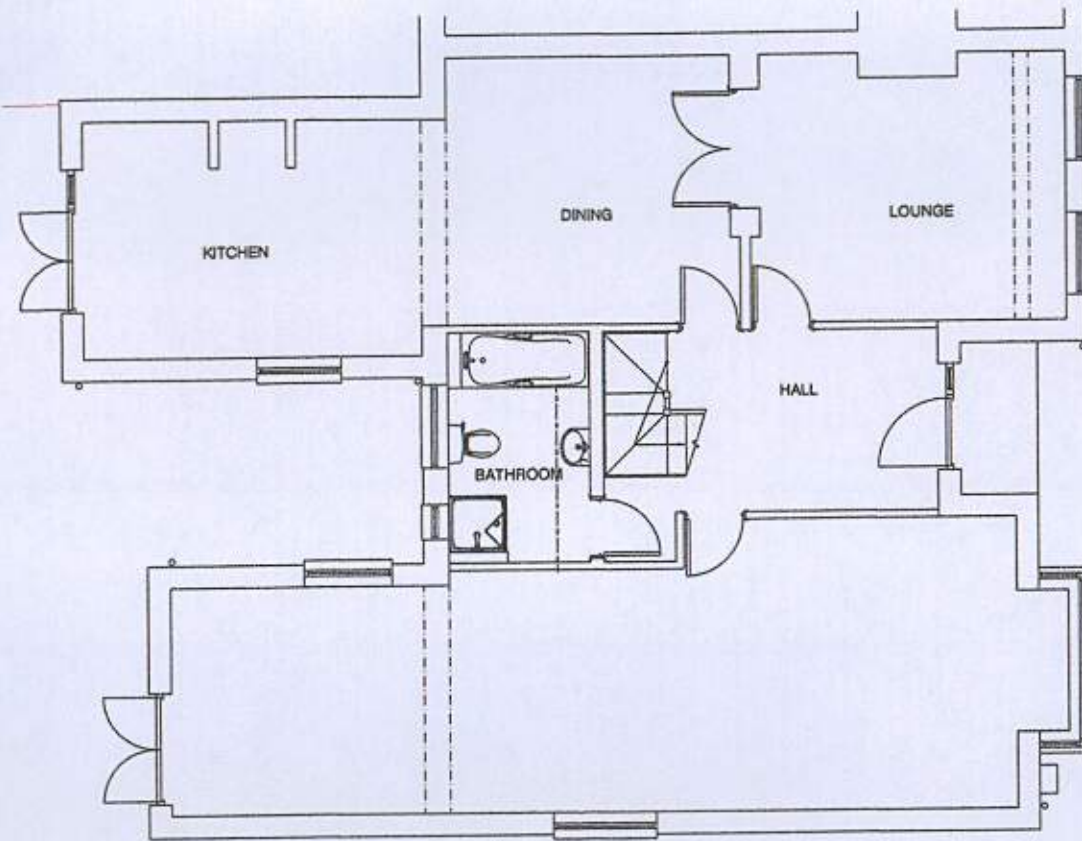


Ground Floor Plan

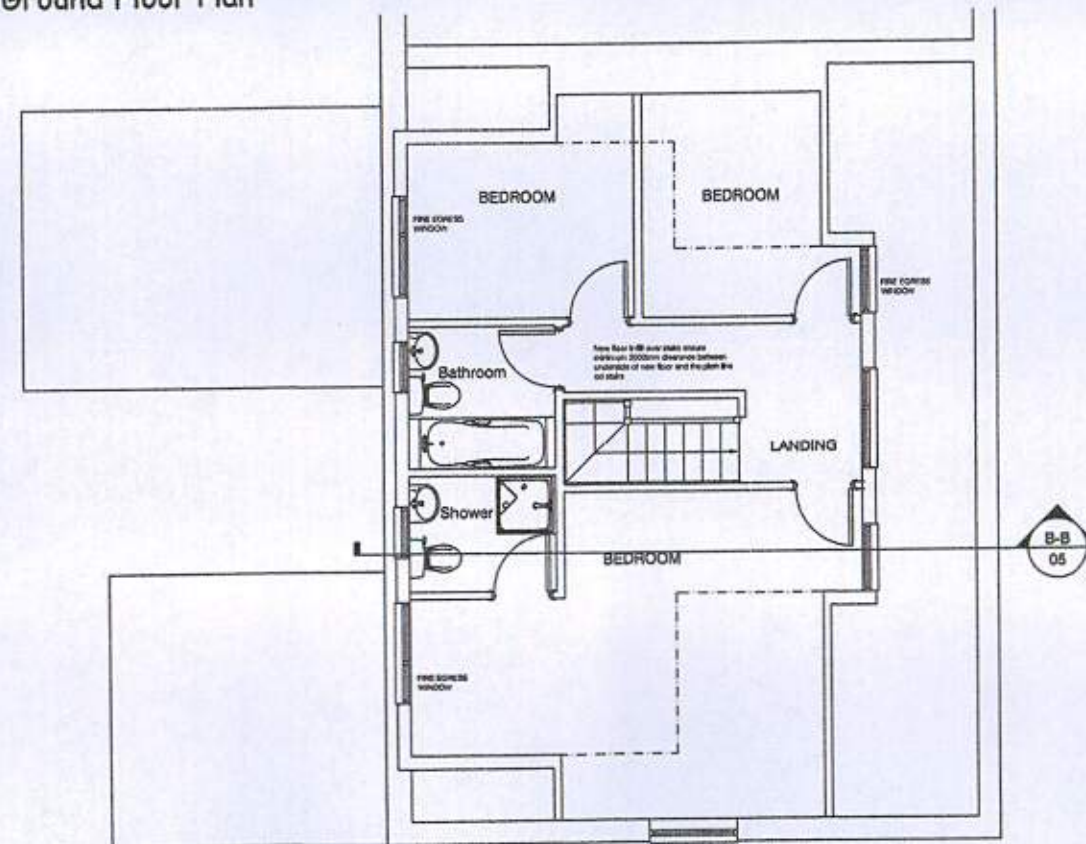

First Floor Plan

Proposed Loft Conversion

6 Greystone Avenue Bognor Regis PO21 5EA

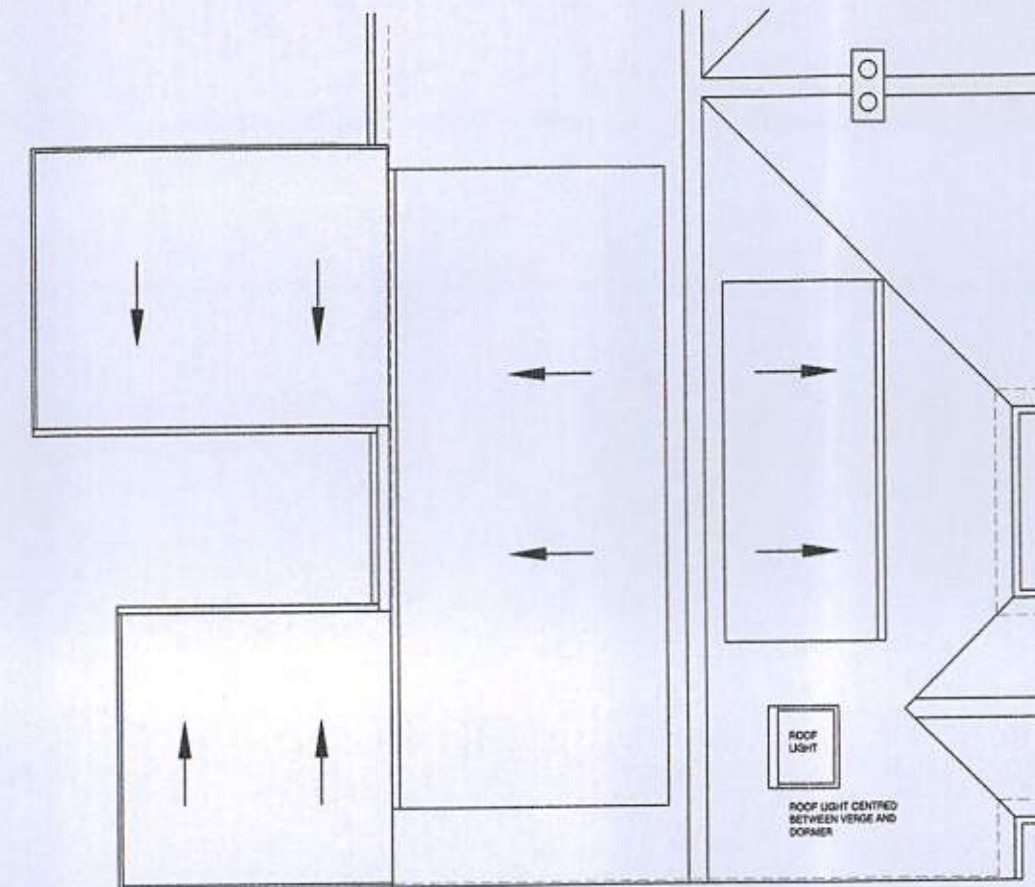

Roof Plan

C.R. BARROW & ASSOCIATES LTD. Structural & Architectural Technicians

Studio 1
Manor Nursery
Lagness Road
Chichester
West Sussex
PO20 1LJ

Tel: 01243 771158
Mobile: 07816 591480
E-Mail: chris.barrow@hotmail.co.uk

PLANS AS PROPOSED

Scale 1:100 @A3 Drawn By ACB
Date 03/05/14 Checked CB
Drawing Number 1074 - 04

