


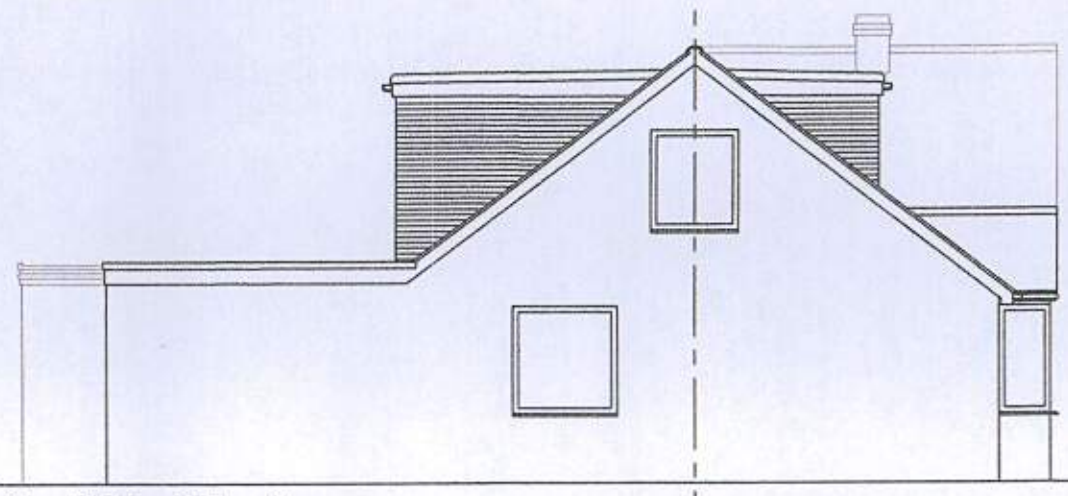

South West Elevation
Scale 1:100



North West Elevation
Scale 1:100



North East Elevation
Scale 1:100

Proposed Loft Conversion

6 Greystone Avenue Bognor Regis PO21 5EA

MATERIALS SCHEDULE

NEW DORMER ROOF

Three layer built up roof felt
Painted treated timber Fascia and soffit boards all to match existing

NEW DORMER FRONT WALL & CHEEKS

To be Marley Eternit Cedral Weatherboard Colour C01 White.

EXISTING DORMER FRONT WALL & CHEEKS

Existing cladding replaced with new Marley Eternit Cedral Weatherboard Colour C01 White

RAINWATER GOODS



uPVC Gutters and down pipes to match existing

WINDOWS

White double glazed uPVC windows to match existing

NOTES:

1. Do not scale this drawing. Use figured dimensions only, except for Planning purposes.
2. All dimensions must be checked on site by the contractor prior to commencement of work.
3. All construction details are indicative and are to be checked and confirmed on site and any divergence's are to be agreed with the Contract Administrator.

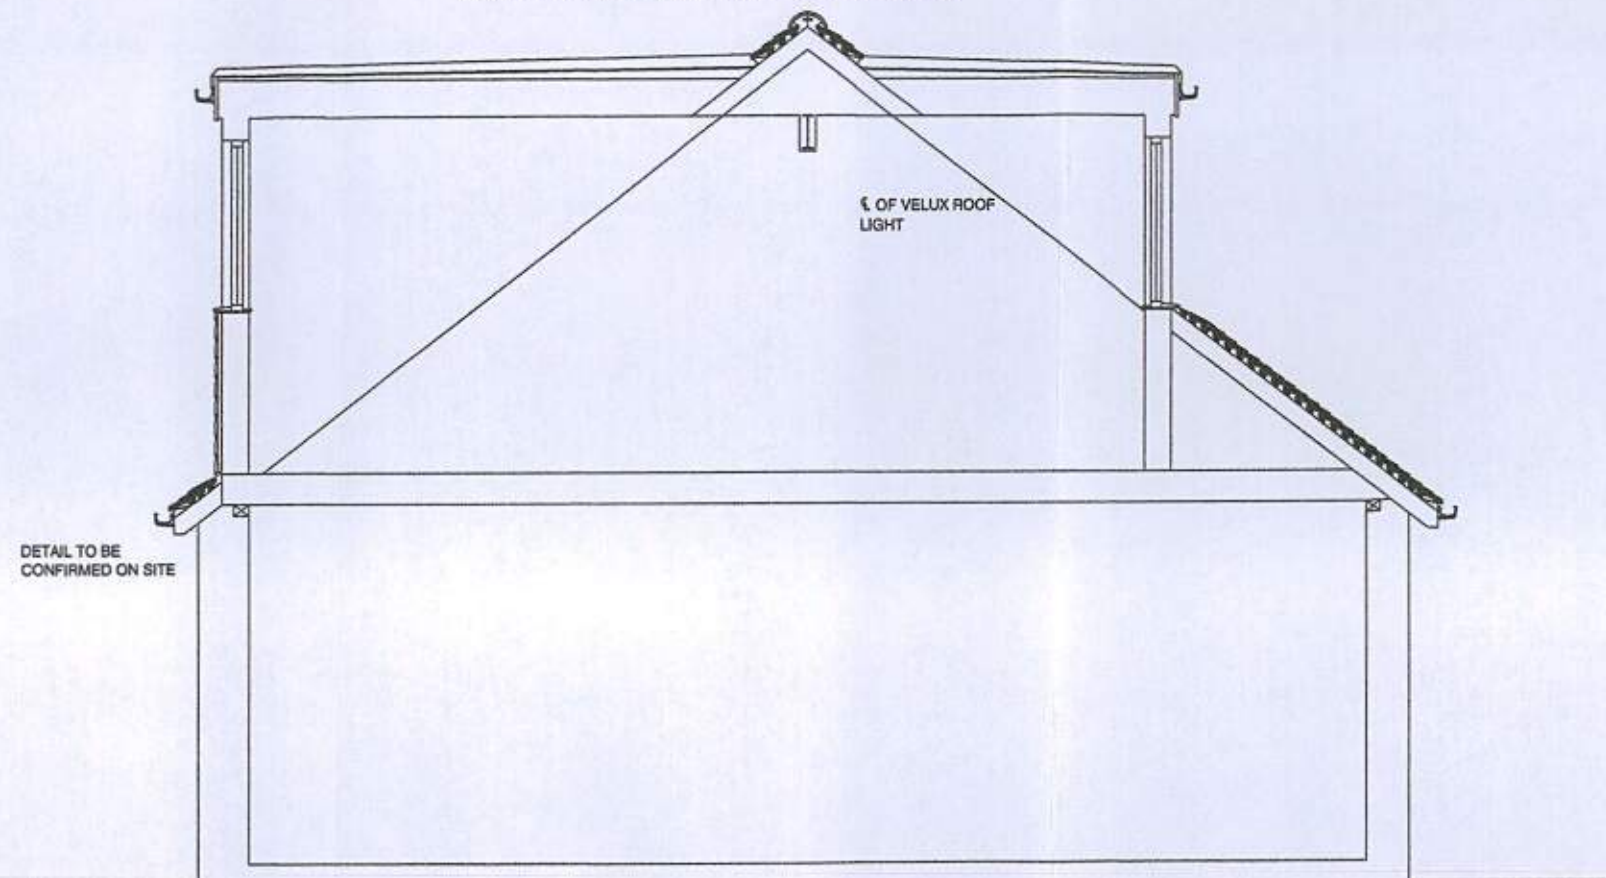 

Typical Section B-B
Scale 1:50

C.R. BARROW & ASSOCIATES LTD.

Structural & Architectural Technicians

Studio 1
Manor Nursery
Lagness Road
Chichester
West Sussex
PO20 1LJ

Tel: 01243 771158
Mobile: 07816 591480
E-Mail: chris.barrow@hotmail.co.uk

ELEVATIONS & SECTION B-B AS PROPOSED

Scale	1:100 - 1:50	@A3	Drawn By	ACB
Date	03/05/14		Checked	CB
Drawing Number	1074 - 05			

NORTH