

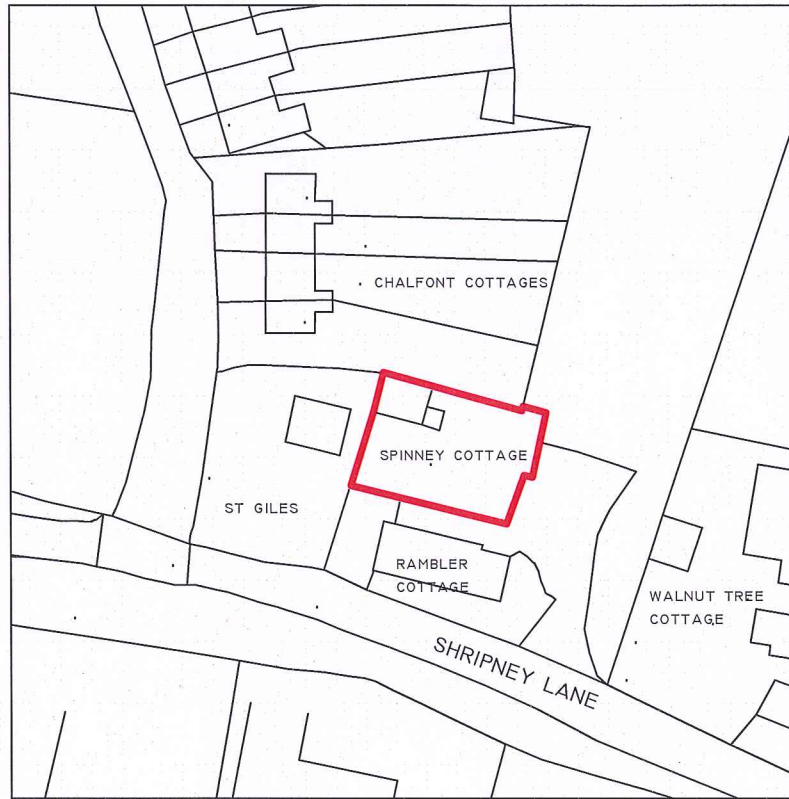


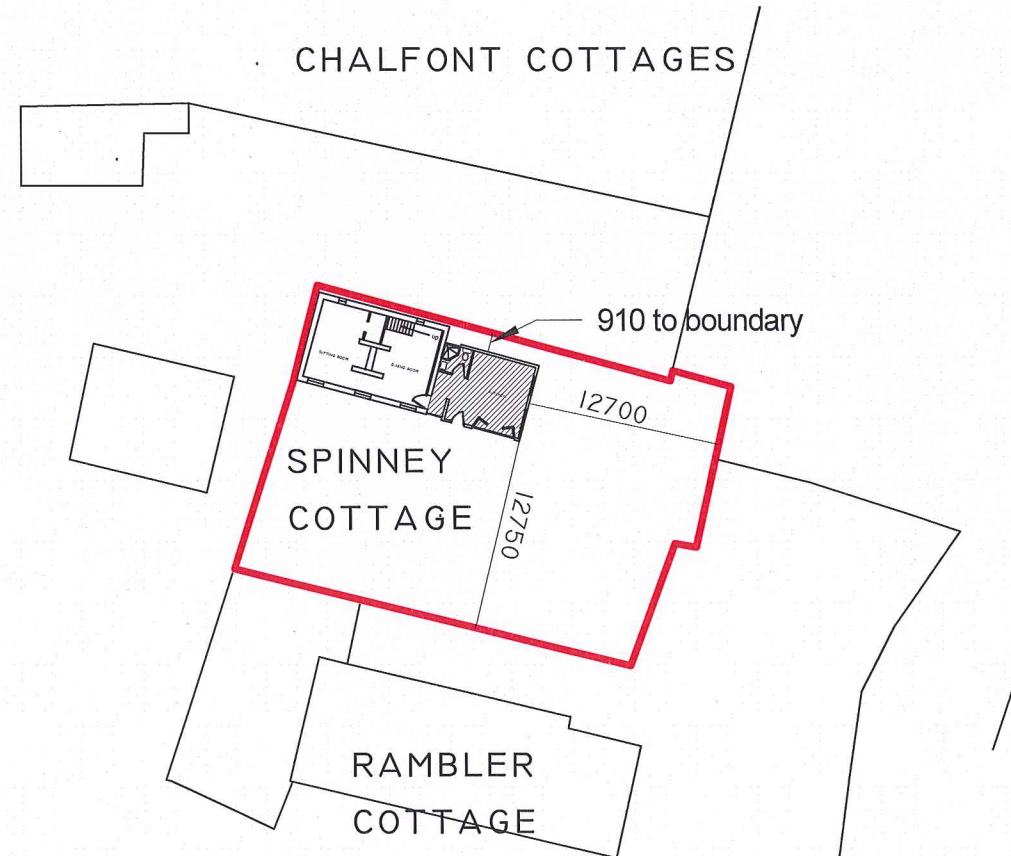

LOCATION PLAN:
SCALE: 1:1250

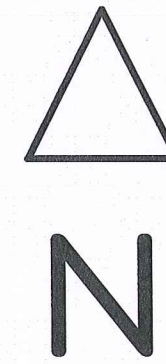

SITE PLAN
SCALE: 1:500

GENERAL NOTES

1. Do not scale from this drawing, except for planning purposes. Use figured dimensions only.
2. All dimensions must be checked on site prior to commencement of work.
3. Where applicable this drawing is to be read in conjunction with other consultant's drawings.
4. This drawing is the copyright of Galloways Building Surveying Services Limited.

PROJECT SPECIFIC NOTES

GALLOWAYS  **CHARTERED
BUILDING
CONSULTANCY**

49 FONTWELL ROAD, SELSEY, WEST SUSSEX, PO20 0PL
TELEPHONE: 07837 094171

E-MAIL: GEOFF-GALLOWAY@BTCONNECT.COM

CLIENT
Mr & Mrs J Dixon

PROJECT TITLE
Side Extension

PROJECT ADDRESS
Spinney Cottage
Shripney Lane, Shripney
PO22 9NR

DRAWING TITLE
Location & Site Plans

SCALE
1:100 (unless stated) at A3

DATE
April 2015

DRAWING REFERENCE
2015071-03

REVISION
A

PURPOSE