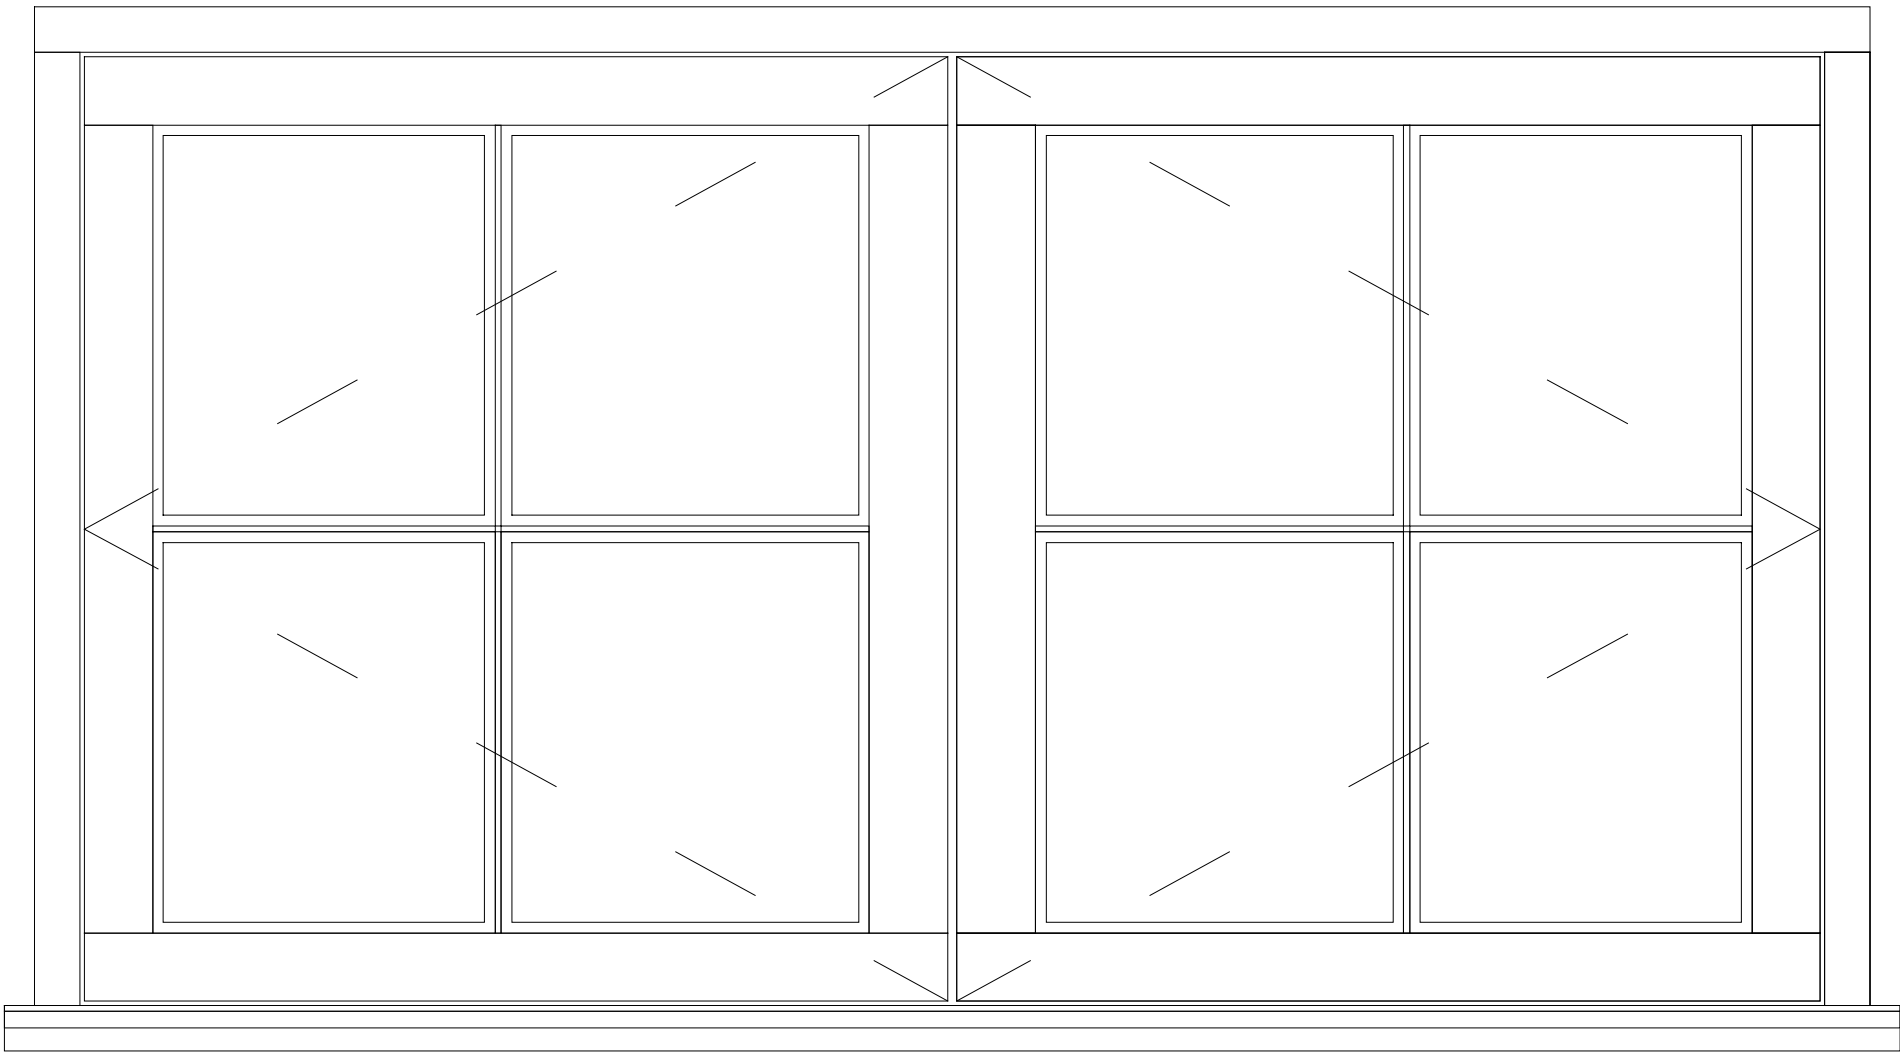
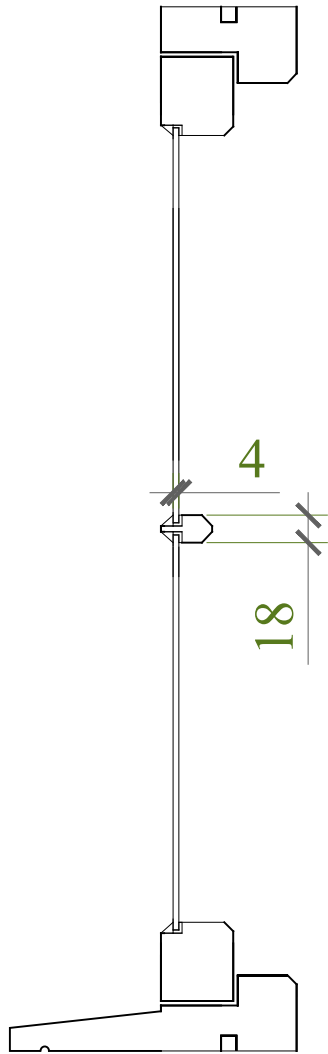


Typical window elevation and sections (sizing TBC on site to suit existing apertures)

1:5

to be used for ground floor windows to rear elevation

Client

Mr D Neame

Job

Rambler Cottage
Shripney lane
Bersted

Drawing

window details

Scale @ A3

1: 5

Date

06.06.17

Drawn

BK

Job No.




1703RA

Drawing No.

001

Status

For Approval

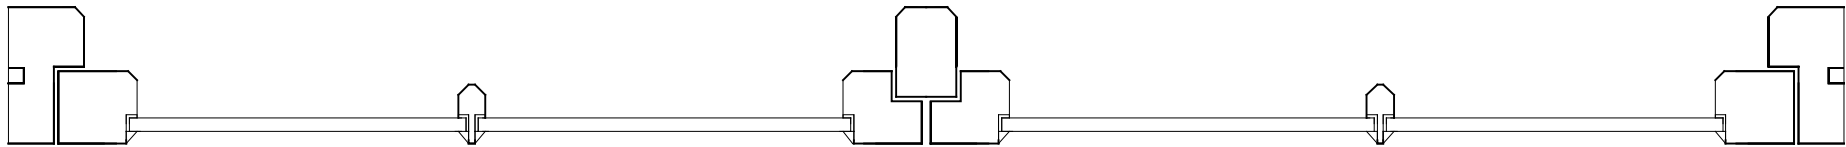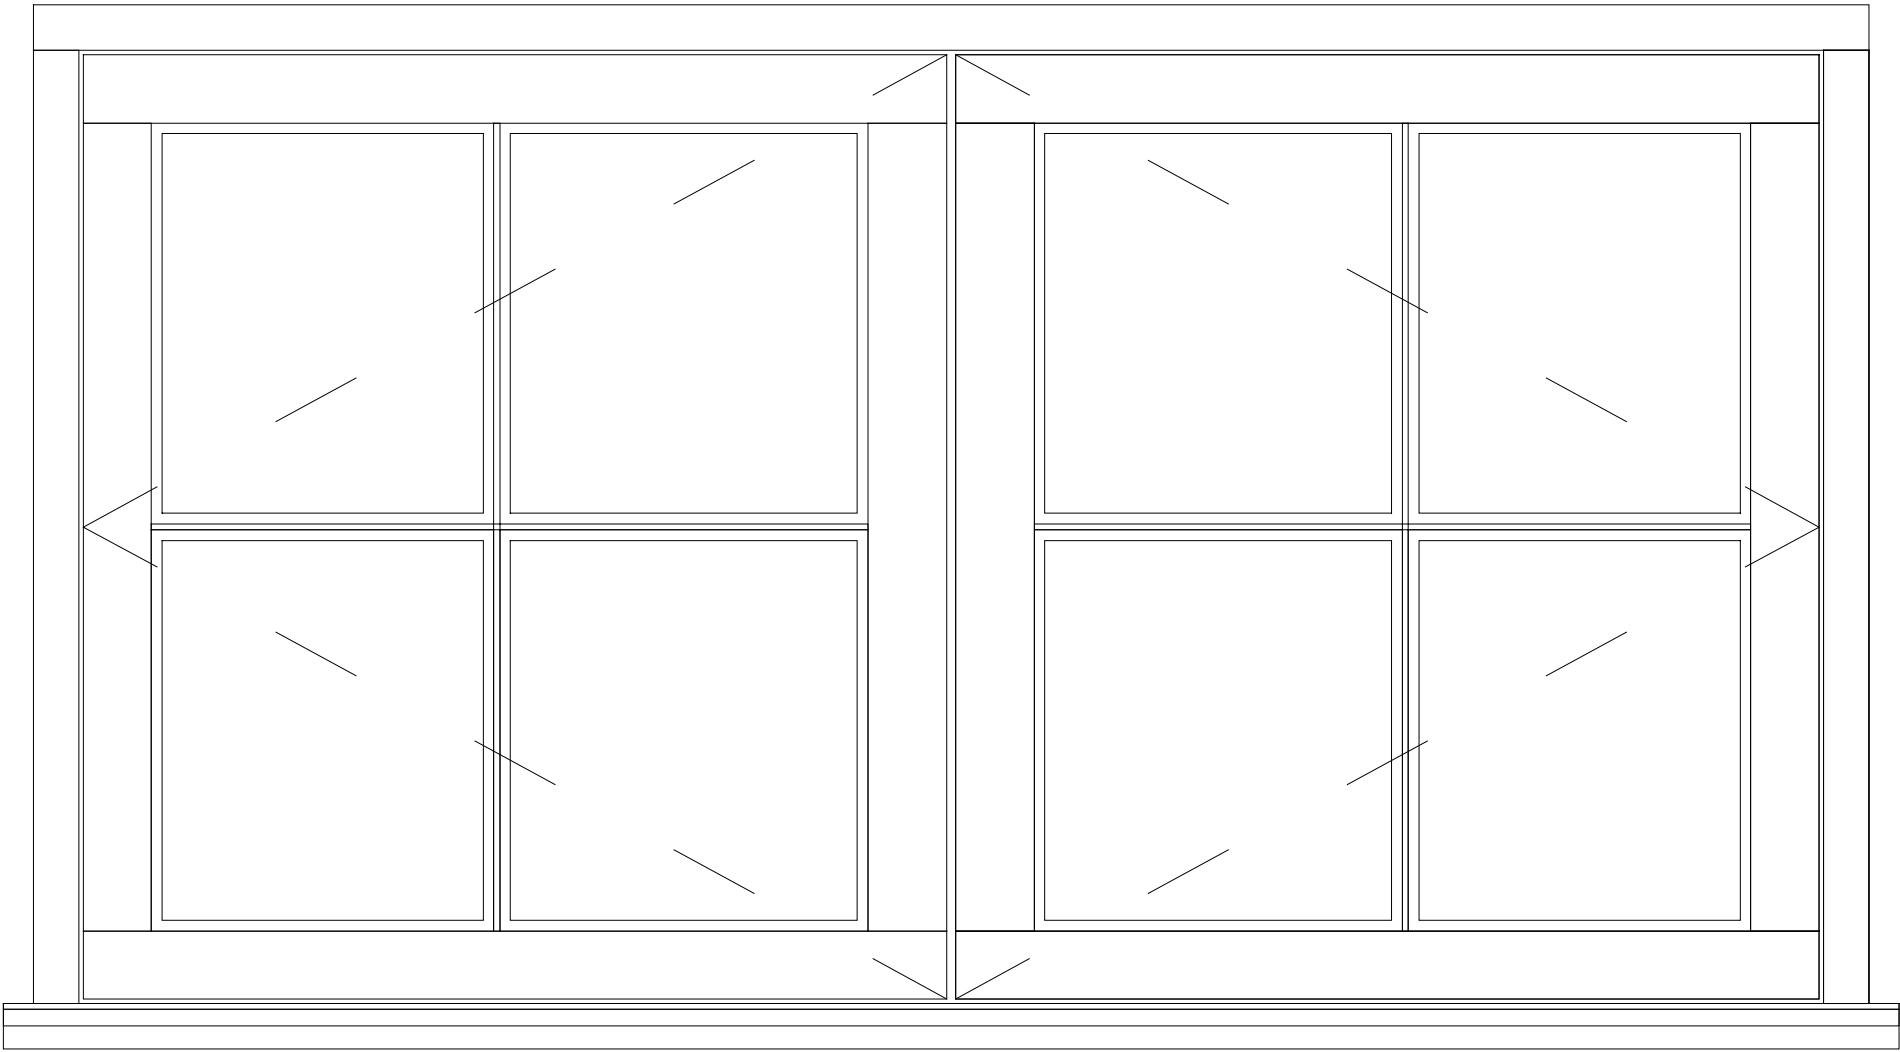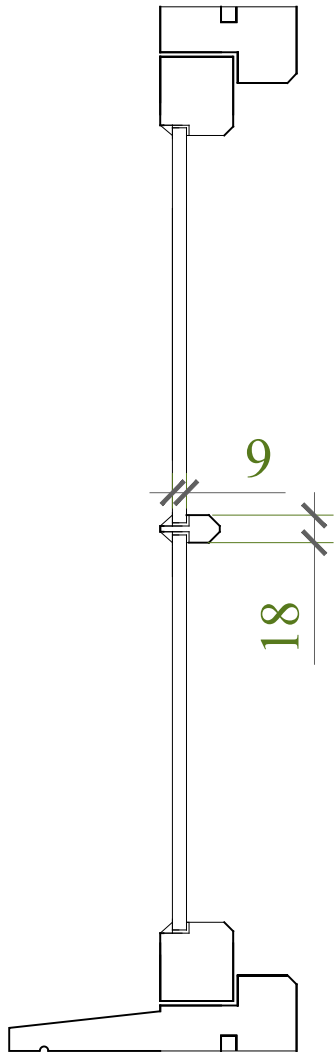

Typical window elevation and sections (sizing TBC on site to suit existing apertures)

1:5

to be used for all new windows apart from ground floor windows to rear elevation

Client

Mr D Neame

Job

Rambler Cottage
Shripney lane
Bersted

Drawing

window details

Scale @ A3

1: 5

Date

06.06.17

Drawn

BK

Job No.


1703RA

Drawing No.

002


Status

For Approval

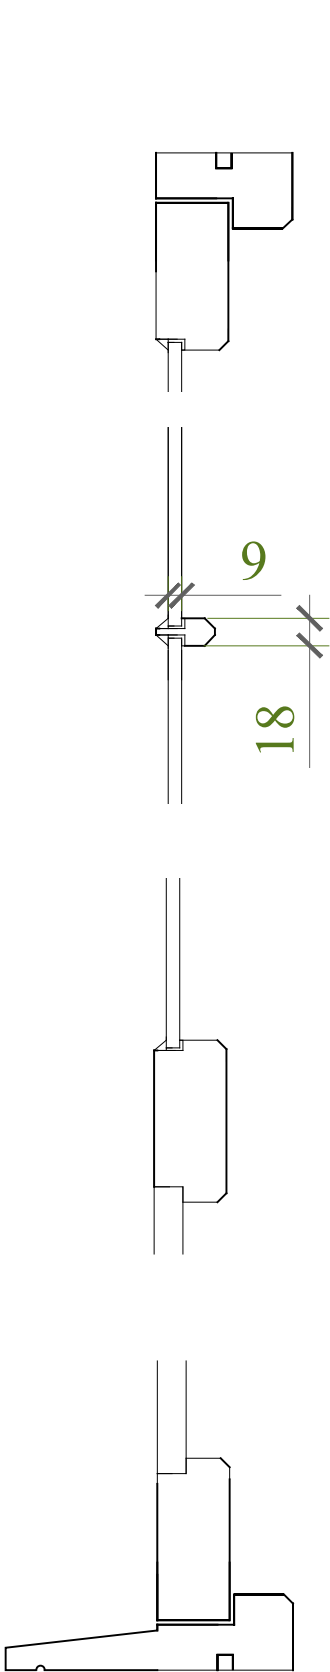


Glazed door sections (sizing TBC on site to suit existing apertures)

1:5

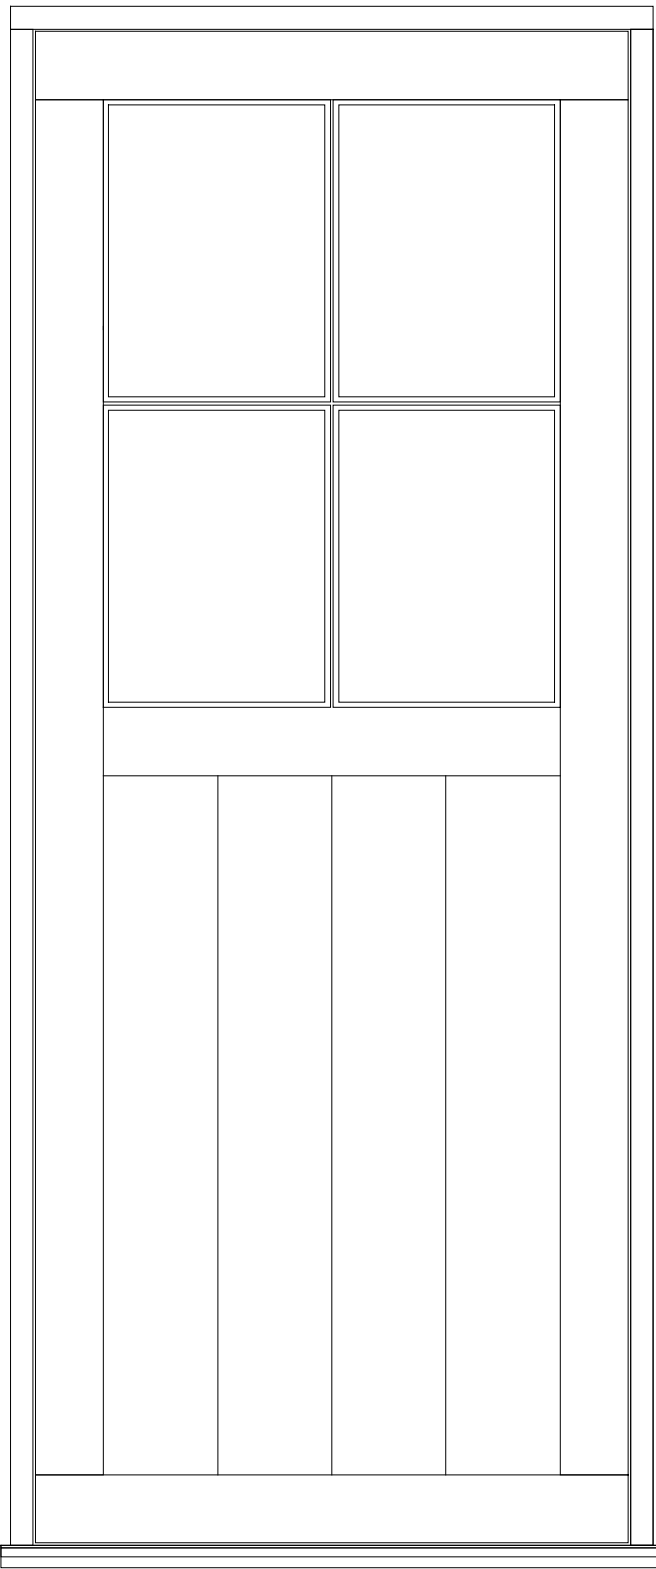

Glazed door elevation (sizing TBC on site to suit existing apertures)

1:10

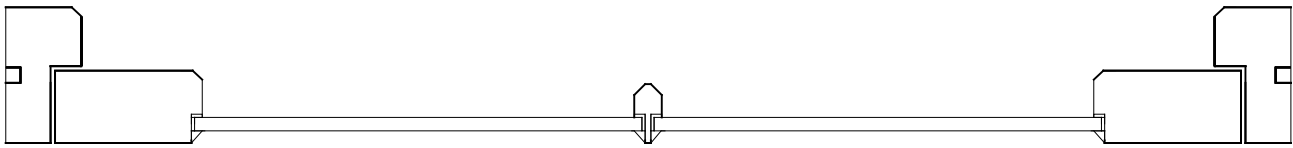

Client

Mr D Neame

Job

Rambler Cottage
Shripney lane
Bersted

Drawing

Door details
First floor east elevation

Scale @ A3

1: 10

Date

06.06.17

Drawn

BK

Job No.


1703RA

Drawing No.

003

Status

For Approval

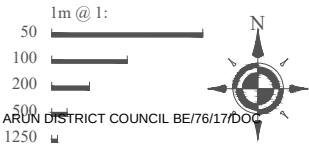

tel: 01243 201 102
email: enquiries@manorwood.co.uk
web: www.manorwood.co.uk



Studio 5
Chilgrove Business Centre
Chilgrove
Nr Chichester
West Sussex
PO18 9HU

This drawing is the copyright of Manorwood Construction Ltd.
Do not scale from this drawing except for Local Authority planning purposes
All dimensions must be checked on site prior to commencement of works