



Existing South West Elevation

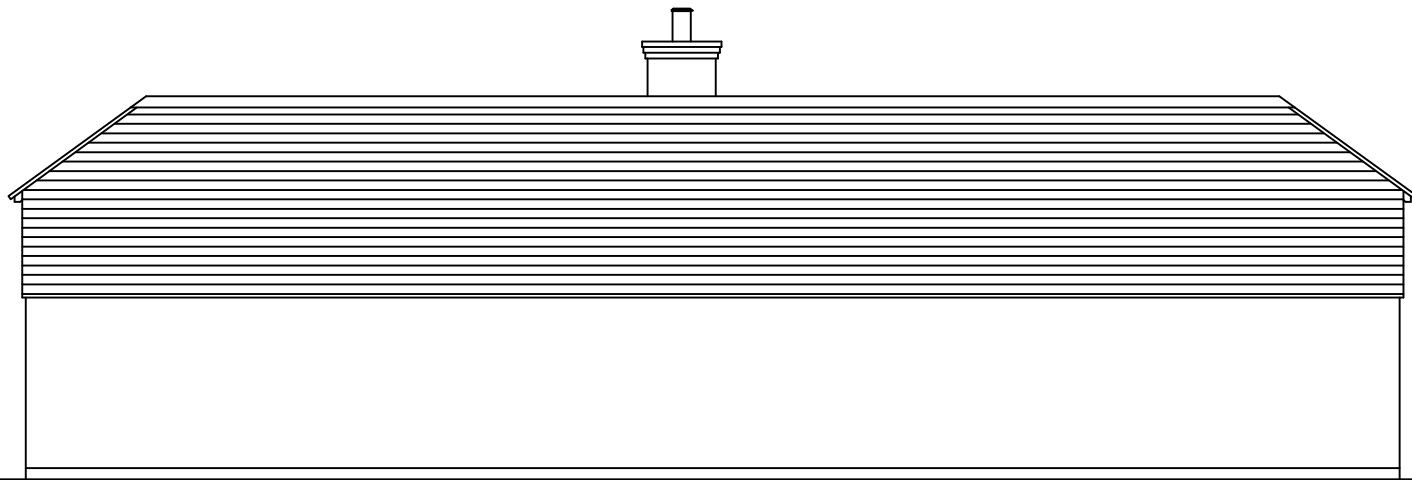

Existing North West Elevation



Proposed South West Elevation

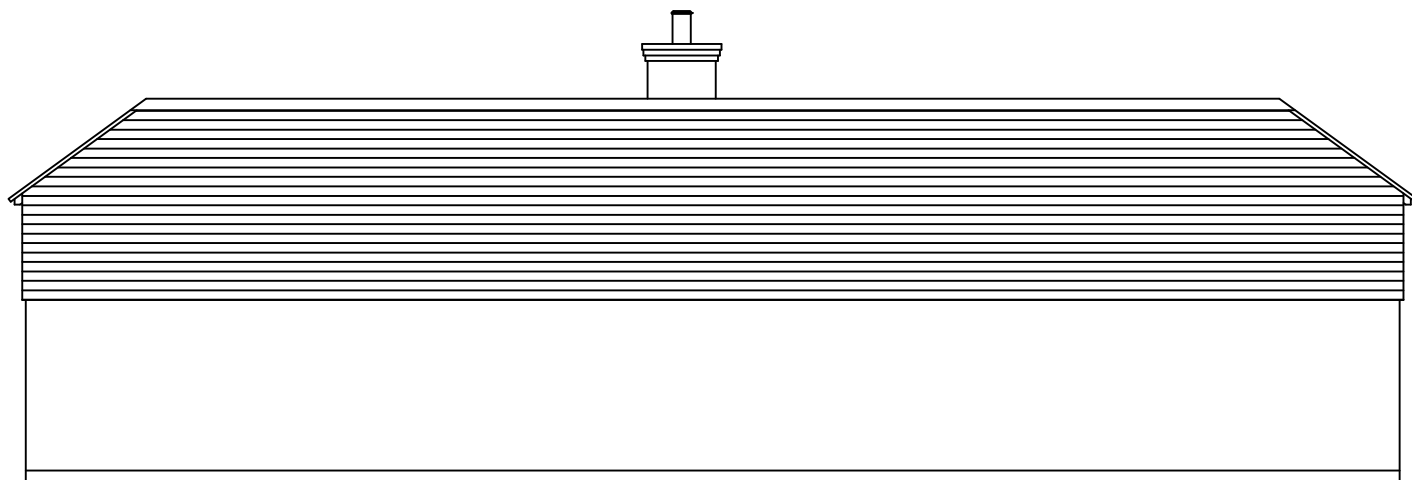

Proposed North West Elevation

This Drawing and Design is not to be copied without written permission from Extending Homes. Only dimensioned details should be used but may be scaled for Planning Permission. All Dimensions are in Metric and are to be checked on site before proceeding with any work and any Discrepancy reported at once.

 Tel:- 01243 555208 enquiries@extendinghomes.co.uk	
TITLE:- Rear Extension @ 1 Old Moat Close Shripney Lane Shripney West Sussex GU9 8LX	
DATE:-	30th June 2018
SCALE:-	Elevations 1-100
DRAWN:-	P.Robinson
DWG. No. 1803661/PL/1	