




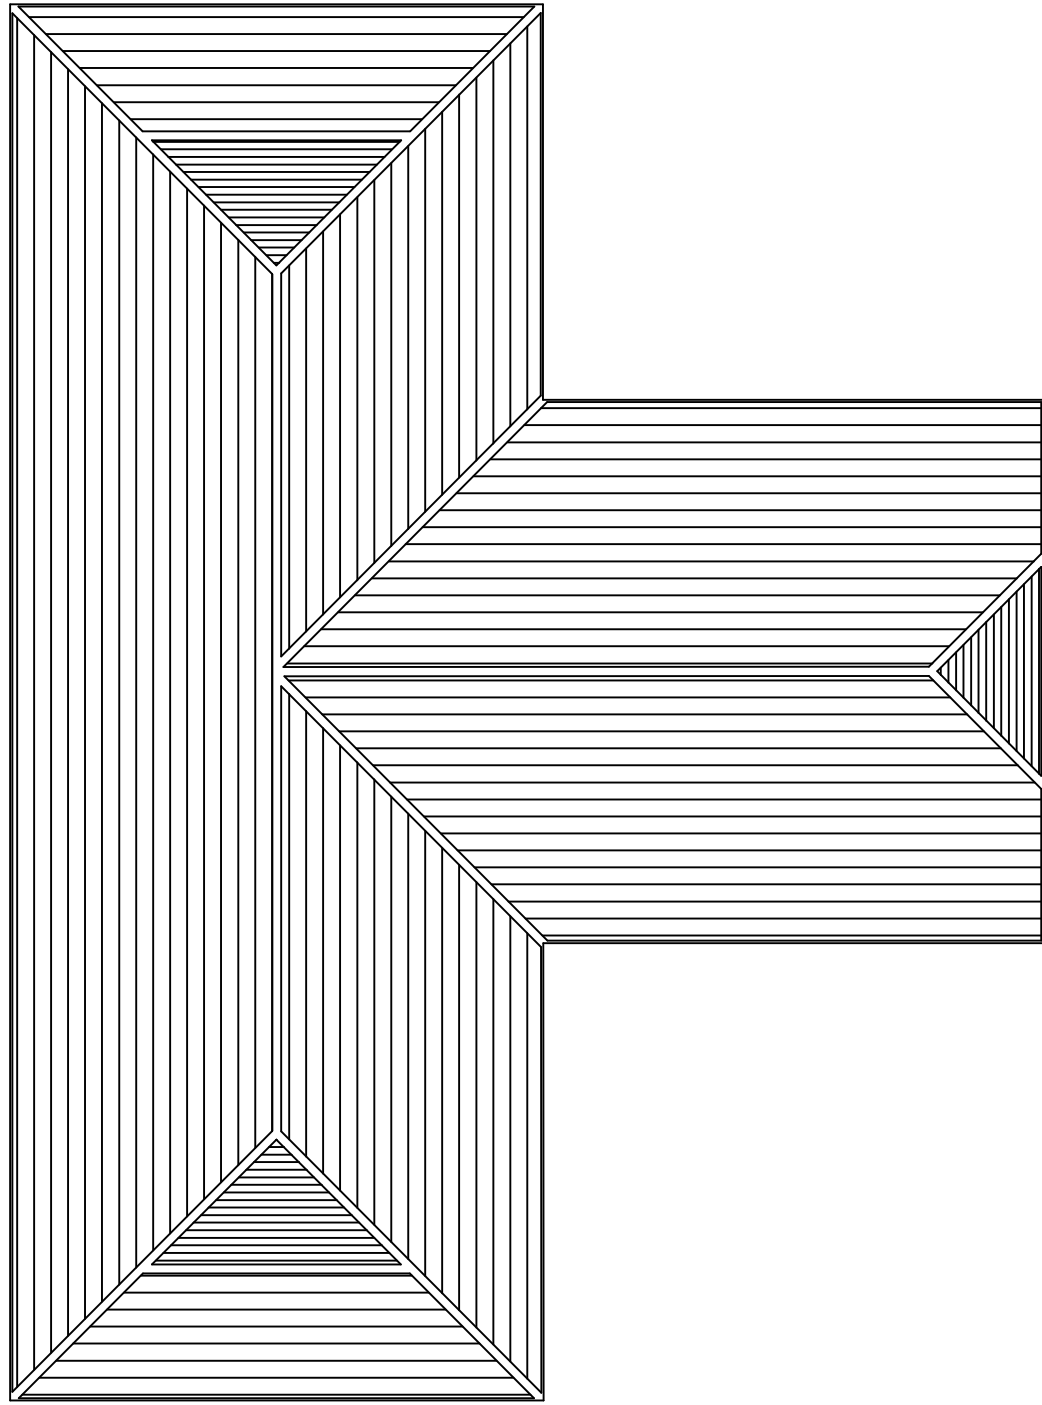

Existing Roof Plan

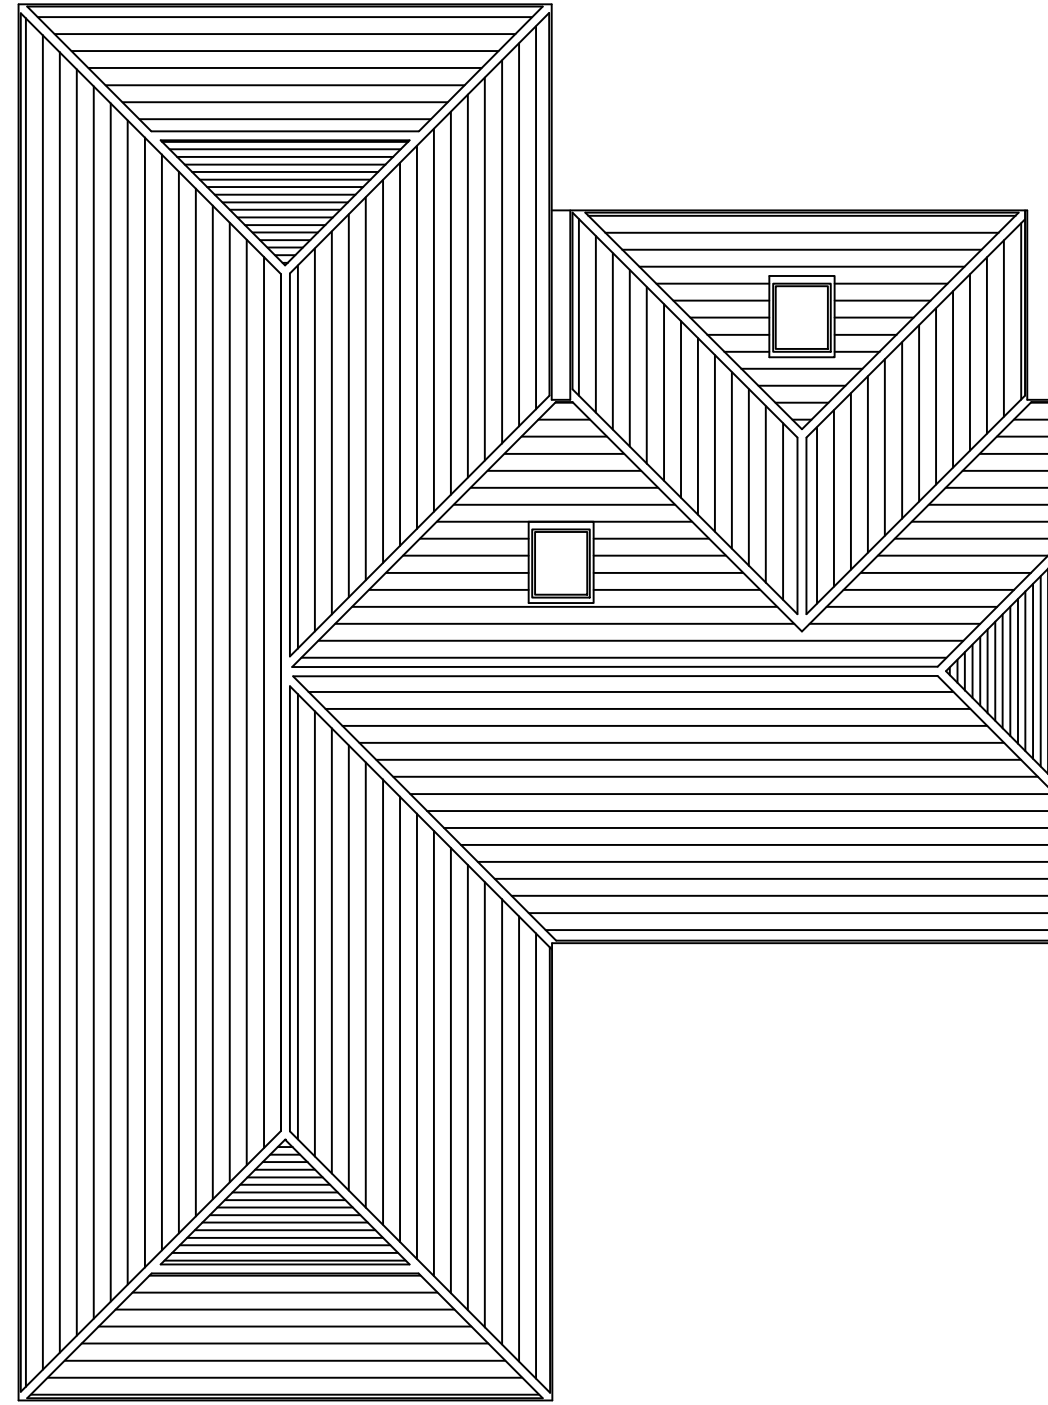

Proposed Roof Plan

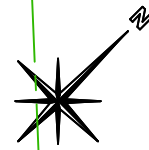

This Drawing and Design is not to be copied
without written permission from Extending Homes
Only dimensioned details should be used but
may be scaled for Planning Permission
All Dimensions are in Metric and are to be checked
on site before proceeding with any work and any
Discrepancy reported at once

 extending homes Tel:- 01243 555208 enquiries@extendinghomes.co.uk	
TITLE:- Rear Extension @ 1 Old Moat Close Shripney Lane Shripney West Sussex GU9 8LX	
DATE:-	30th June 2018
SCALE:-	Roof Plans 1-100
DRAWN:-	P.Robinson
DWG. No. 1803661/PL/4	