

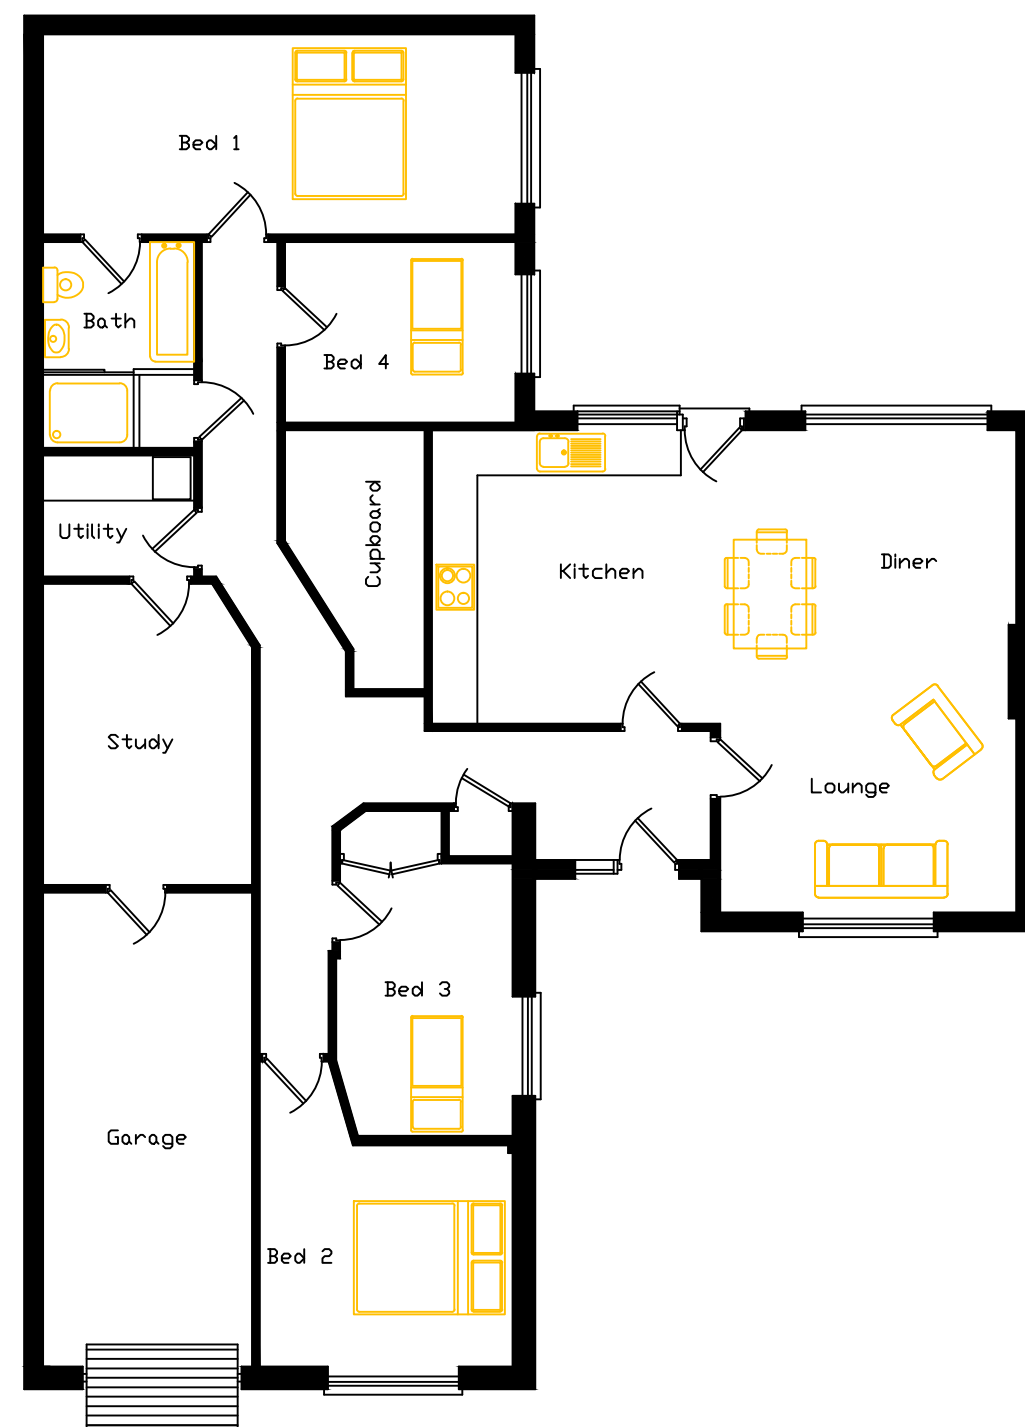


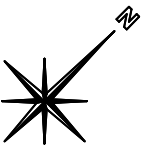

Existing Ground Floor Plan

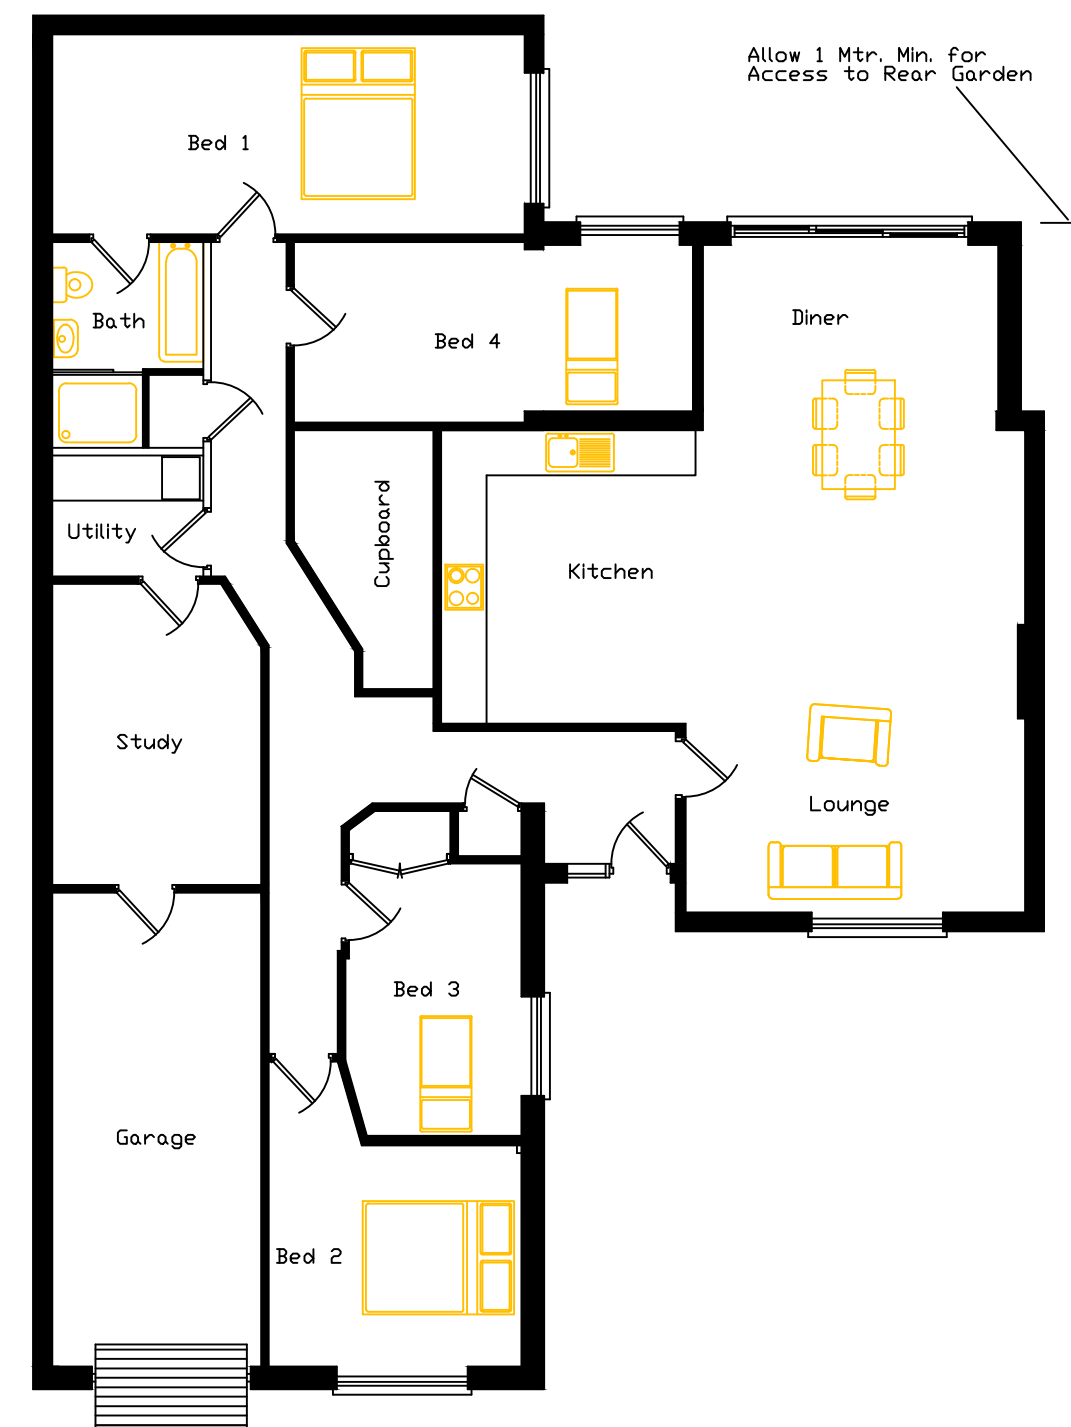

Proposed Ground Floor Plan

This Drawing and Design is not to be copied without written permission from Extending Homes. Only dimensioned details should be used but may be scaled for Planning Permission. All Dimensions are in Metric and are to be checked on site before proceeding with any work and any Discrepancy reported at once.

Rev. 'A' 31-07-2018 Lounge Wall moved back to original position	
 extending homes Tel:- 01243 555208 enquiries@extendinghomes.co.uk	
TITLE:- Rear Extension @ 1 Old Moat Close Shripney Lane Shripney West Sussex GU9 8LX	
DATE:-	30th June 2018
SCALE:-	Floor Plans 1-100
DRAWN:-	P.Robinson
DWG. No. 1803661/PL/3A	