

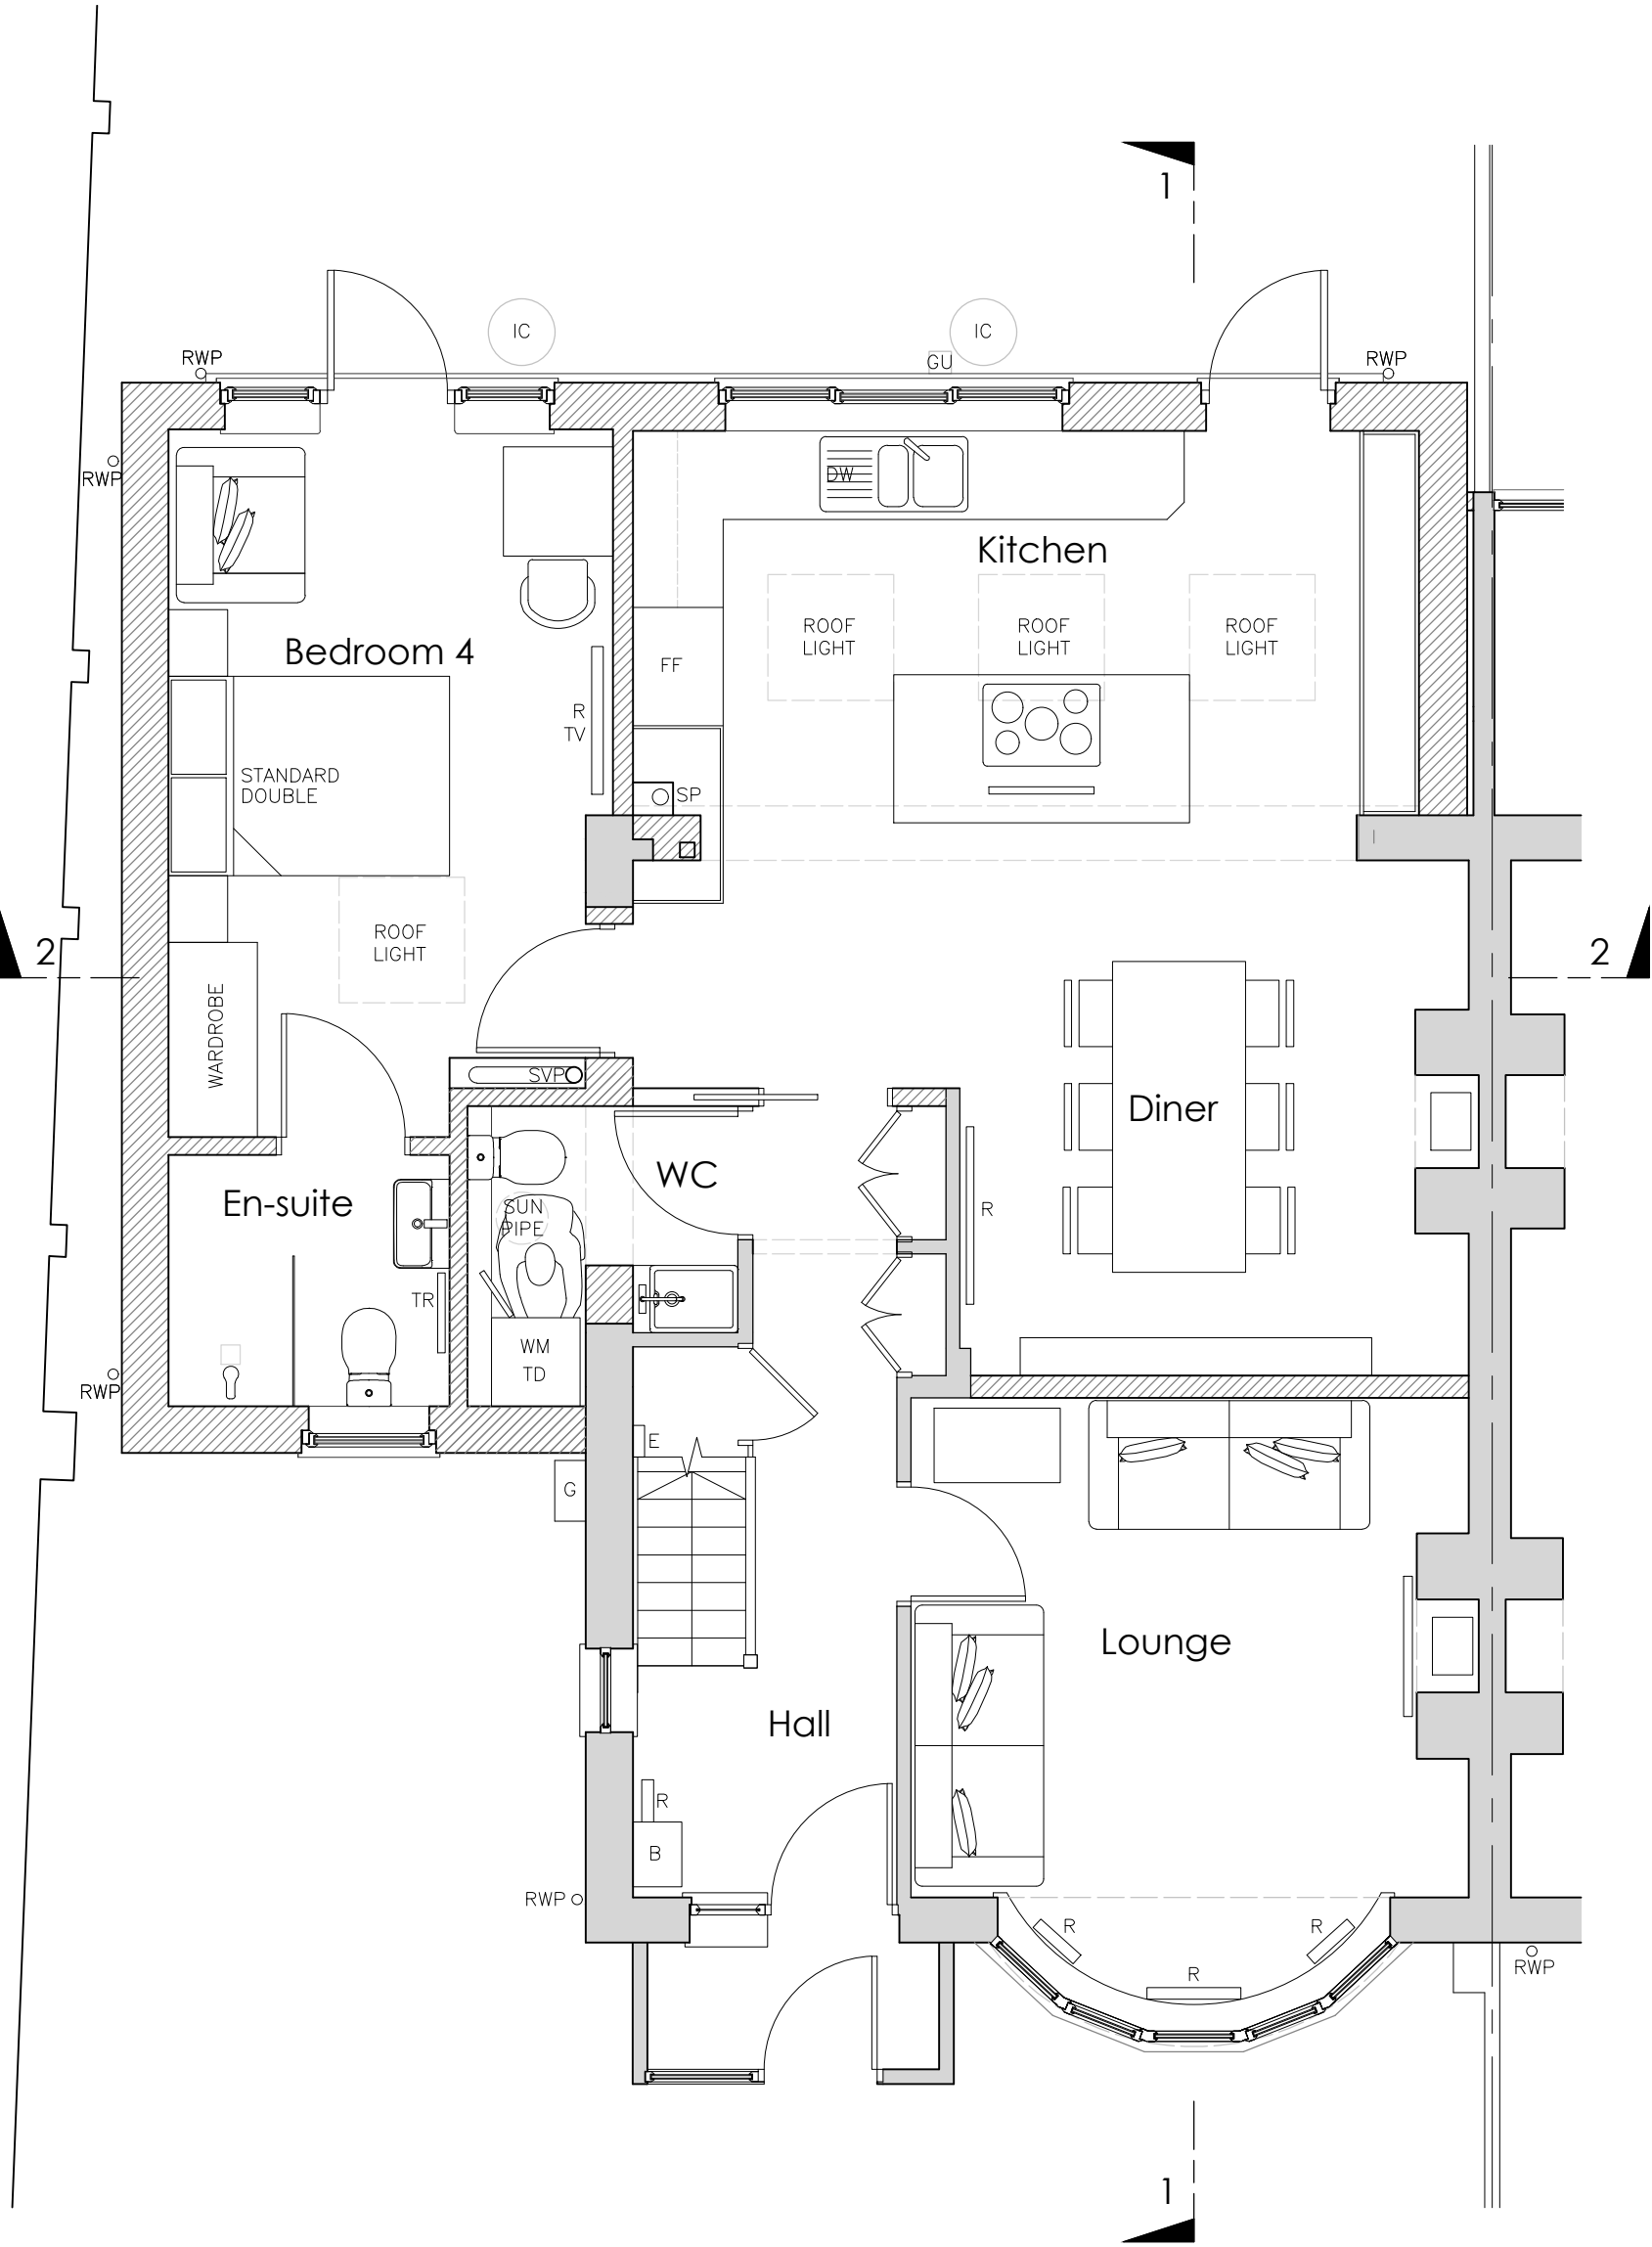


Rev.	Revision	By	Date
A	External door amended to ground floor bedroom.	JNG	27.09.26

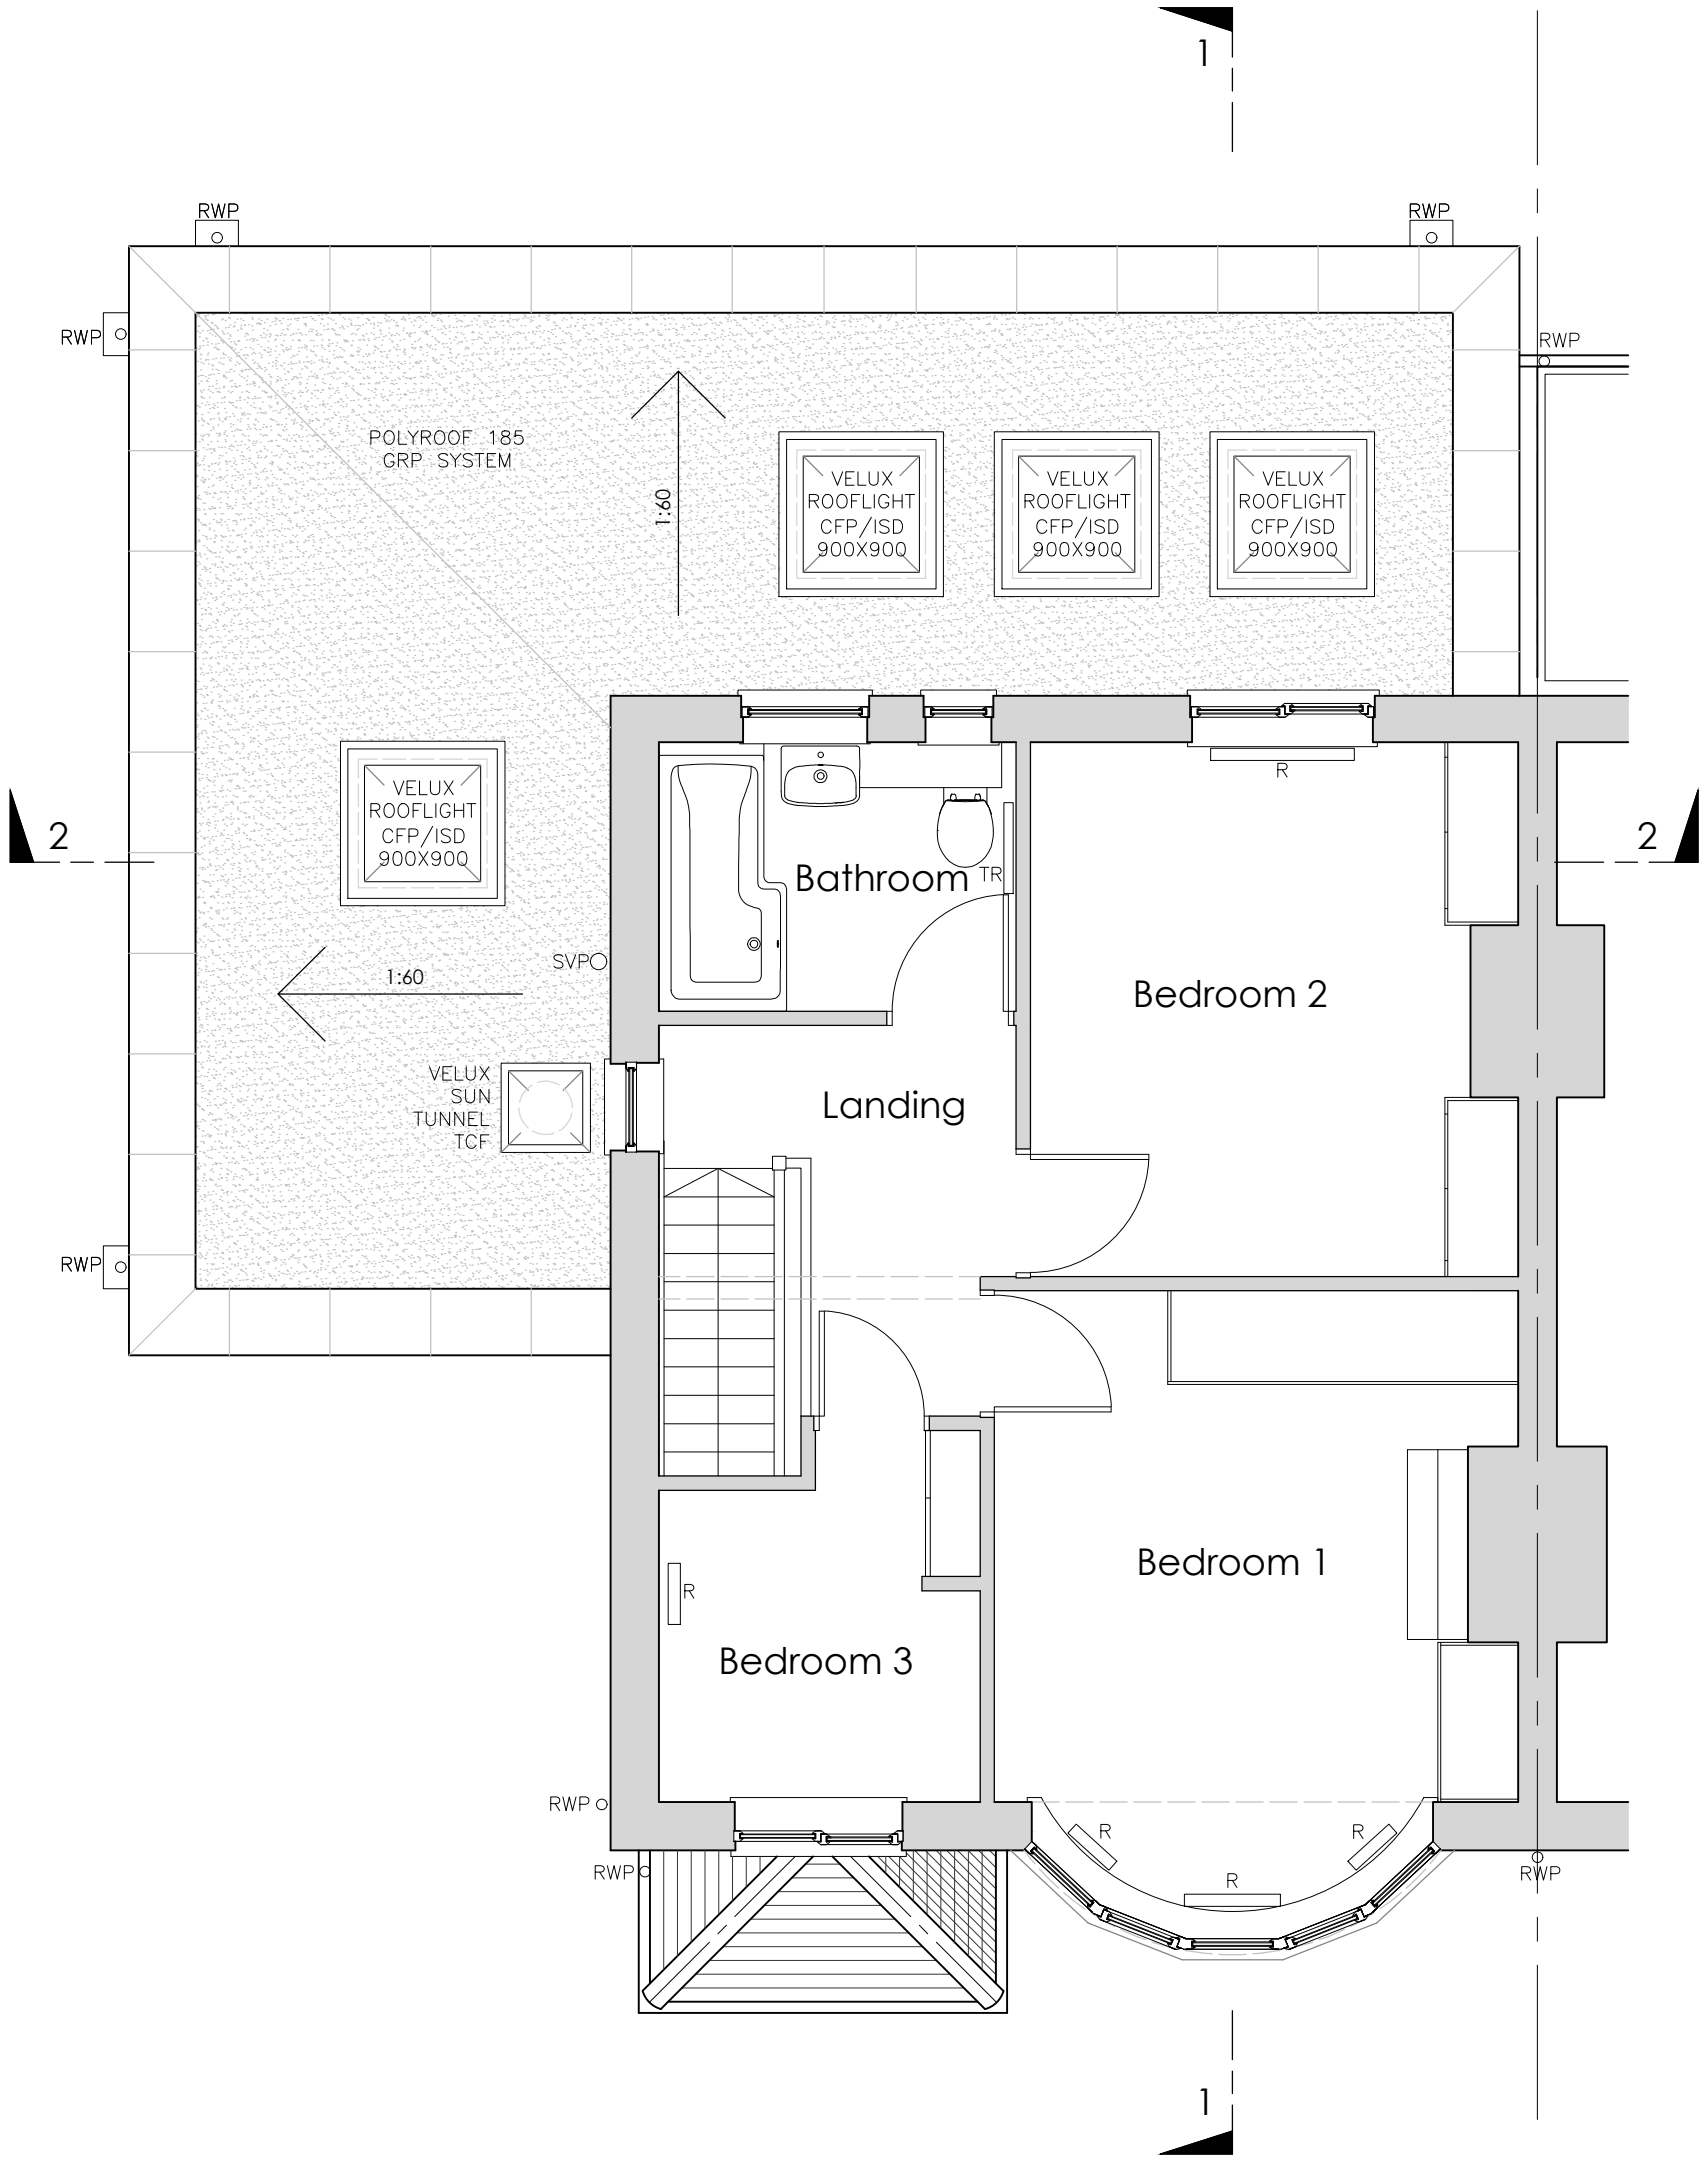


Proposed Ground Floor Plan Scale 1:50

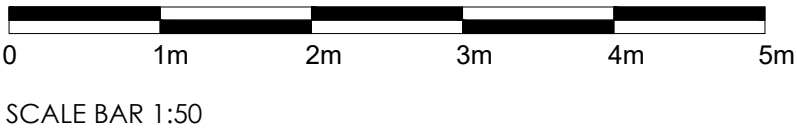

Proposed First Floor Plan Scale 1:50

ATRAM
ARCHITECTURE

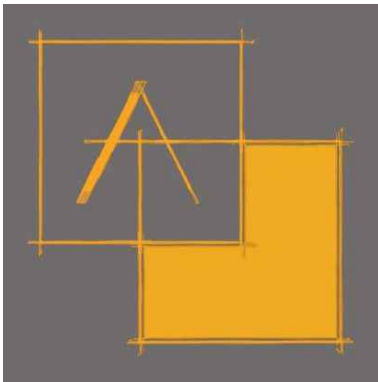

24 Kyoto Court | Bognor Regis | West Sussex | PO21 2UL
t. 01243 820303
m. 07834 175378
e. joe@atramarchitecture.co.uk
w. www.atramarchitecture.co.uk
CIAT Chartered Practice - No F4642

Client
Helen Ablett
Job title
12 South Way

Drawing title
Proposed Floor Plans

Drawn	Date	Checked	Date	Scale at A2
JNG	18.09.26	JNG	18.09.26	1:50
Job N°	26.17	Drawing N°	11	Rev.
Status				A

FOR PLANNING