

Rev.	Revision	By	Date
A	Brickwork added to key. Doors to west elevation amended.	JNG	27.09.26

Key:

- 1

Reconstituted stone copping to top of parapet wall.
- 2


New Black UPVC rainwater goods to match existing.
- 3

New UPVC Triple glazed windows to match existing, colour: White.
- 4

New Rooflights with clear polycarbonate dome
- 5

Brickwork to match existing

ATRAM
ARCHITECTURE

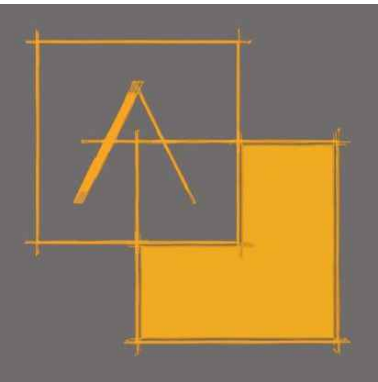

24 Kyoto Court | Bognor Regis | West Sussex | PO21 2UL
t. 01243 820303
m. 07834 175378
e. joe@atramarchitecture.co.uk
w. www.atramarchitecture.co.uk

CIAT Chartered Practice - No F4642


Client
Helen Ablett

Job title
12 South Way

Drawing title
Proposed South & West Elevations

Drawn	Date	Checked	Date	Scale at A2
JNG	18.09.26	JNG	18.09.26	1:50
Job N°	26.17	Drawing N°	15	Rev. A

Status
FOR PLANNING

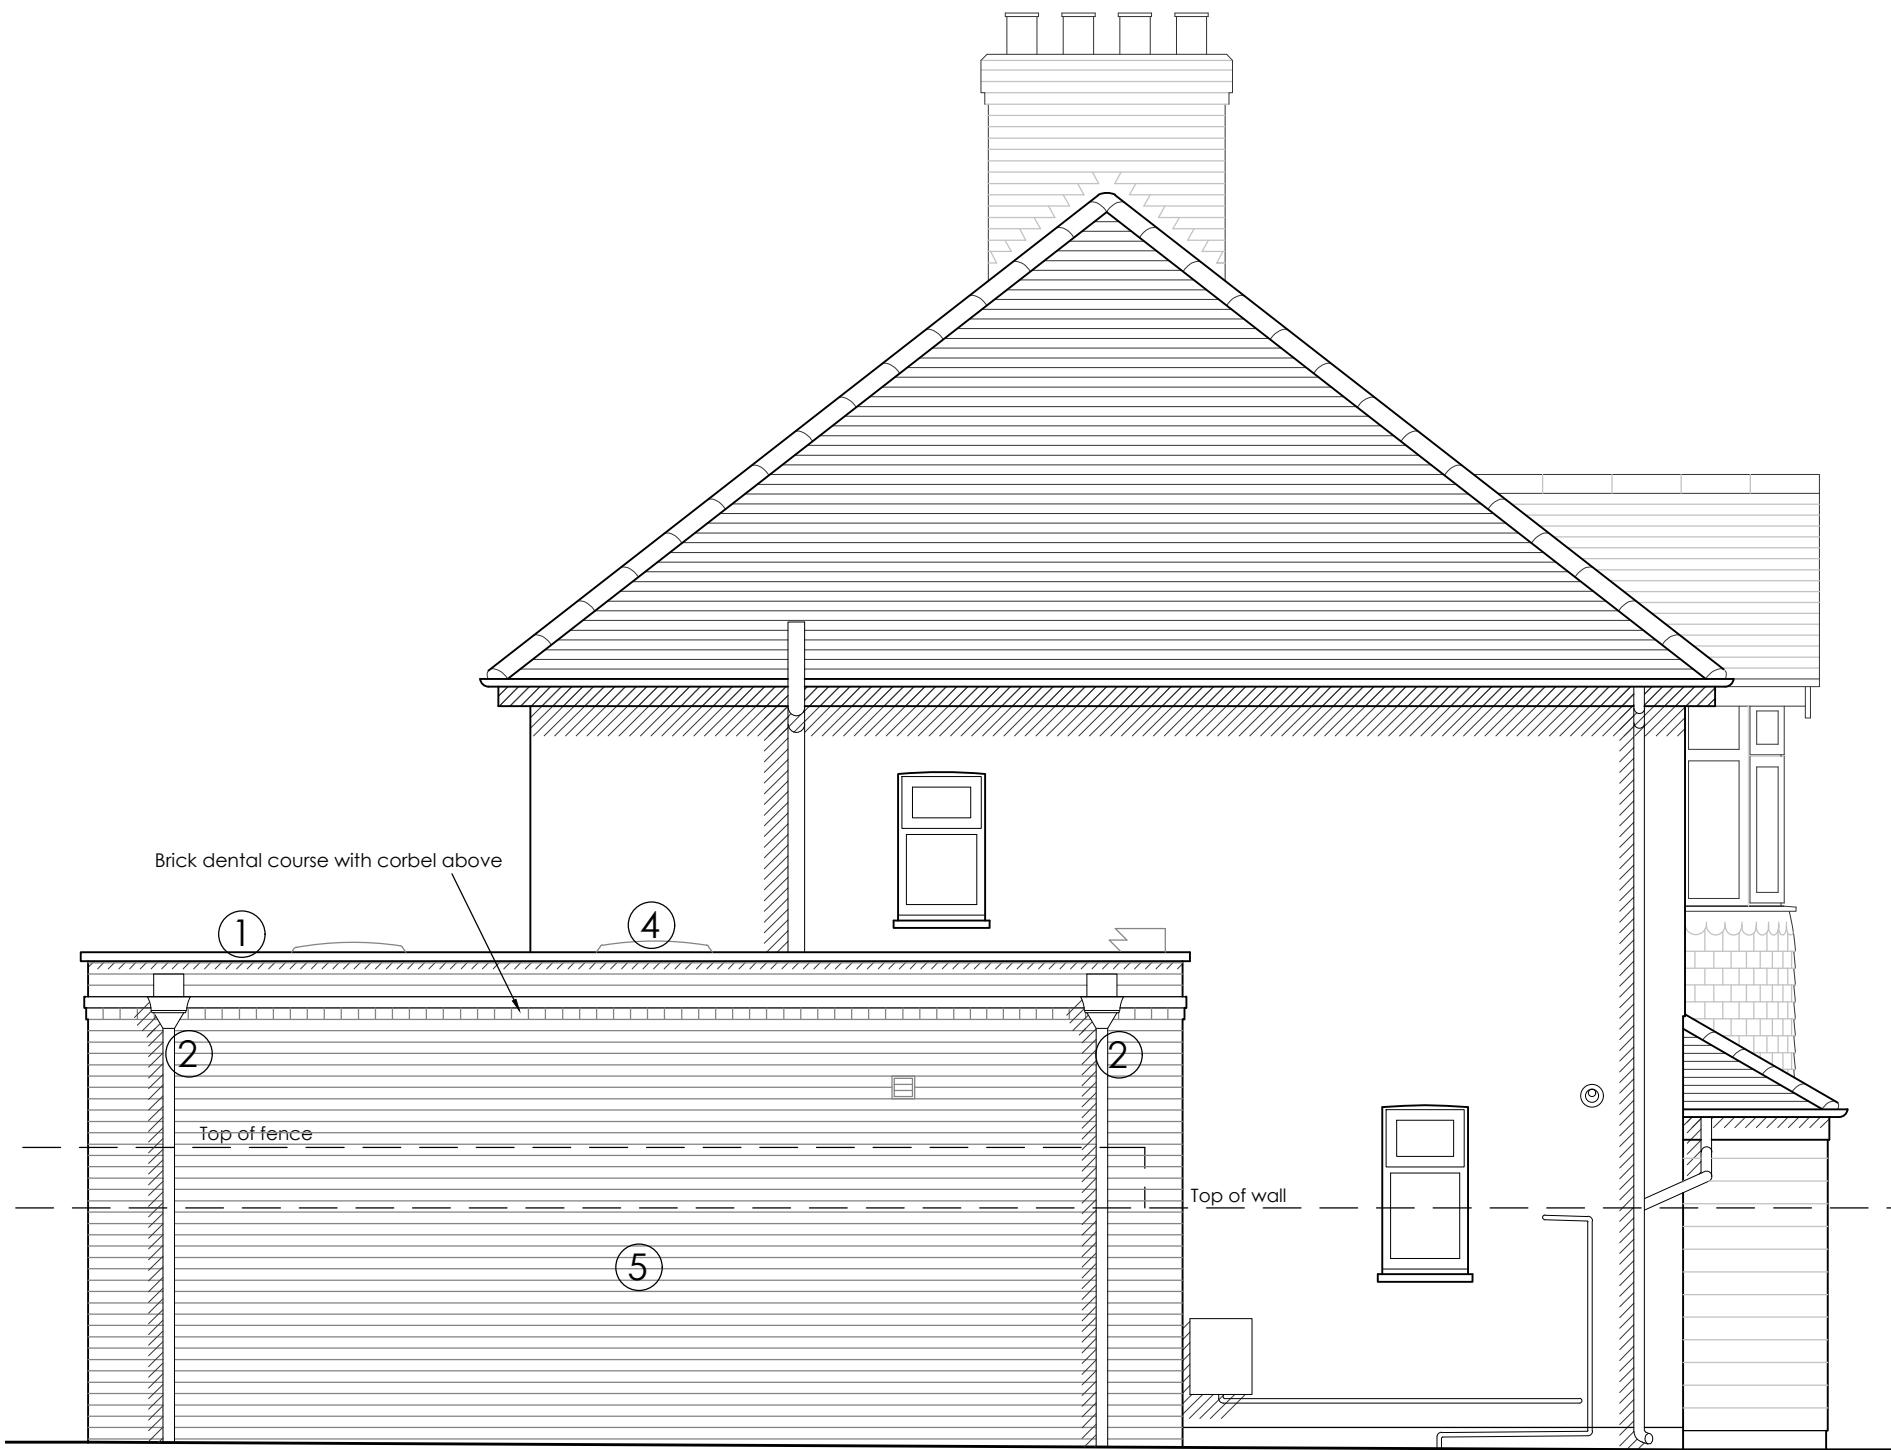

Proposed South Elevation Scale 1:50



Proposed West Elevation Scale 1:50



SCALE BAR 1:50