


FRONT ELEVATION
Note : Wall areas left clear to elevations are in facing brickwork


SIDE ELEVATION

REAR ELEVATION

FRONT / SIDE ELEVATION

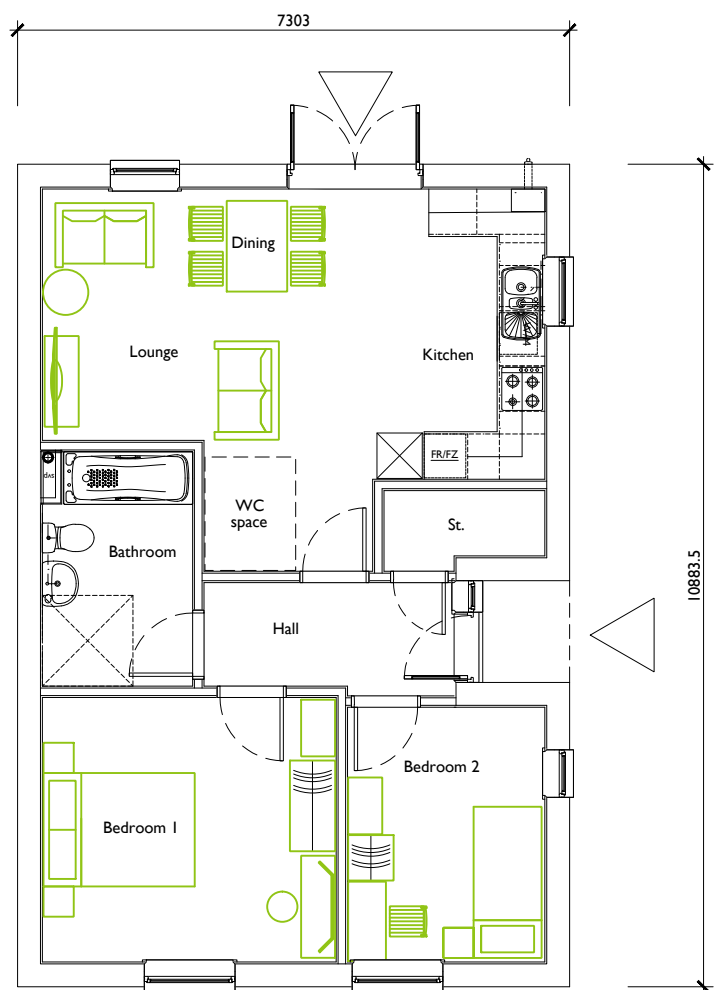

GROUND FLOOR PLAN

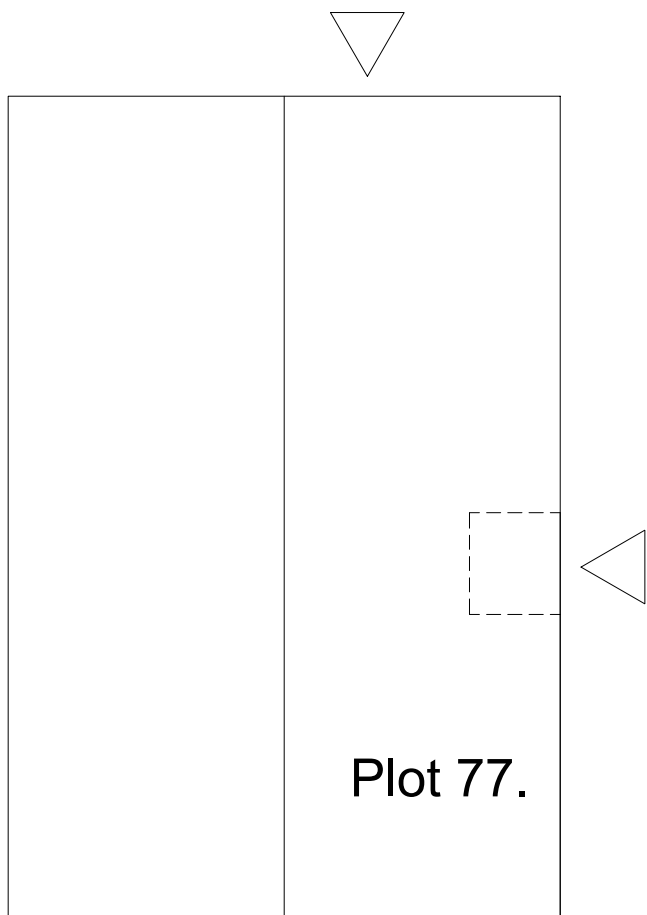

ROOF PLAN



Scale 1:100 at A2

2 BED BUNGALOW - Type 2BBb
65.57sq.m. / 705sq.ft.

2 bed 3 person unit

Plot 77.

Wheel Chair Affordable.
Shared Ownership.

urban pulse design

The Studio, Unit 17, Vicarage Farm, Winchester Road,
Fairoak, Hampshire, SO50 7HD
023 8069 7010

enquiries@urbanpulsedesign.co.uk www.urbanpulsedesign.co.uk

PROJECT
Land West of New Barn Lane
North Bersted, Bognor Regis
Full Application 10 Units
Linden Homes South

Project type	Drawing classification	Work stage

DRAWING TITLE
Plot 77
House Type 2BBb
Floor Plans & Elevations

SCALE	SHEET SIZE	SHEET No.	DRAWN	CHKD	DATE	CAD FILE
1:100	A2	1 of 1			08/06/2018	

Detail Planning

18-1055-011-1st