




FRONT ELEVATION
Note : Wall areas left clear to elevations are in facing brickwork


SIDE ELEVATION

REAR ELEVATION

SIDE ELEVATION

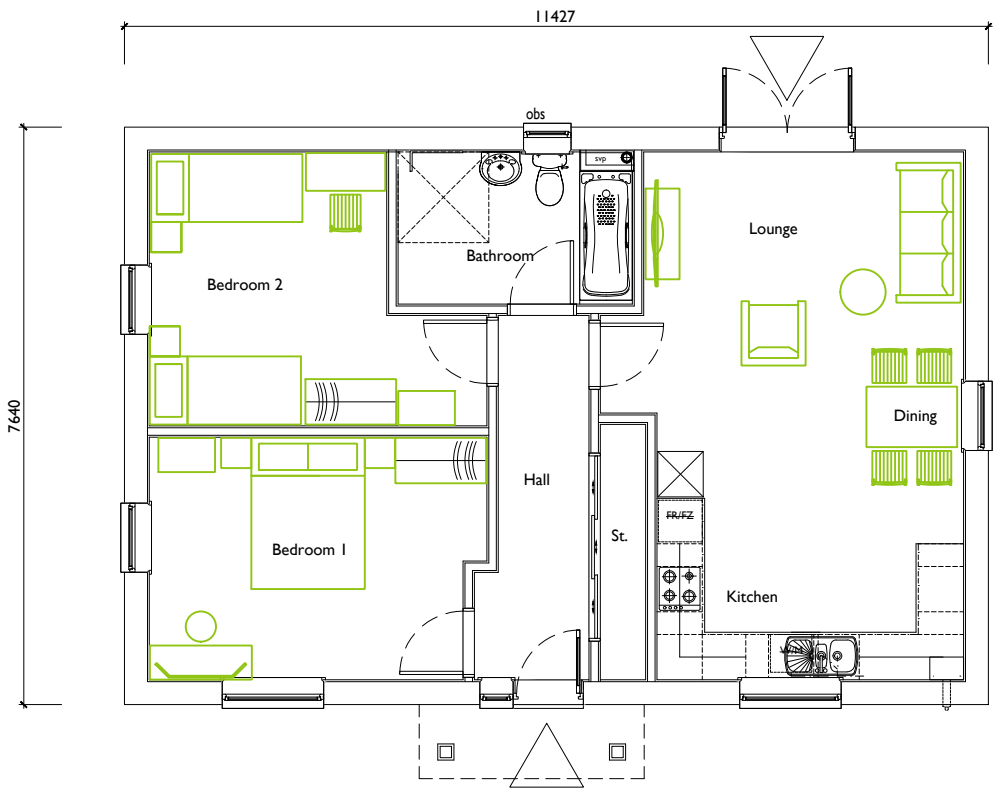

GROUND FLOOR PLAN

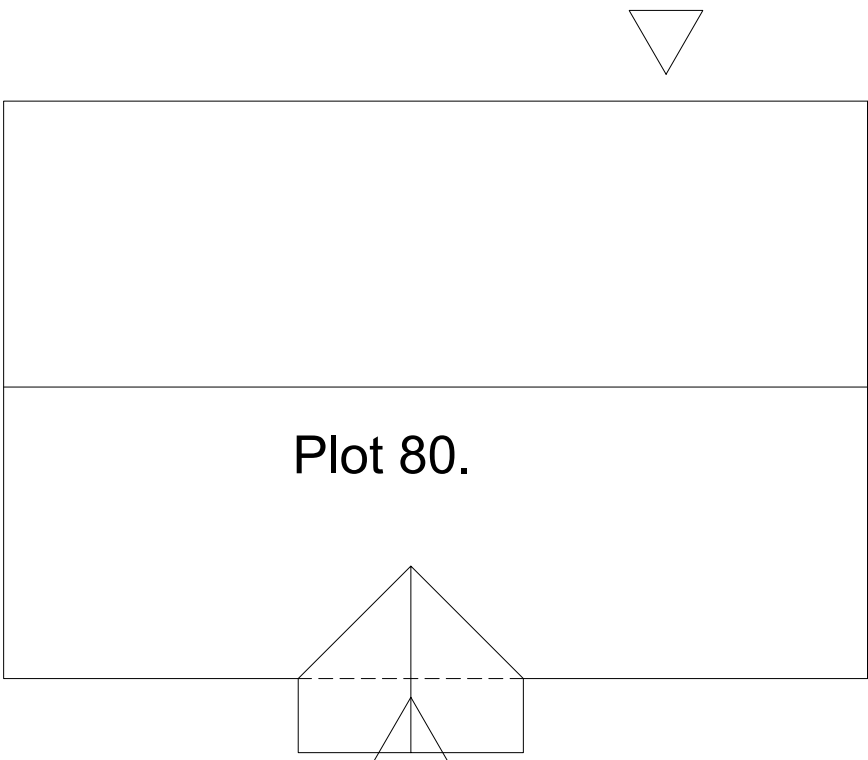

ROOF PLAN



Scale 1:100 at A2

2 BED BUNGALOW - Type 2BBc
75.22sq.m. / 808sq.ft.
2 bed 4 person unit

Plot 80.
Wheel Chair Private.

urban pulse

design

The Studio, Unit 17, Vicarage Farm, Winchester Road,
Fair Oak, Hampshire, SO50 7HD
023 8069 7010
enquiries@urbanpulsedesign.co.uk www.urbanpulsedesign.co.uk

PROJECT
Land West of New Barn Lane
North Bersted, Bognor Regis
Full Application 10 Units
Linden Homes South

Project type	Drawing classification	Work stage
--------------	------------------------	------------

DRAWING TITLE
Plot 80
House Type 2BBc
Floor Plans & Elevations

SCALE 1:100	SHEET SIZE A2	SHEET No. 1 of 1	DRAWN	CHKD	DATE 08/06/2018	CAD FILE
----------------	------------------	---------------------	-------	------	--------------------	----------

Detail Planning

18-1055-014-1st