




Existing South Elevation

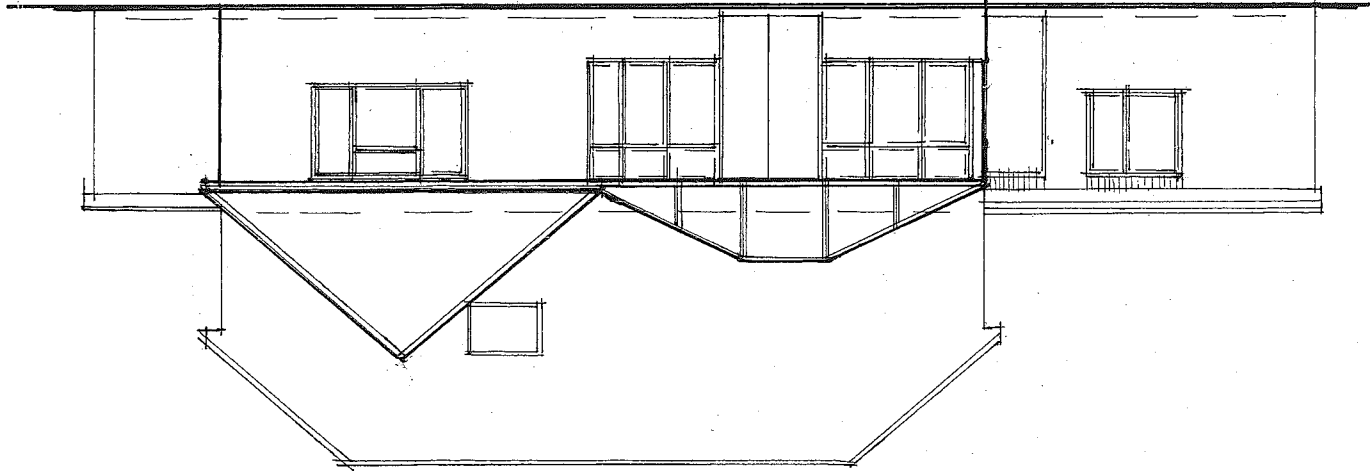


Proposed South Elevation

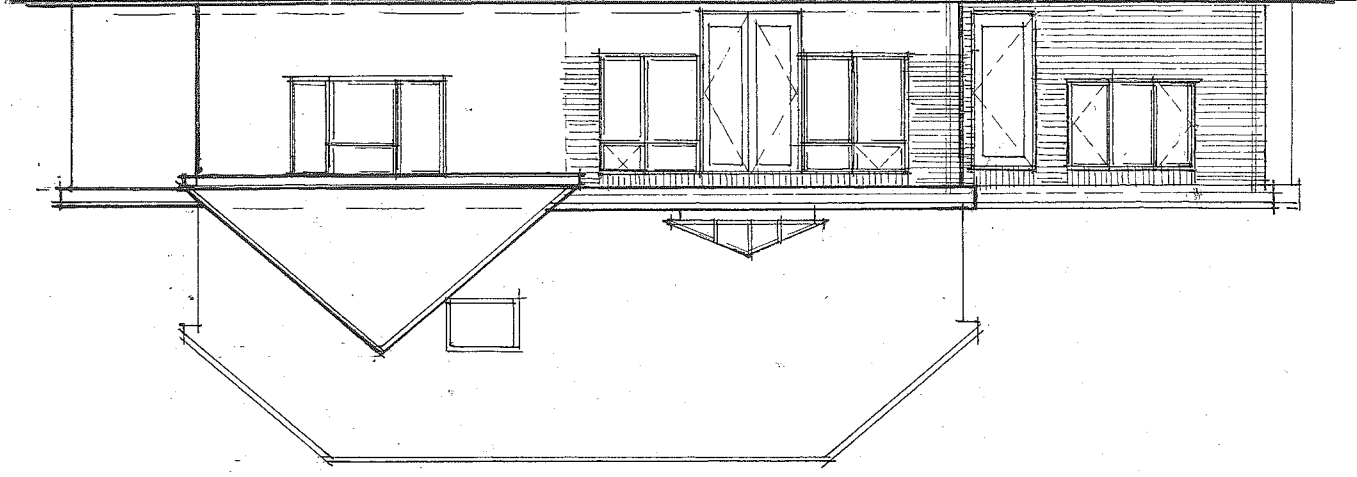

Existing West Elevation

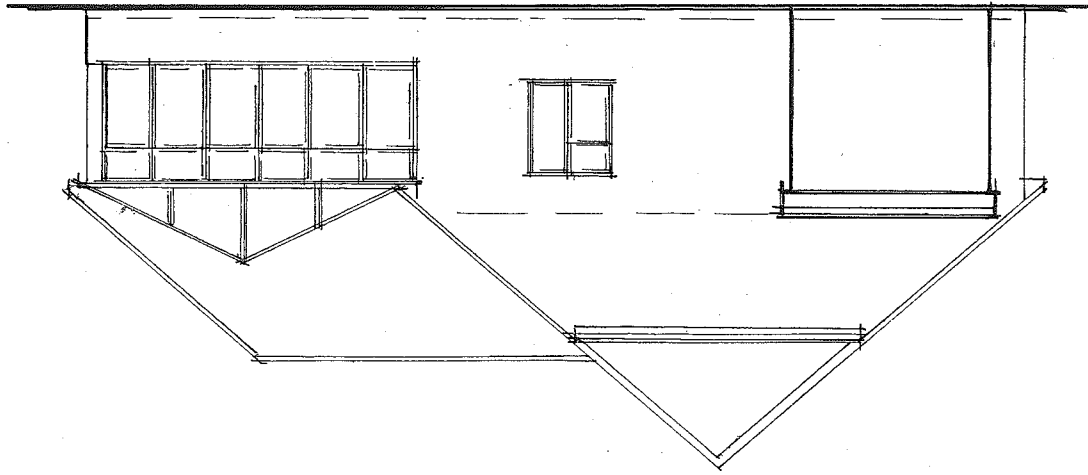

Proposed West Elevation

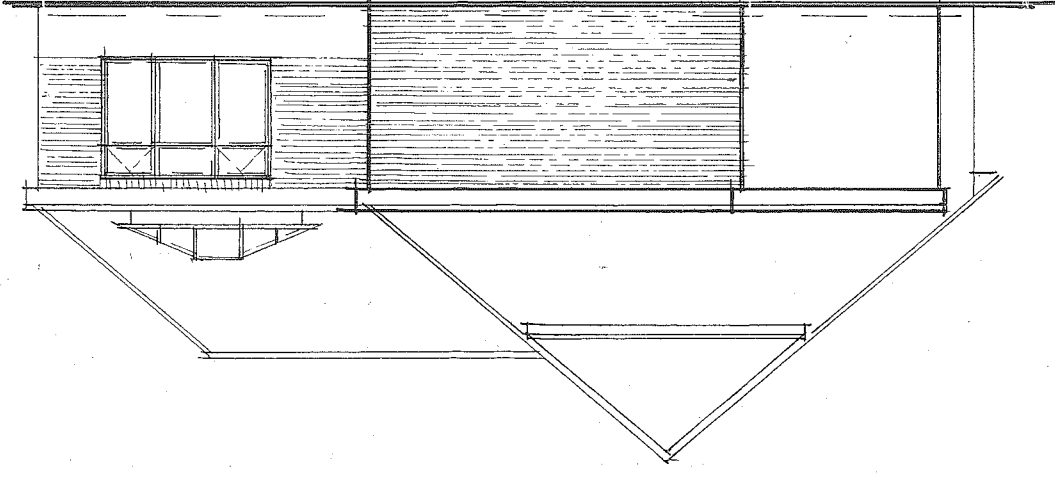

J P Tupper Associates

20 Sudley Road
Bognor Regis
West Sussex

72 North Bersied Street,
North Bersied,
Bognor Regis,
West Sussex.

Alterations & Extension.
Existing & Proposed
Elevations.

Scale: 1:100 Date: June 2014

Dwg No.: 6874/03A

All dimensions to be checked on site.
Do not scale except for planning purposes.