


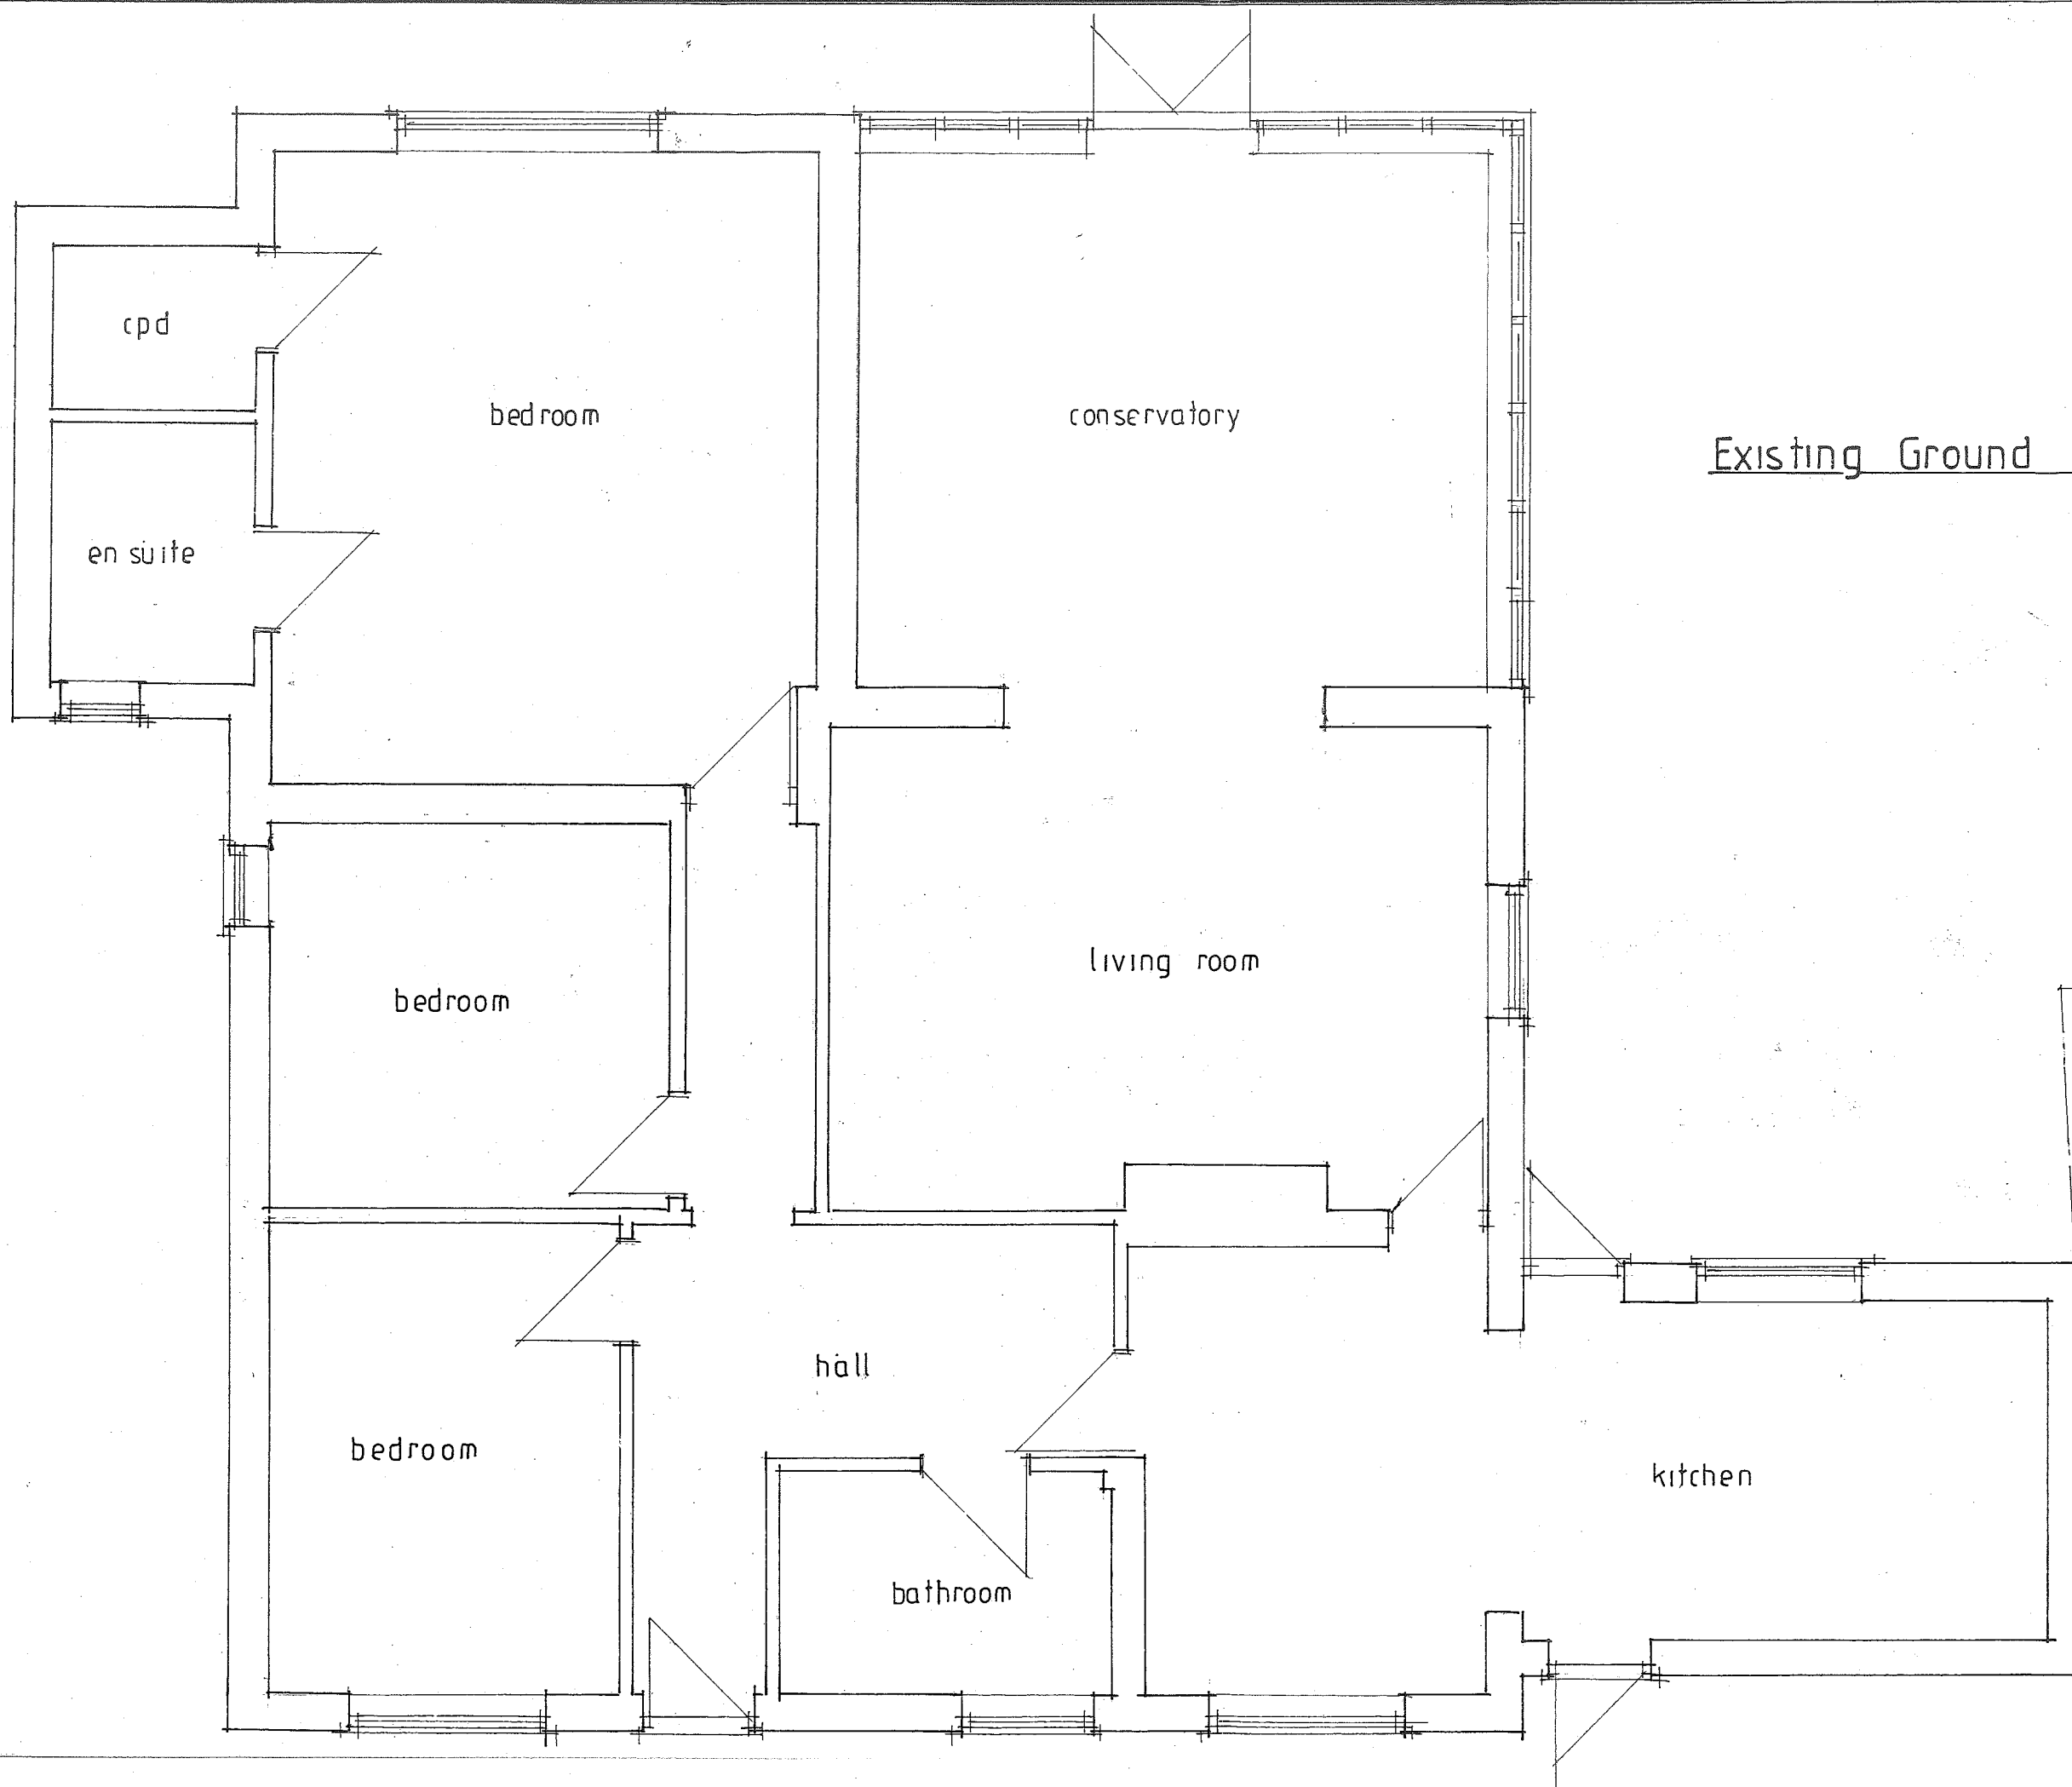

Existing Ground Floor Plan

J P Tupper Associates
20 Sudley Road
Bognor Regis
West Sussex

72 North Bersted Street,
North Bersted,
Bognor Regis,
West Sussex.

Alterations & Extension.
Existing Ground Floor Plan.

Scale: 1:50. Date: June 2014

Dwg No.: 6874/01

All dimensions to be checked on site.
Do not scale except for planning purposes.