





Plot 17 303 Plot 18 303A
FRONT ELEVATION
Note : Wall areas left clear to elevations are in facing brickwork

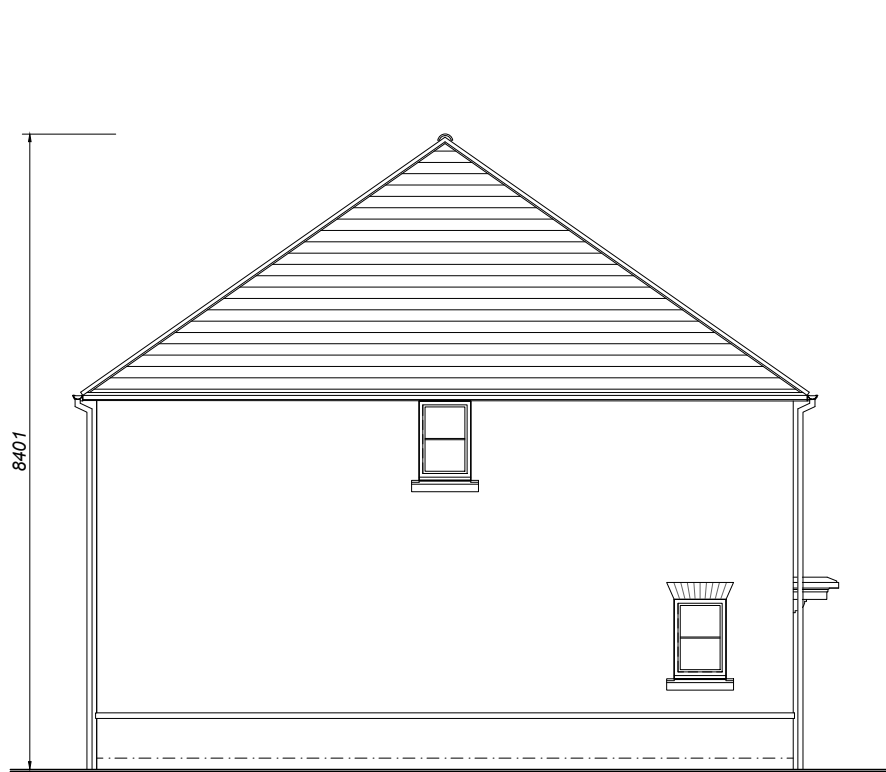


Plot 17 303
SIDE ELEVATION




Plot 18 303A Plot 17 303
REAR ELEVATION

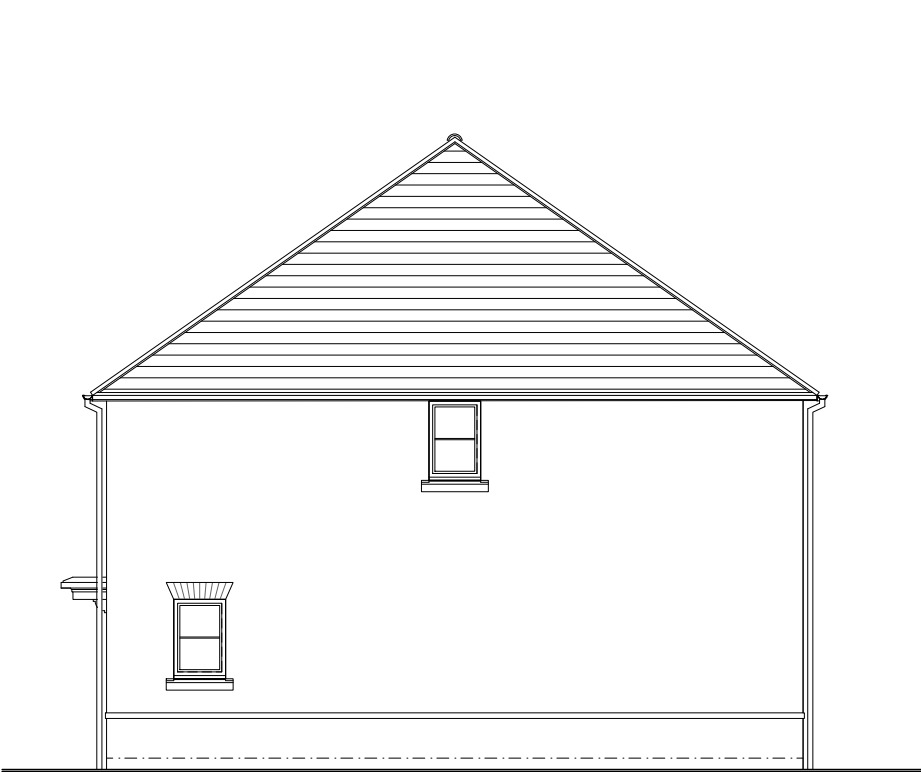


Plot 18 303A
SIDE ELEVATION

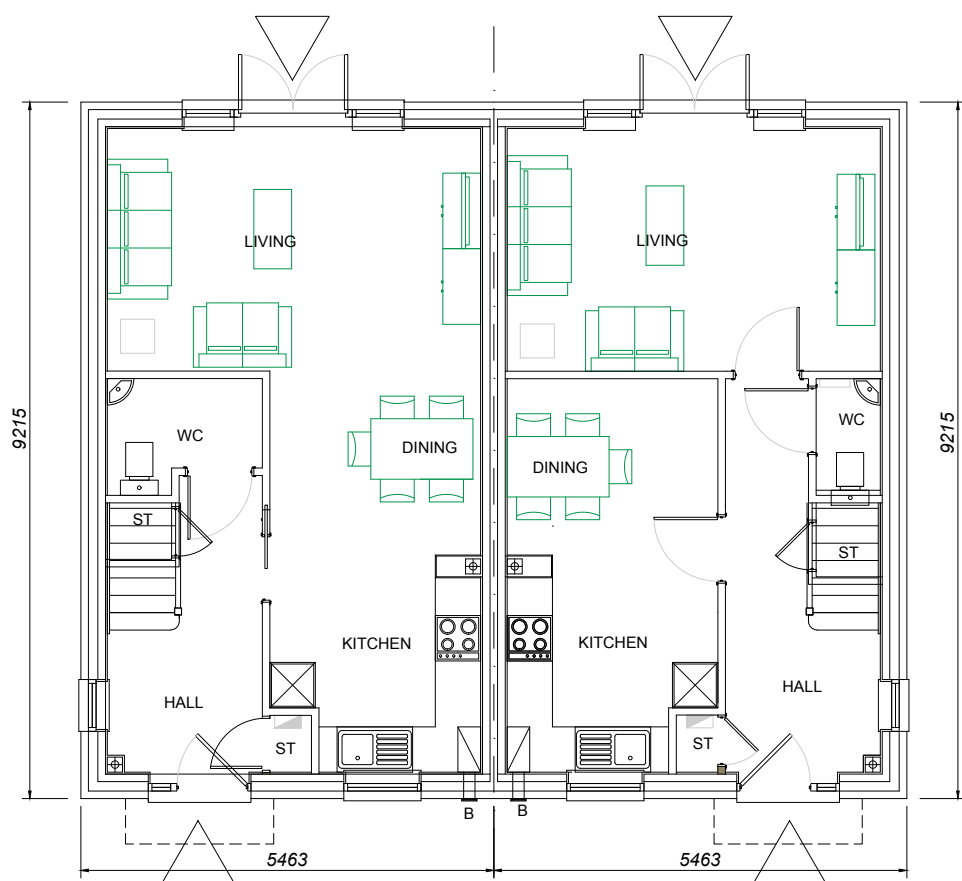


Plot 17 303 Plot 18 303A
GROUND FLOOR PLAN

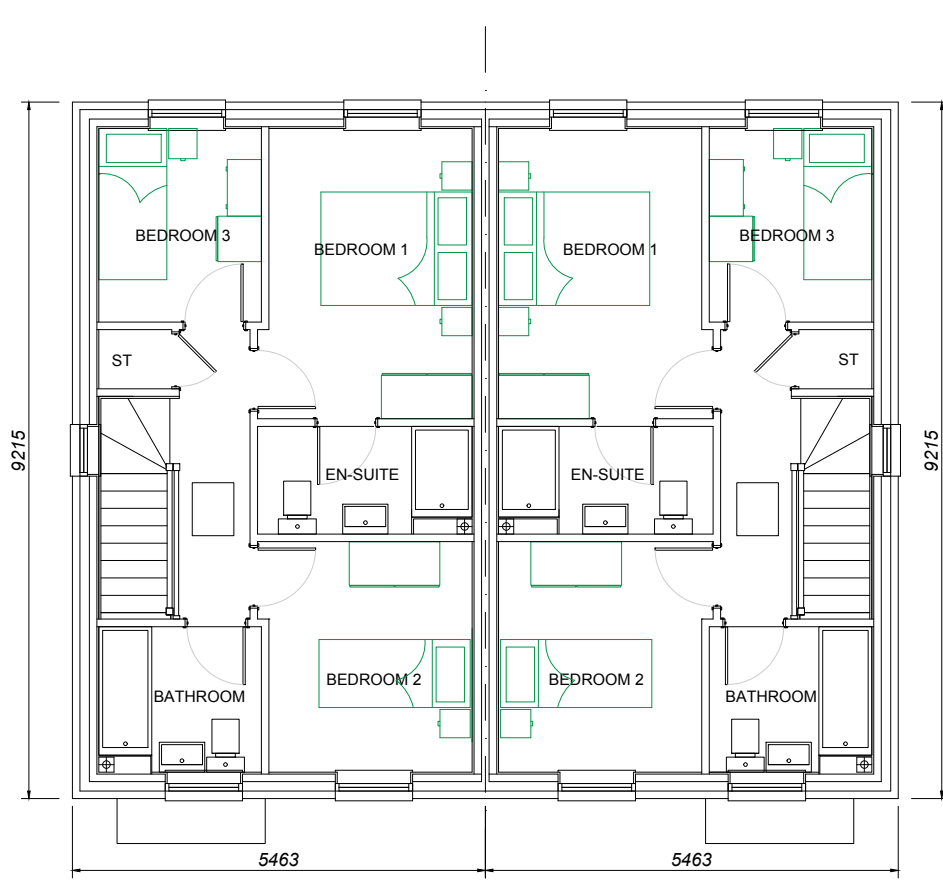

FIRST FLOOR PLAN

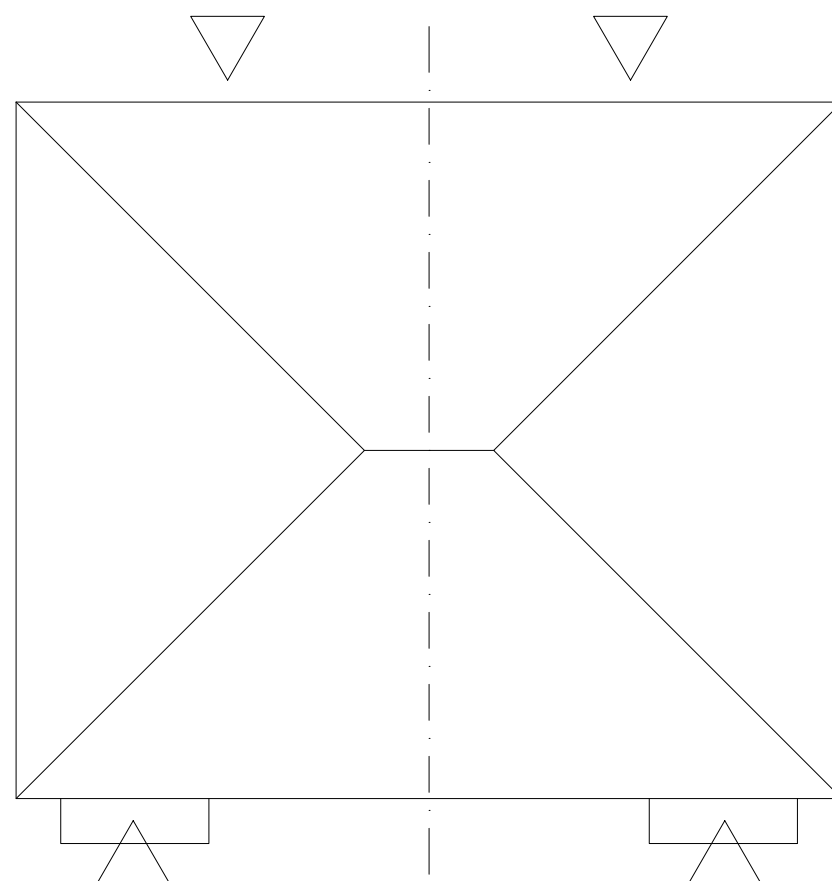

ROOF PLAN

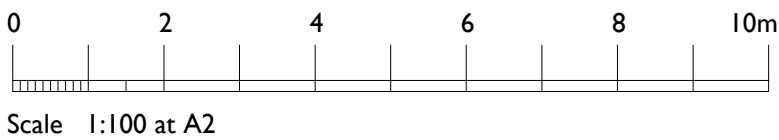

House Types 303 & 303A
Plots 17 & 18.
Private.
303 : 84.16sq.m. / 905sq.ft.
3 bed 4 person unit

303A : 84.16sq.m. / 905sq.ft.
3 bed 4 person unit

urban pulse

design

The Studio, Unit 17, Vicarage Farm, Winchester Road,
Fair Oak, Hampshire, SO50 7HD
023 8069 7010
enquiries@urbanpulsedesign.co.uk www.urbanpulsedesign.co.uk

PROJECT
Land West of New Barn Lane
North Bersted, Bognor Regis
Reserved Matters 90 Units
Linden Homes South

Project type	Drawing classification	Work stage
--------------	------------------------	------------

DRAWING TITLE
Plots 17 & 18
House Types 303 & 303A
Floor Plans & Elevations

SCALE 1:100	SHEET SIZE A2	SHEET No. 1 of 1	DRAWN	CHKD	DATE 07/06/2018	CAD FILE
----------------	------------------	---------------------	-------	------	--------------------	----------

Reserved Matters

18-1054-020-1st