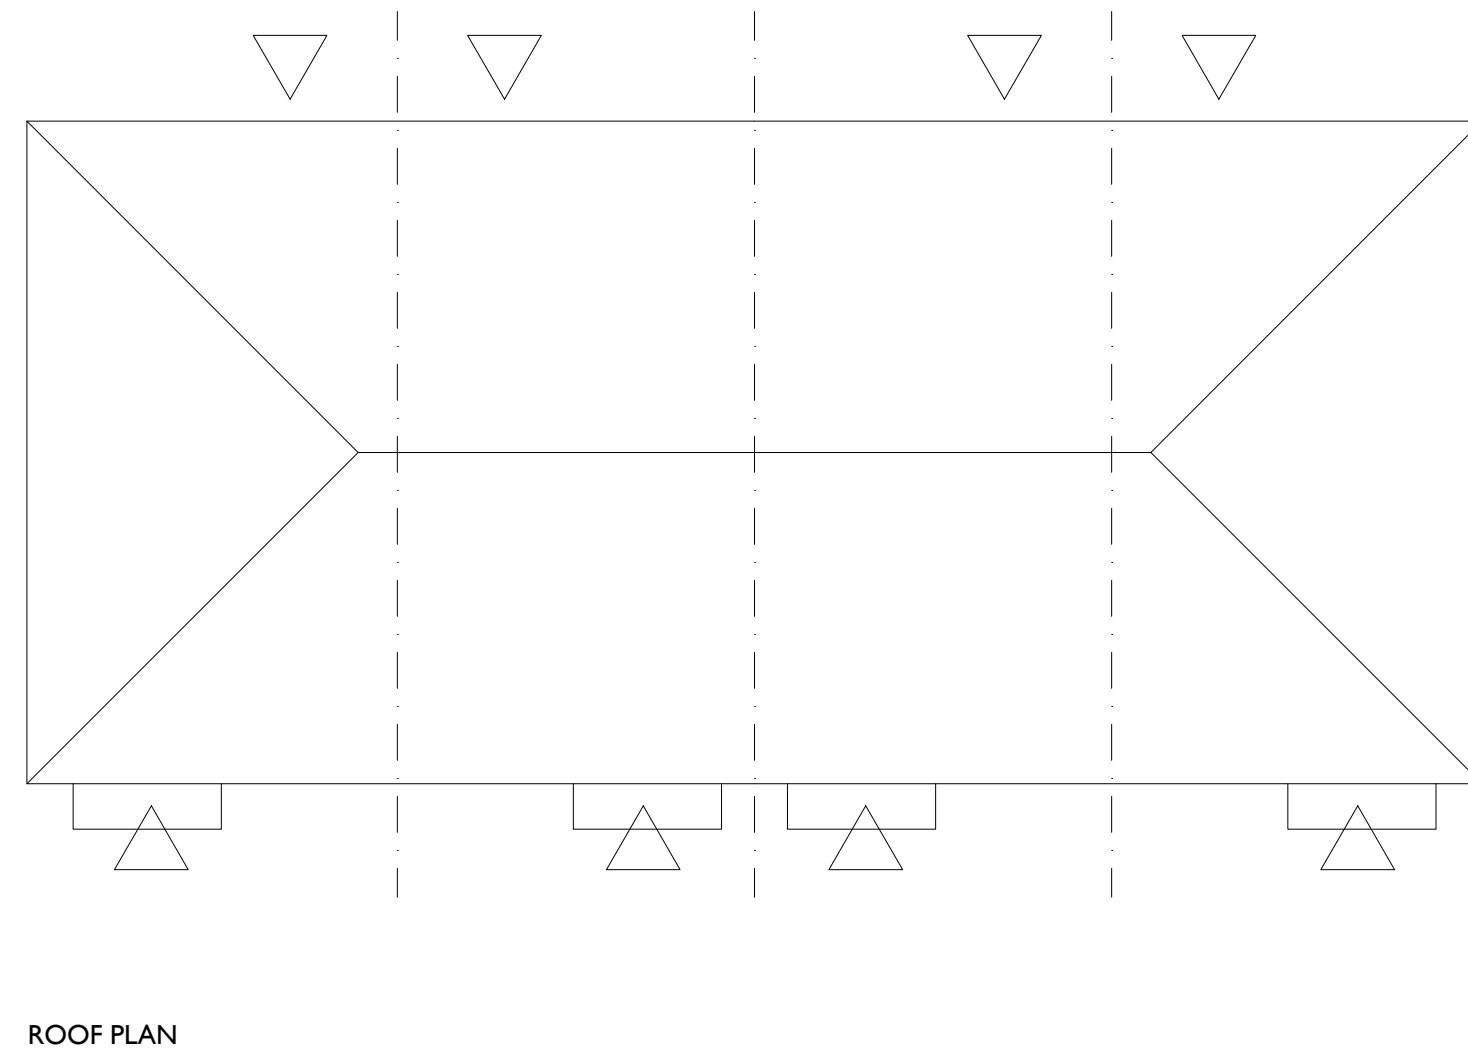
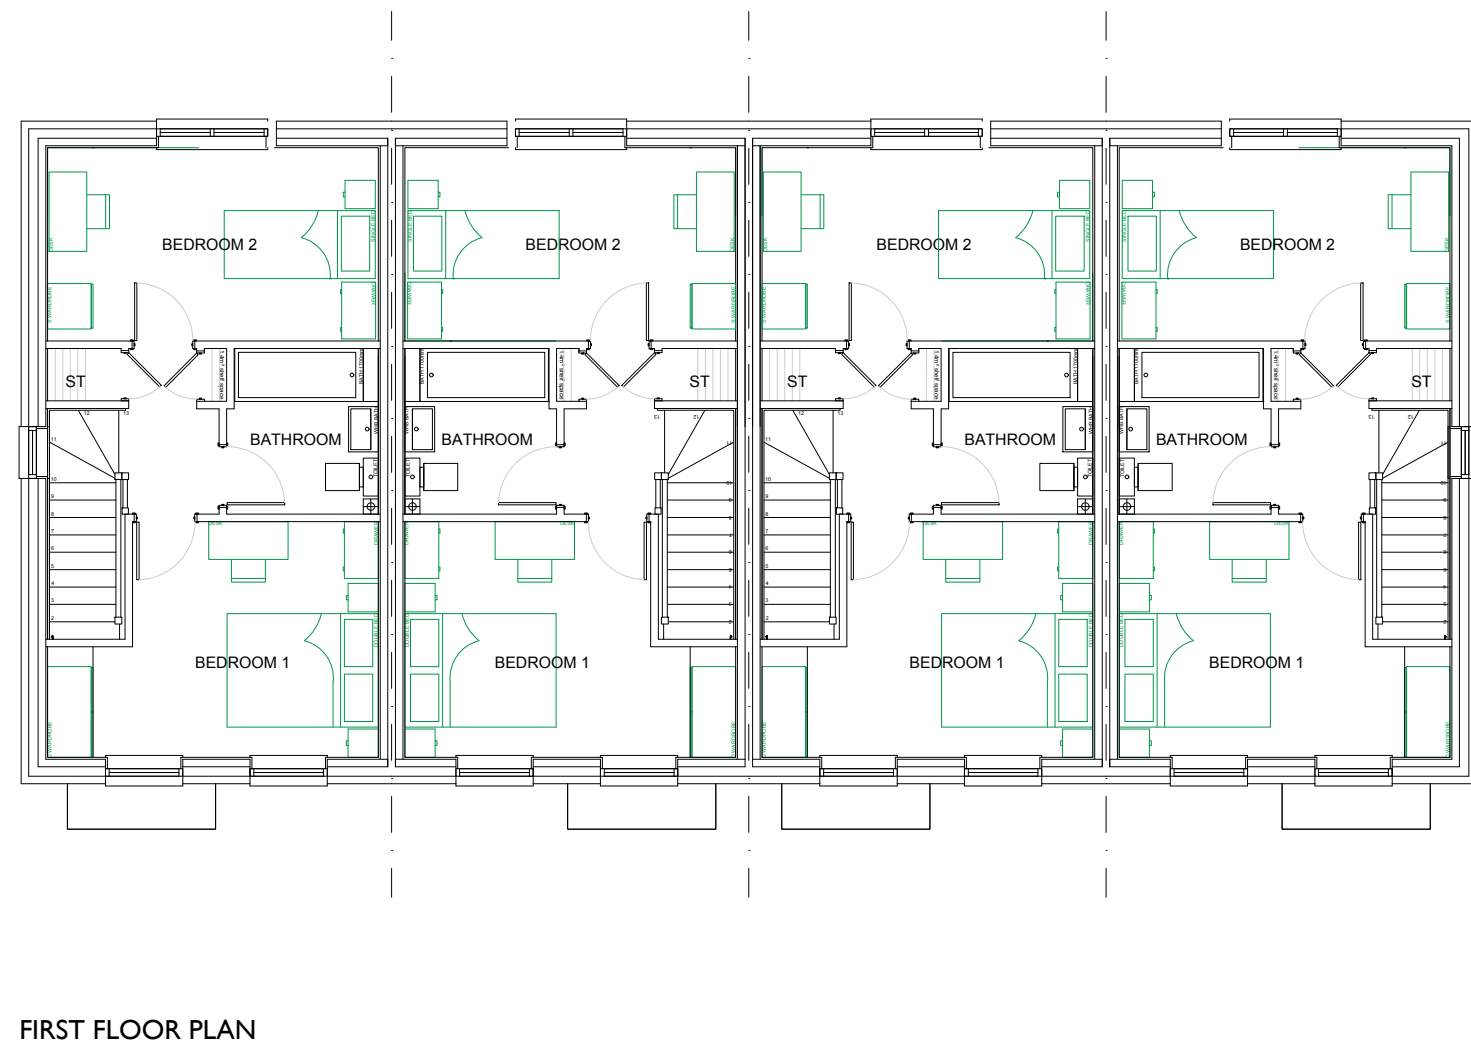
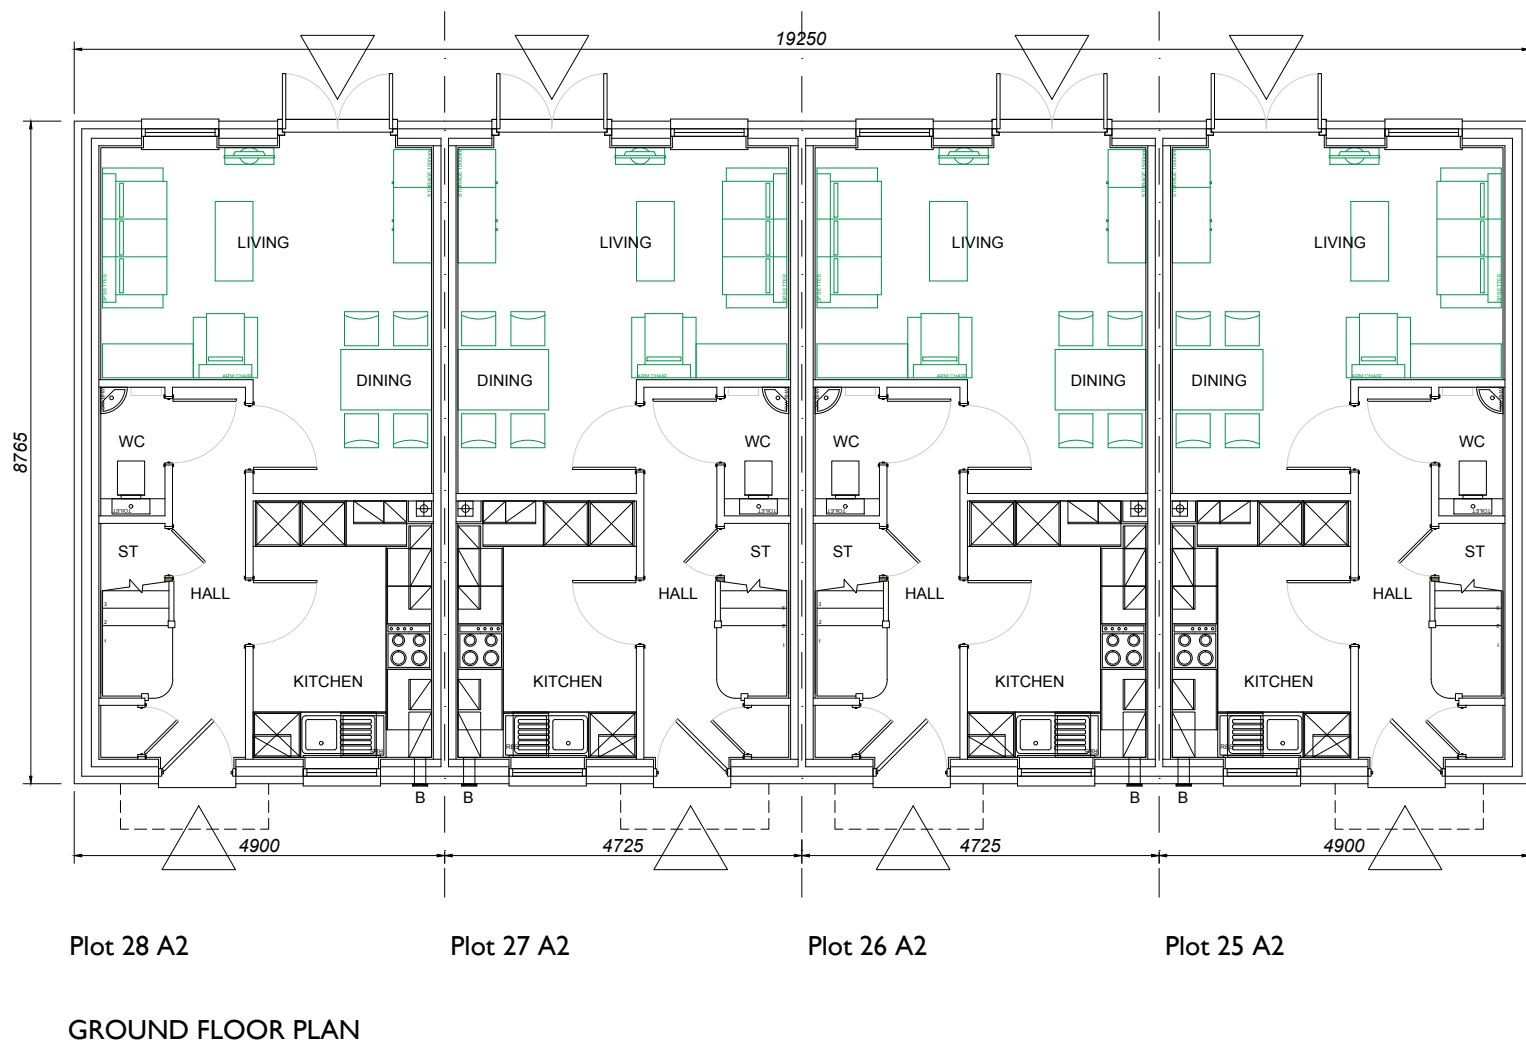


House Type A2
Plots 25, 26, 27 & 28.
Affordable. Rent.
A2 : 70.68sq.m. / 760sq.ft.
2 bed 3 person unit

urban pulse design

The Studio, Unit 17, Vicarage Farm Business Park, Winchester Road,
Fair Oak, Hampshire, SO50 7HD
023 8069 7010
enquiries@urbanpulsedesign.co.uk www.urbanpulsedesign.co.uk

Land West of New Barn Lane
North Bersted, Bognor Regis
Reserved Matters 90 Units
Linden Homes South

Project type	Drawing classification	Work stage
--------------	------------------------	------------

DRAWING TITLE
Plots 25 - 28
House Type A2
Floor Plans & Elevations

SCALE 1:100	SHEET SIZE A1	SHEET No. of 1	DRAWN	CHKD	DATE 07/06/2018	CAD FILE
----------------	------------------	-------------------	-------	------	--------------------	----------

Reserved Matters

18-1054-025-1st