




Plot 35 A3
Plot 34 A3
FRONT ELEVATION
Note : Wall areas left clear to elevations are in facing brickwork

Plot 35 A3
SIDE ELEVATION


Plot 34 A3
REAR ELEVATION

Plot 35 A3


Plot 34 A3
SIDE ELEVATION

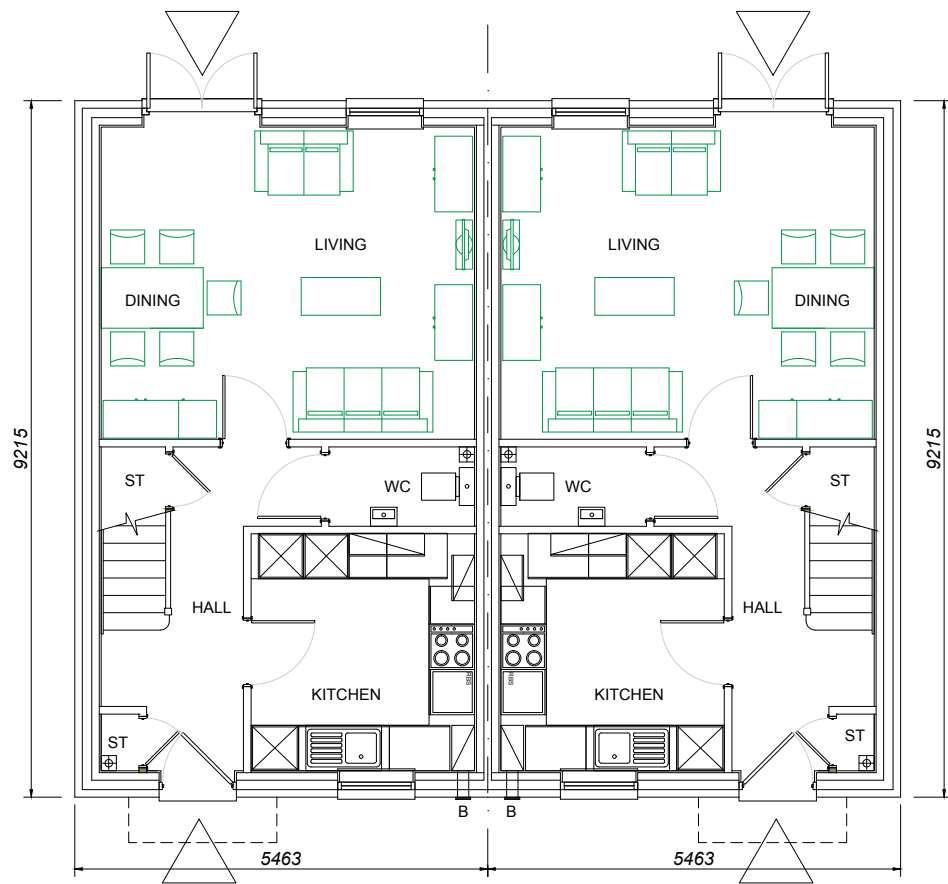


Plot 35 A3
Plot 34 A3
GROUND FLOOR PLAN

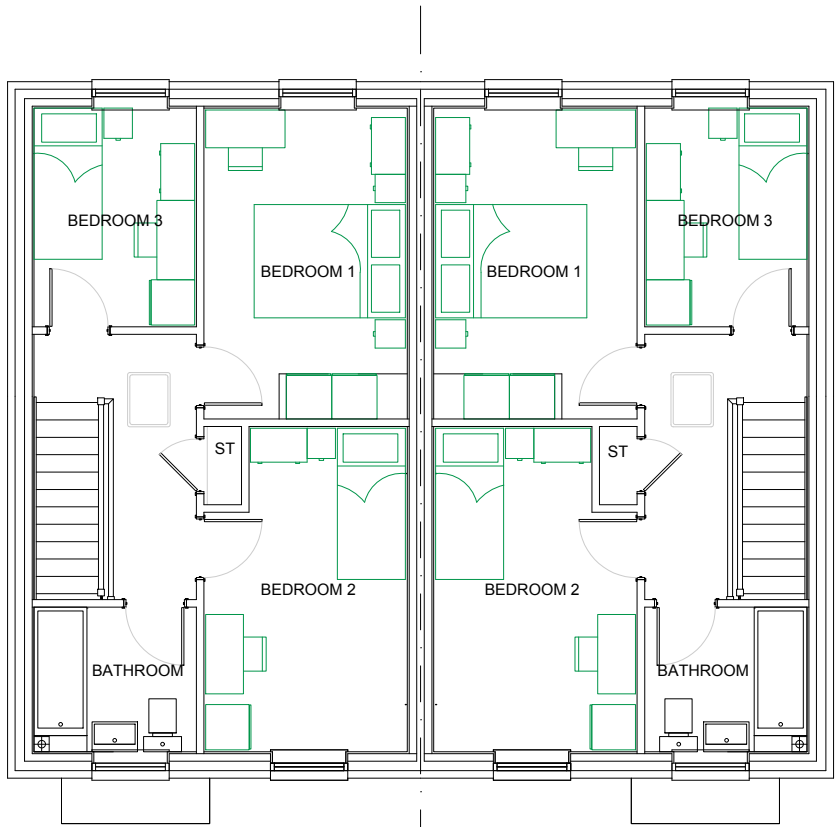

FIRST FLOOR PLAN

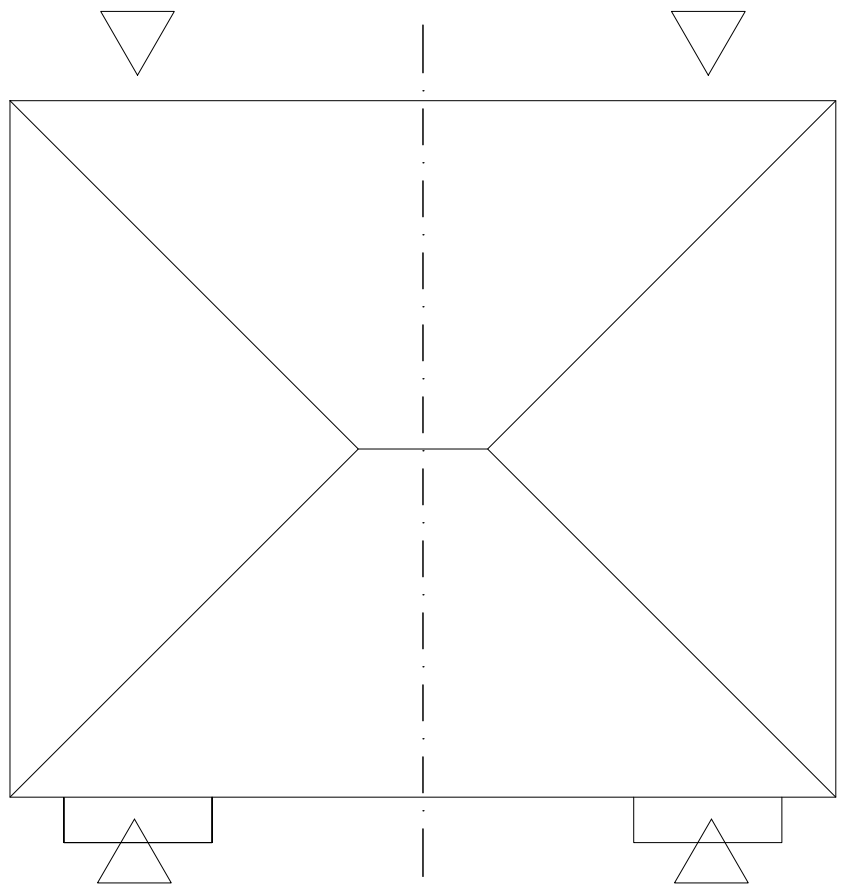

ROOF PLAN

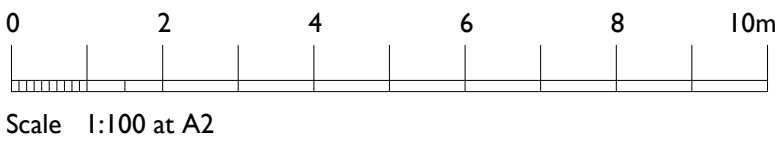

House Type A3
Plots 34 & 35.
Affordable. Shared Ownership.
A3 : 84.16sq.m. / 905sq.ft.
3 bed 4 person unit

urban pulse

design

The Studio, Unit 17, Vicarage Farm, Winchester Road,
Fair Oak, Hampshire, SO50 7HD
023 8069 7010
enquiries@urbanpulsedesign.co.uk www.urbanpulsedesign.co.uk

PROJECT
Land West of New Barn Lane
North Bersted, Bognor Regis
Reserved Matters 90 Units
Linden Homes South

Project type	Drawing classification	Work stage
--------------	------------------------	------------

DRAWING TITLE
Plots 34 & 35
House Type A3
Floor Plans & Elevations

SCALE 1:100	SHEET SIZE A2	SHEET No. 1 of 1	DRAWN	CHKD	DATE 07/06/2018	CAD FILE
----------------	------------------	---------------------	-------	------	--------------------	----------

Reserved Matters

18-1054-027-1st