





Plot 68 303
Plot 67 202L
Plot 56 303
FRONT ELEVATION
Note : Wall areas left clear to elevations are in facing brickwork

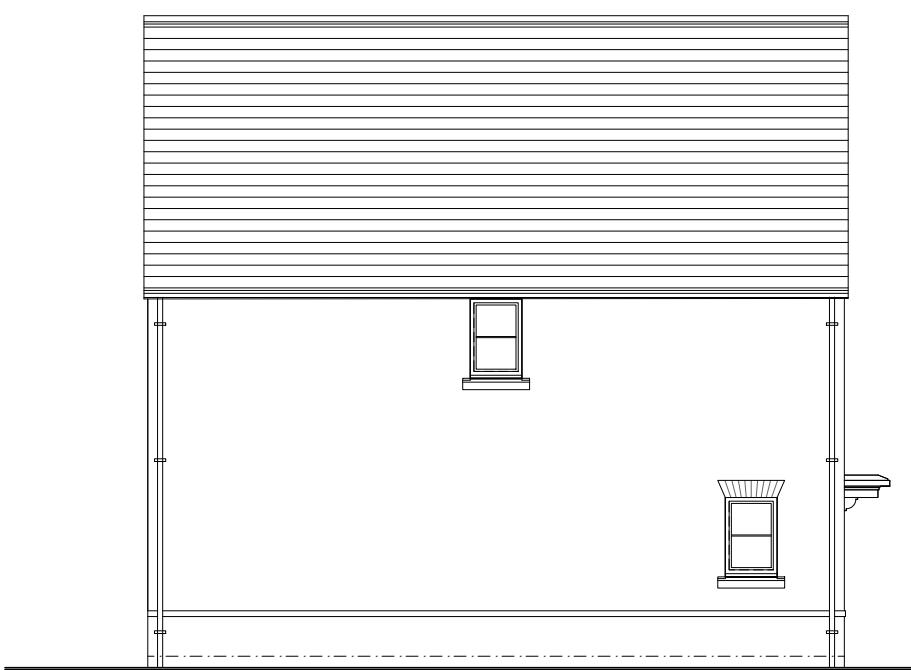


Plot 68 303
SIDE ELEVATION




Plot 56 303
Plot 23 202L
Plot 68 303
REAR ELEVATION

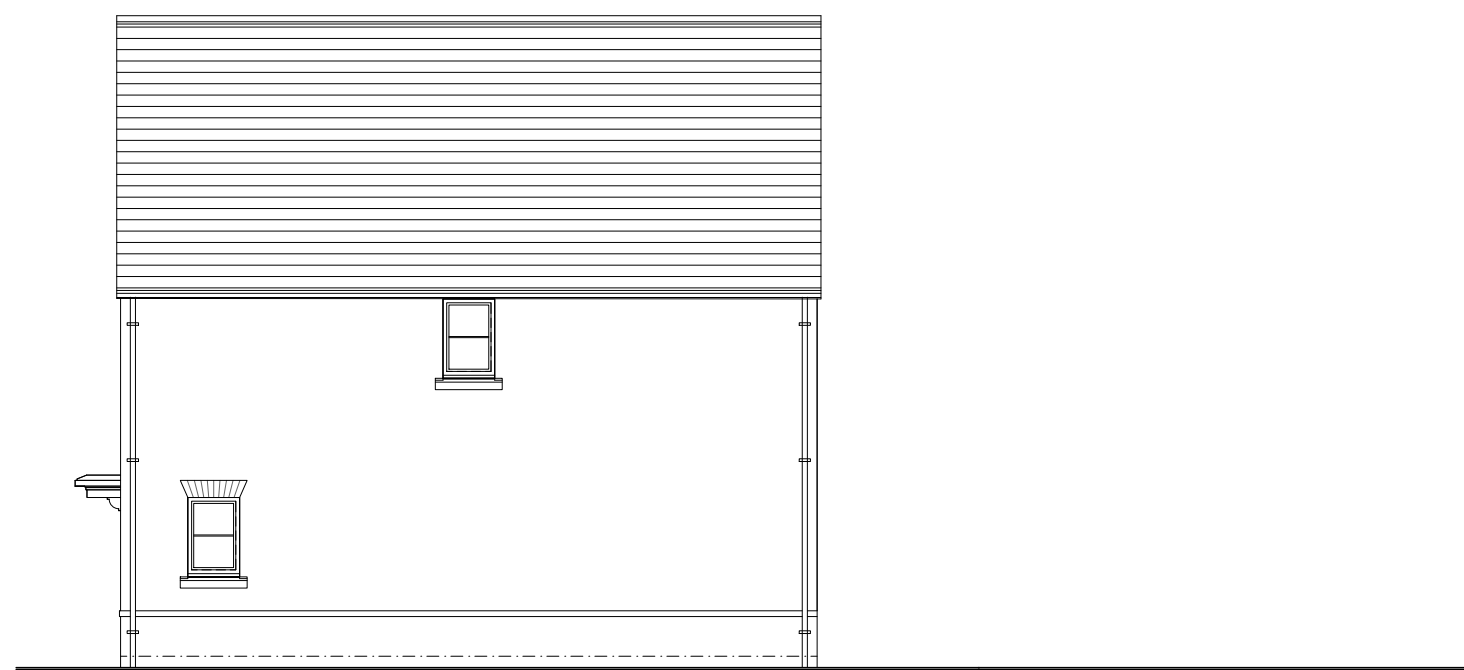


Plot 56 303
SIDE ELEVATION

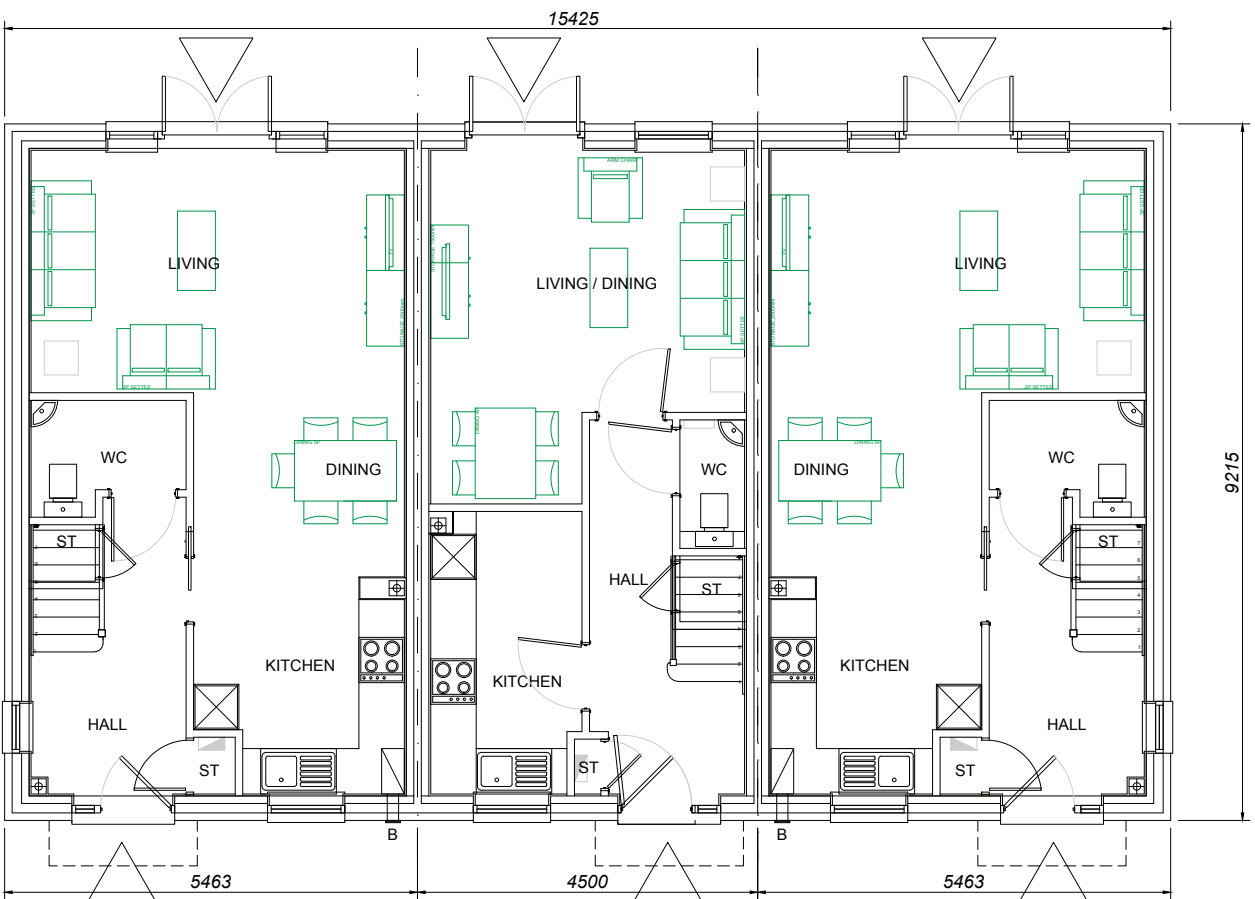


Plot 68 303
Plot 67 202L
Plot 56 303
GROUND FLOOR PLAN

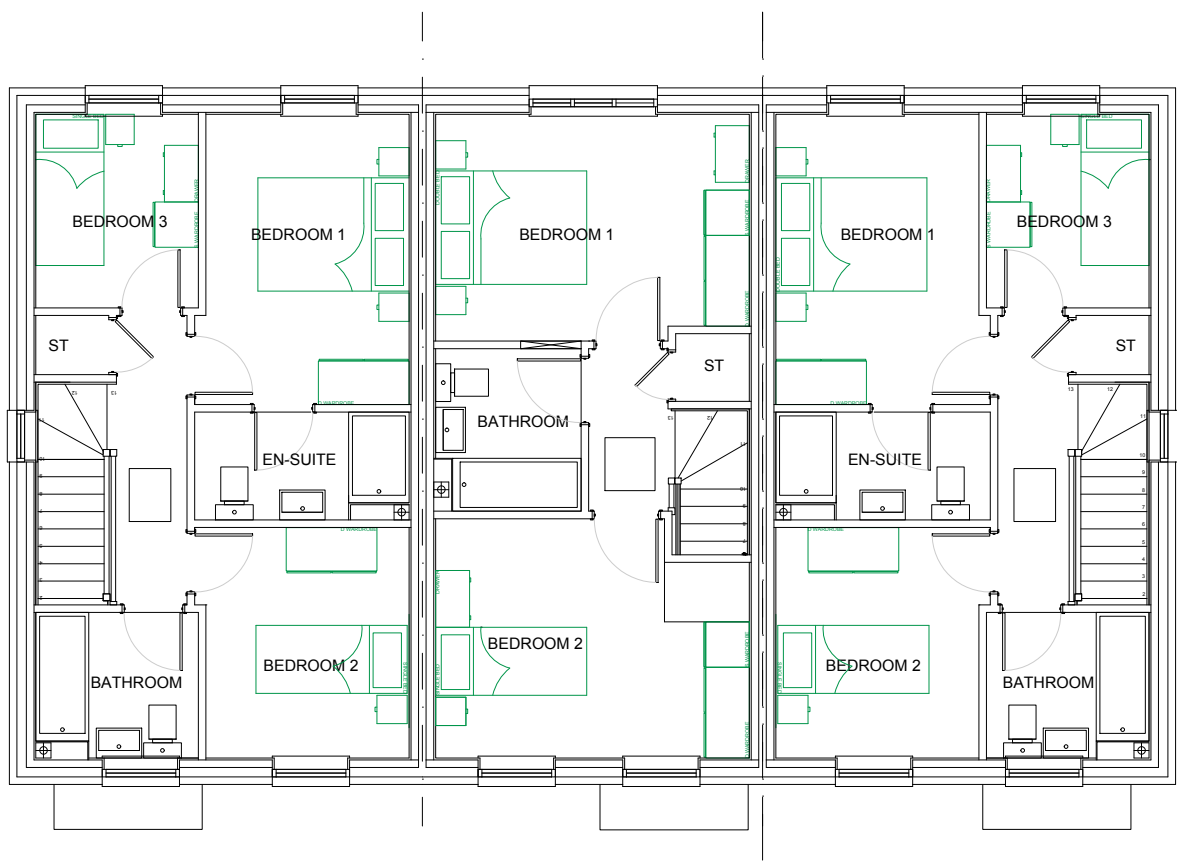

FIRST FLOOR PLAN

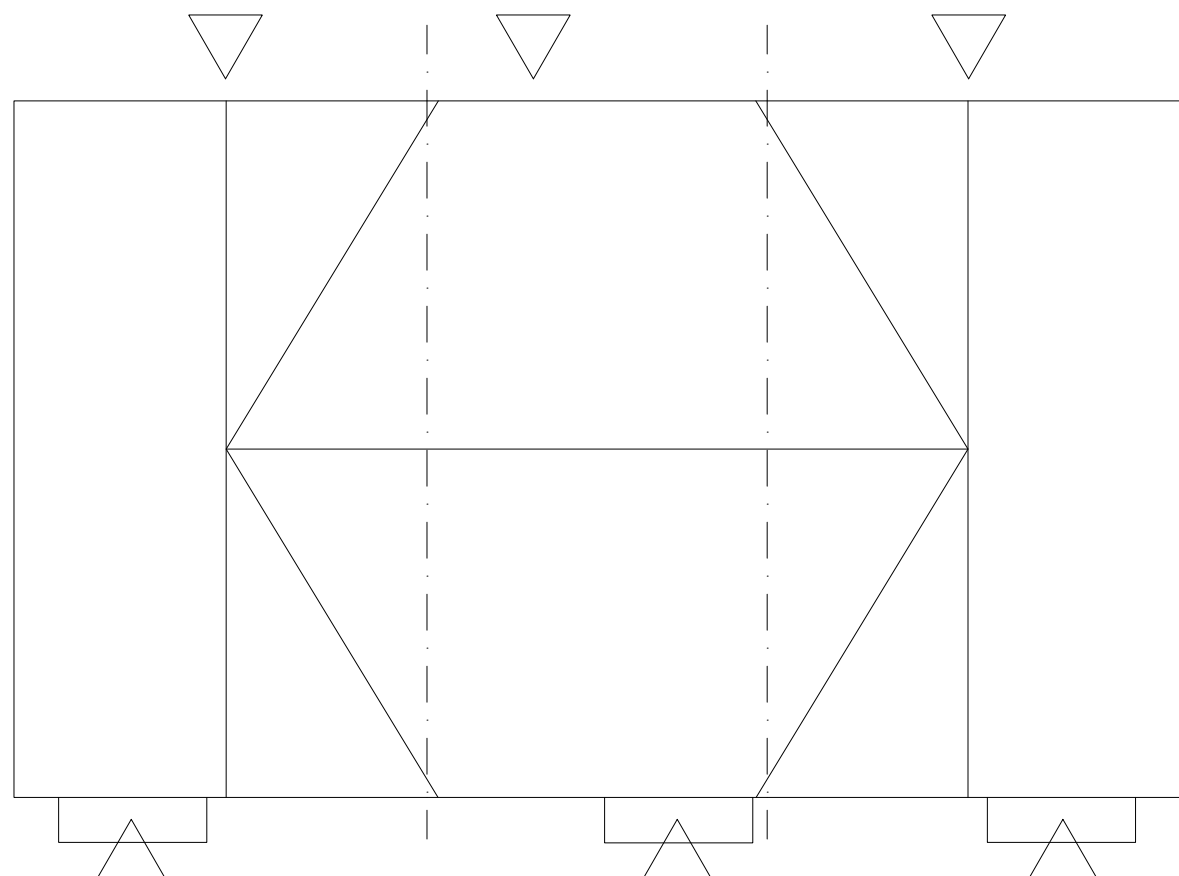

ROOF PLAN

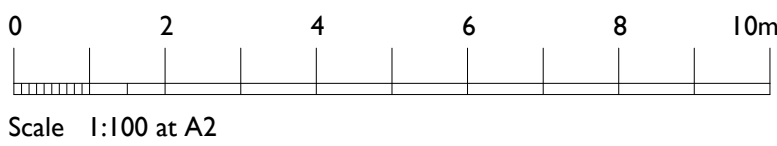

House Type 2 Type 202L
Plot 67.
Private.
202L : 70.68sq.m. / 760sq.ft.
2 bed 3 person unit

House Type 303
Plots 56 & 68.
Private.
303 : 84.16sq.m. / 905sq.ft.
3 bed 4 person unit

urban pulse design

The Studio , Unit 17, Vicarage Farm Business Park, Winchester Road,
Fair Oak, Hampshire, SO50 7HD
023 8069 7010
enquiries@urbanpulsedesign.co.uk www.urbanpulsedesign.co.uk

Land West of New Barn Lane
North Bersted, Bognor Regis
Reserved Matters 90 Units
Linden Homes South

DRAWING TITLE
Plots 56, 67 & 68
House Types 303 & 202L
Floor Plans & Elevations

SCALE	SHEET SIZE	SHEET No.	DRAWN	CHKD	DATE	CAD FILE
1:100	A1	of			08/06/2018	

Reserved Matters

18-1054-033-1st