





Plot 90 310
FRONT ELEVATION

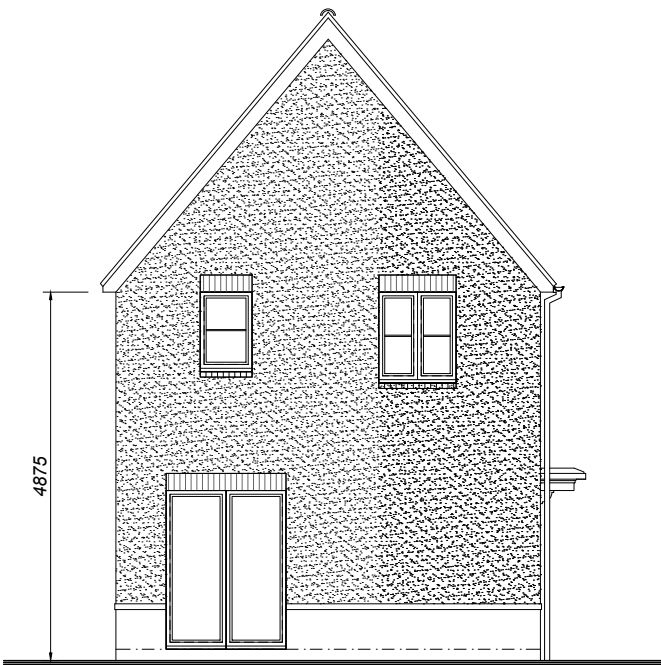


REAR ELEVATION

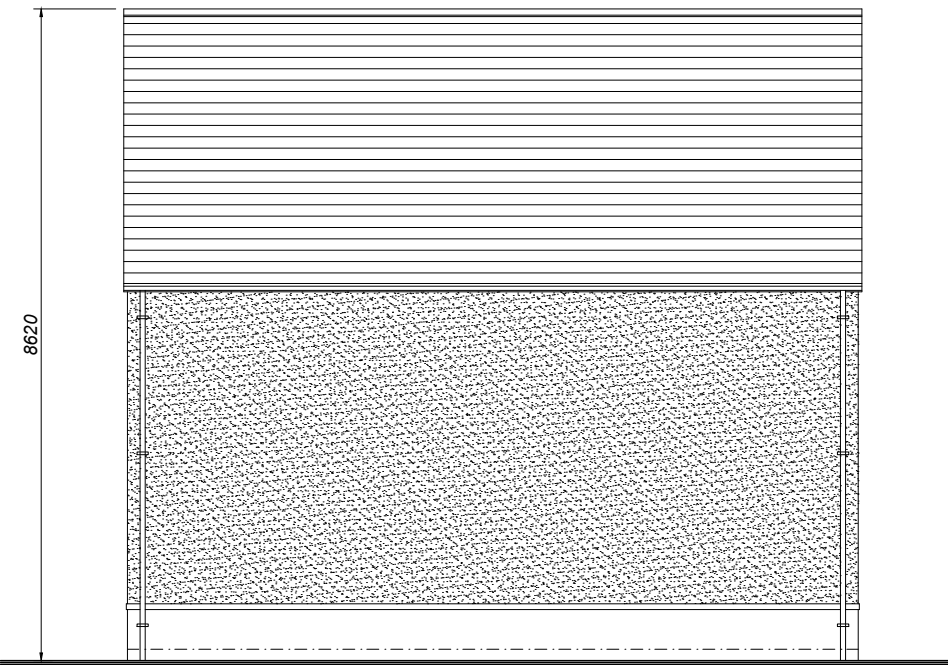


SIDE ELEVATION




FRONT / SIDE ELEVATION

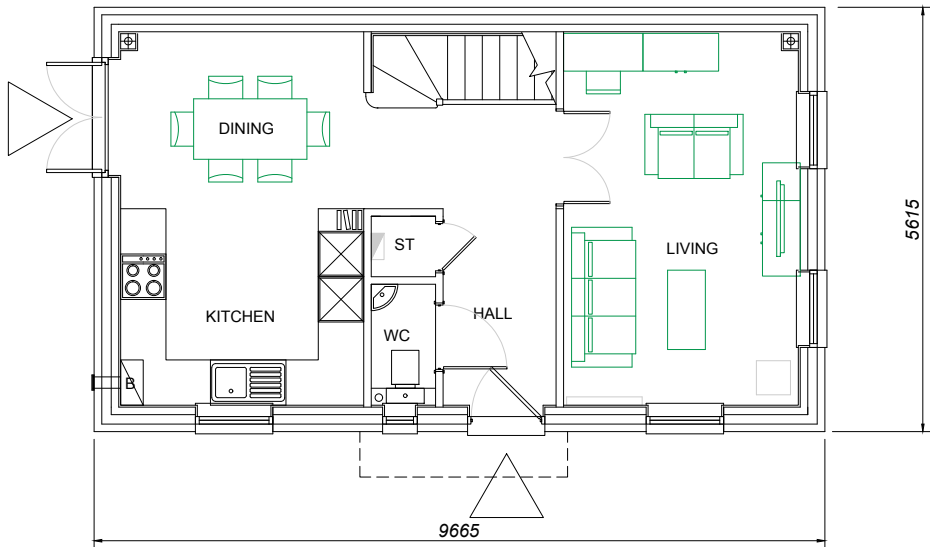

Plot 90 310
GROUND FLOOR PLAN

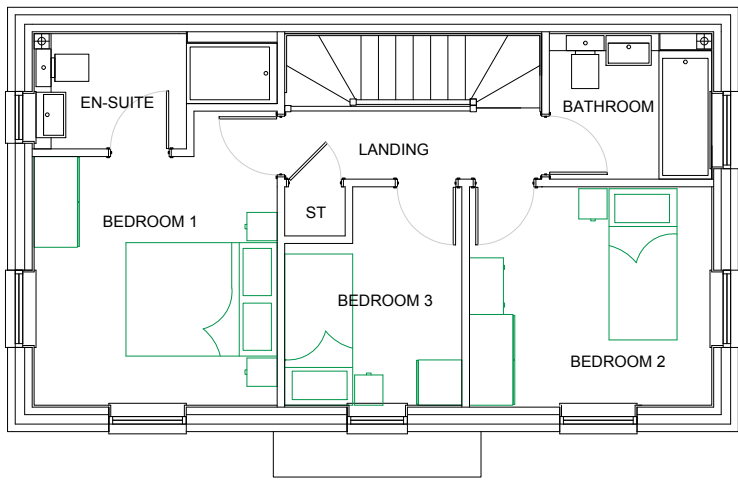

FIRST FLOOR PLAN

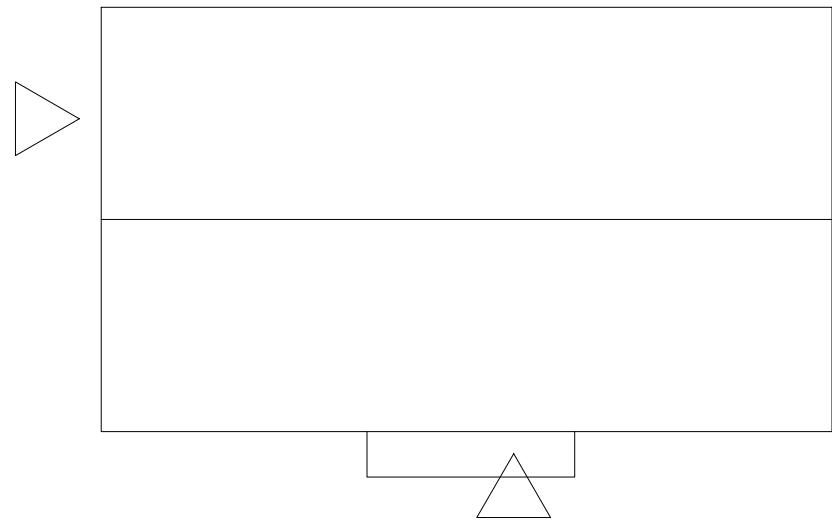

ROOF PLAN



Scale 1:100 at A2

House Type 310
Plot 90.
Private.
310 : 88.25sq.m. / 949sq.ft.
3 bed 4 person unit

urban pulse

design

The Studio, Unit 17, Vicarage Farm, Winchester Road,
Fair Oak, Hampshire, SO50 7HD
023 8069 7010
enquiries@urbanpulsedesign.co.uk www.urbanpulsedesign.co.uk

PROJECT
Land West of New Barn Lane
North Bersted, Bognor Regis
Reserved Matters 90 Units
Linden Homes South

Project type	Drawing classification	Work stage
--------------	------------------------	------------

DRAWING TITLE
Plot 90
House Type 310
Floor Plans & Elevations

SCALE 1:100	SHEET SIZE A2	SHEET No. 1 of 1	DRAWN	CHKD	DATE 08/06/2018	CAD FILE
----------------	------------------	---------------------	-------	------	--------------------	----------

Reserved Matters

18-1054-047-1st