

REVISIONS				
REV.	DESCRIPTION	DRAWN	CHKD.	DATE
A	Elevation reference names revised.	ML	##	09/08/18



Main Entrance


Front Elevation - Main Entrance

Wall areas left clear to elevations are in facing brickwork


Side Elevation

Rear Elevation


Accommodation:	Area
Plot 43 2BA 4p	72.14sq.m. / 775sq.ft.
Plot 44 2BA 4p	70.16sq.m. / 754sq.ft.
Plot 45 2BA 4p	72.14sq.m. / 775sq.ft.
Plot 46 2BA 3p	65.56sq.m. / 705sq.ft.
Plot 47 2BA 4p	70.16sq.m. / 754sq.ft.
Plot 49 2BAWC 3p	65.56sq.m. / 705sq.ft.

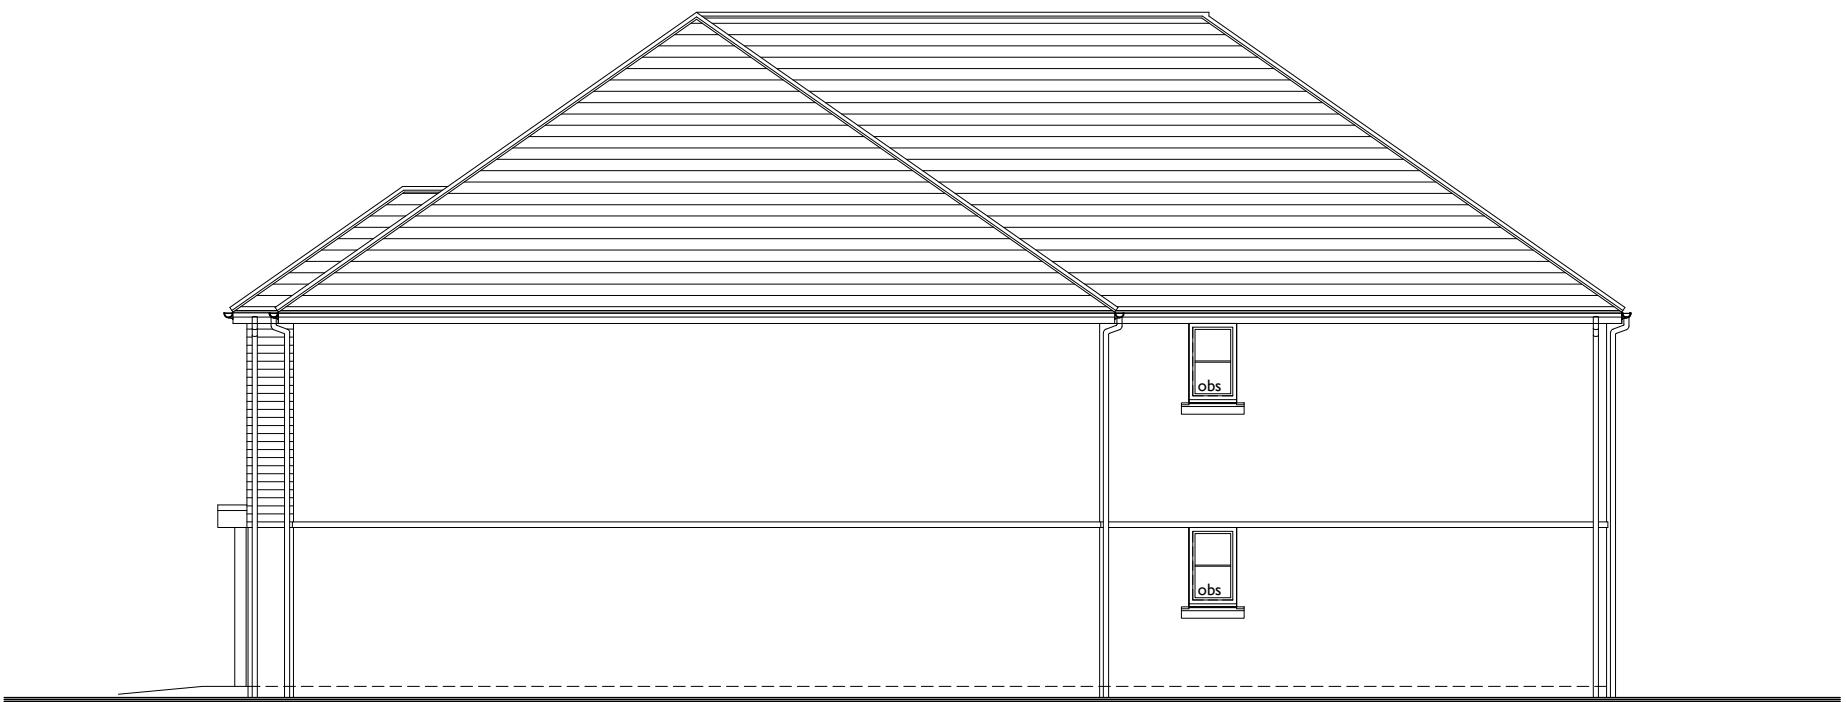


Side Elevation

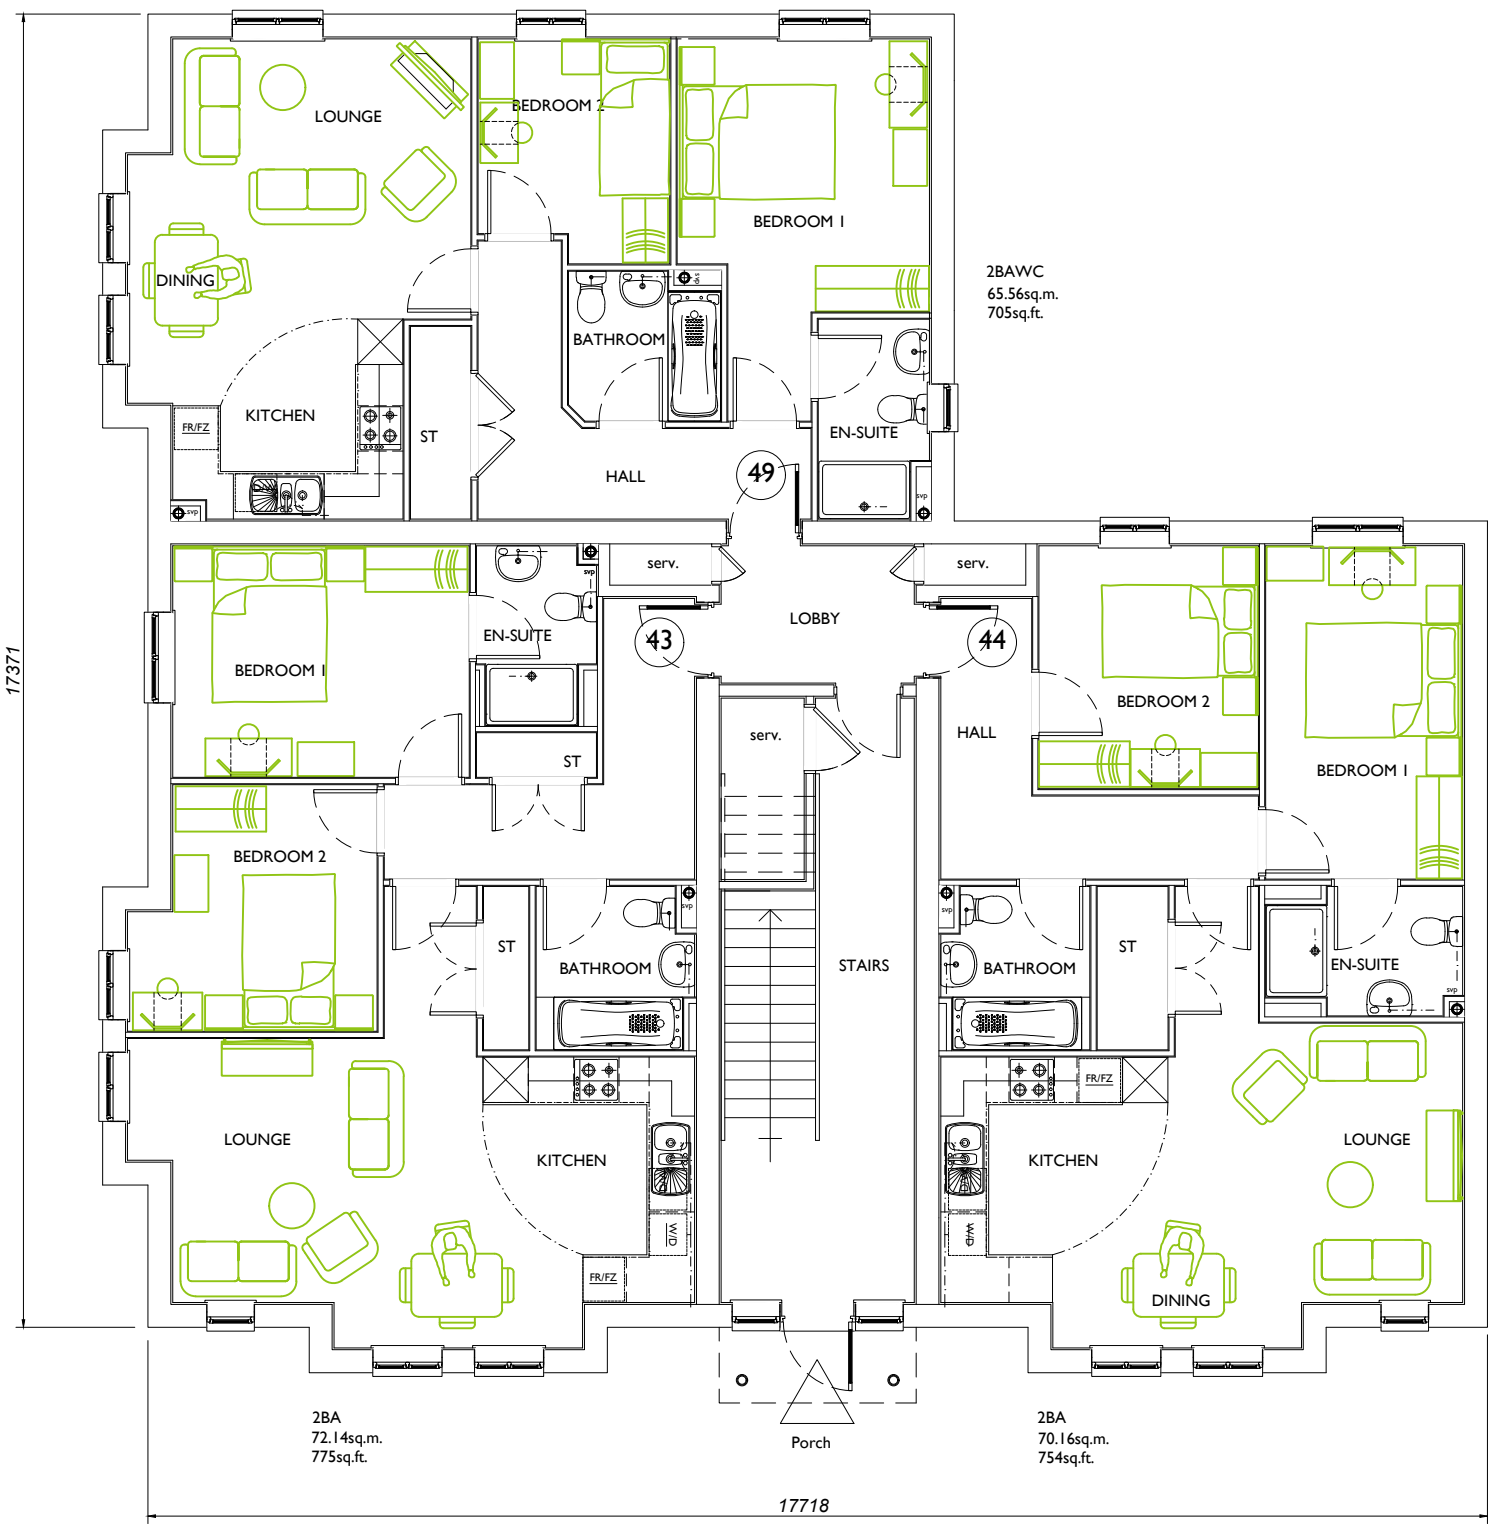

Ground Floor Plan

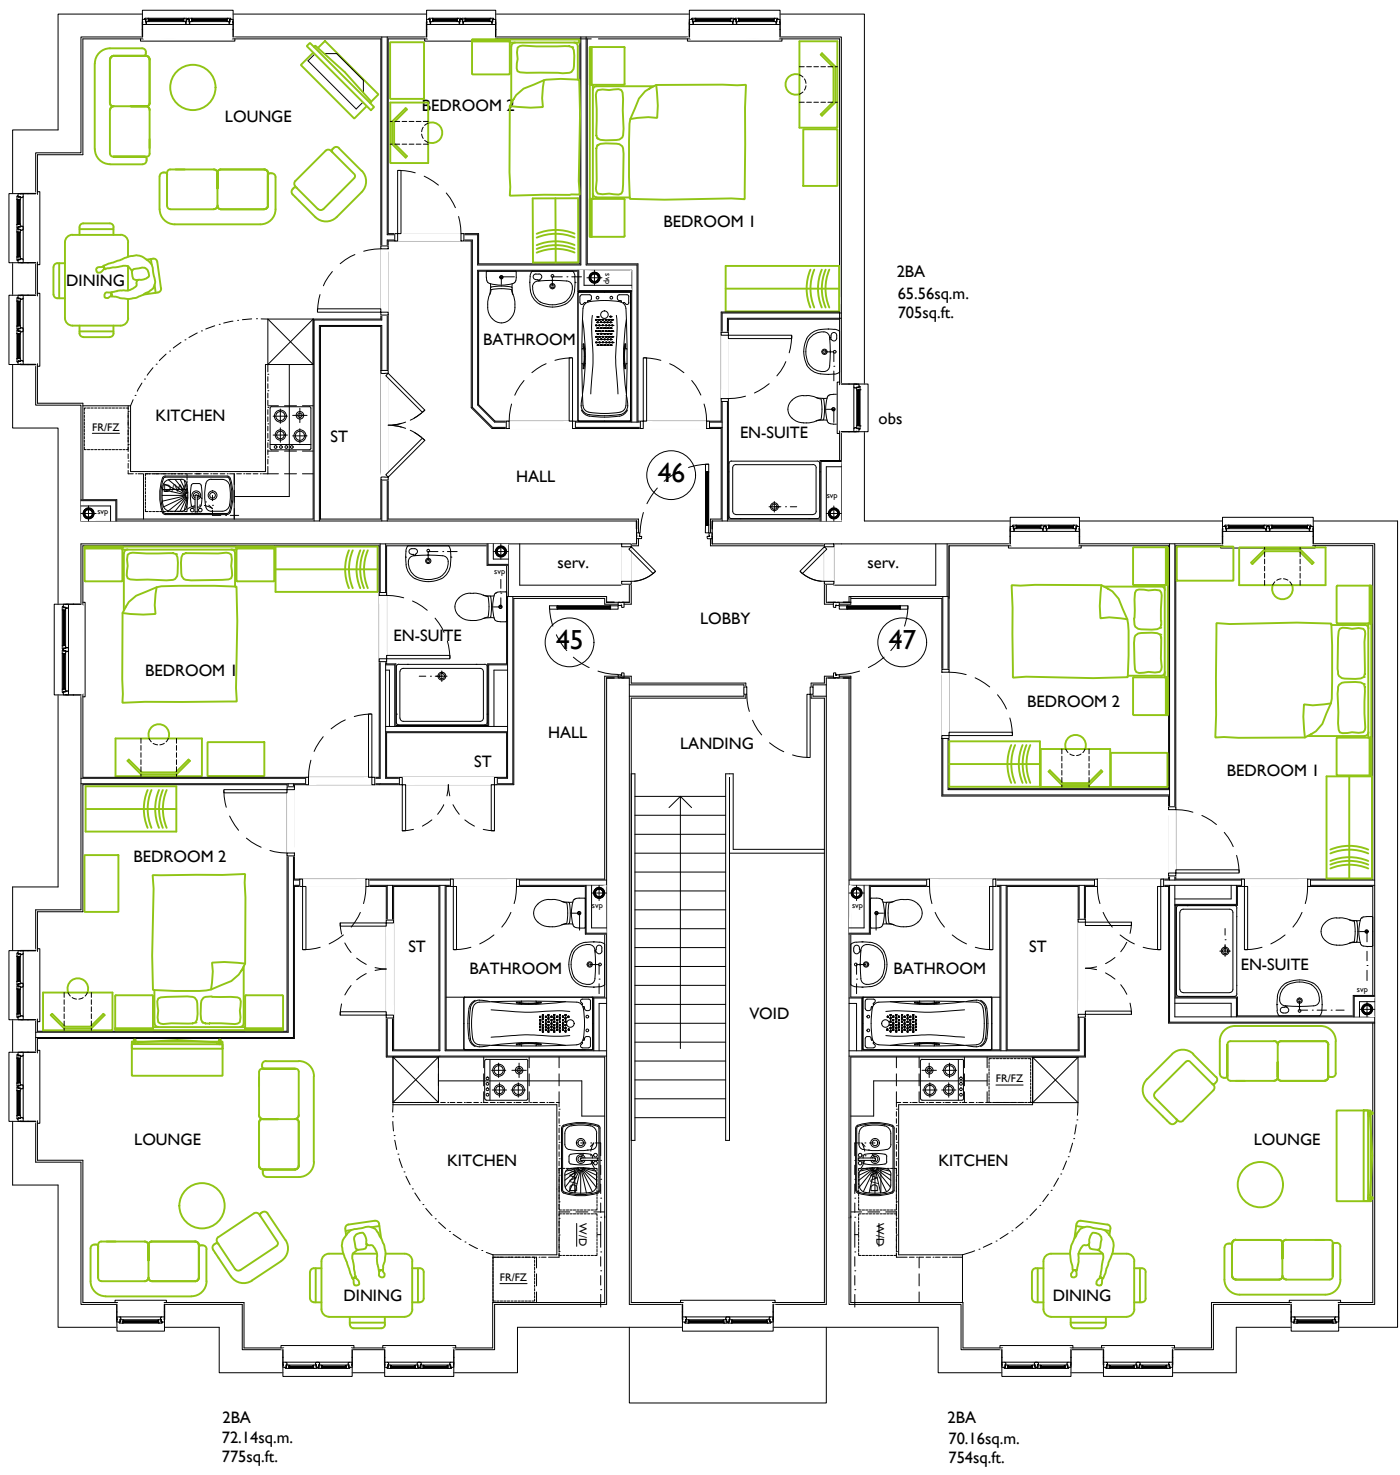


First Floor Plan

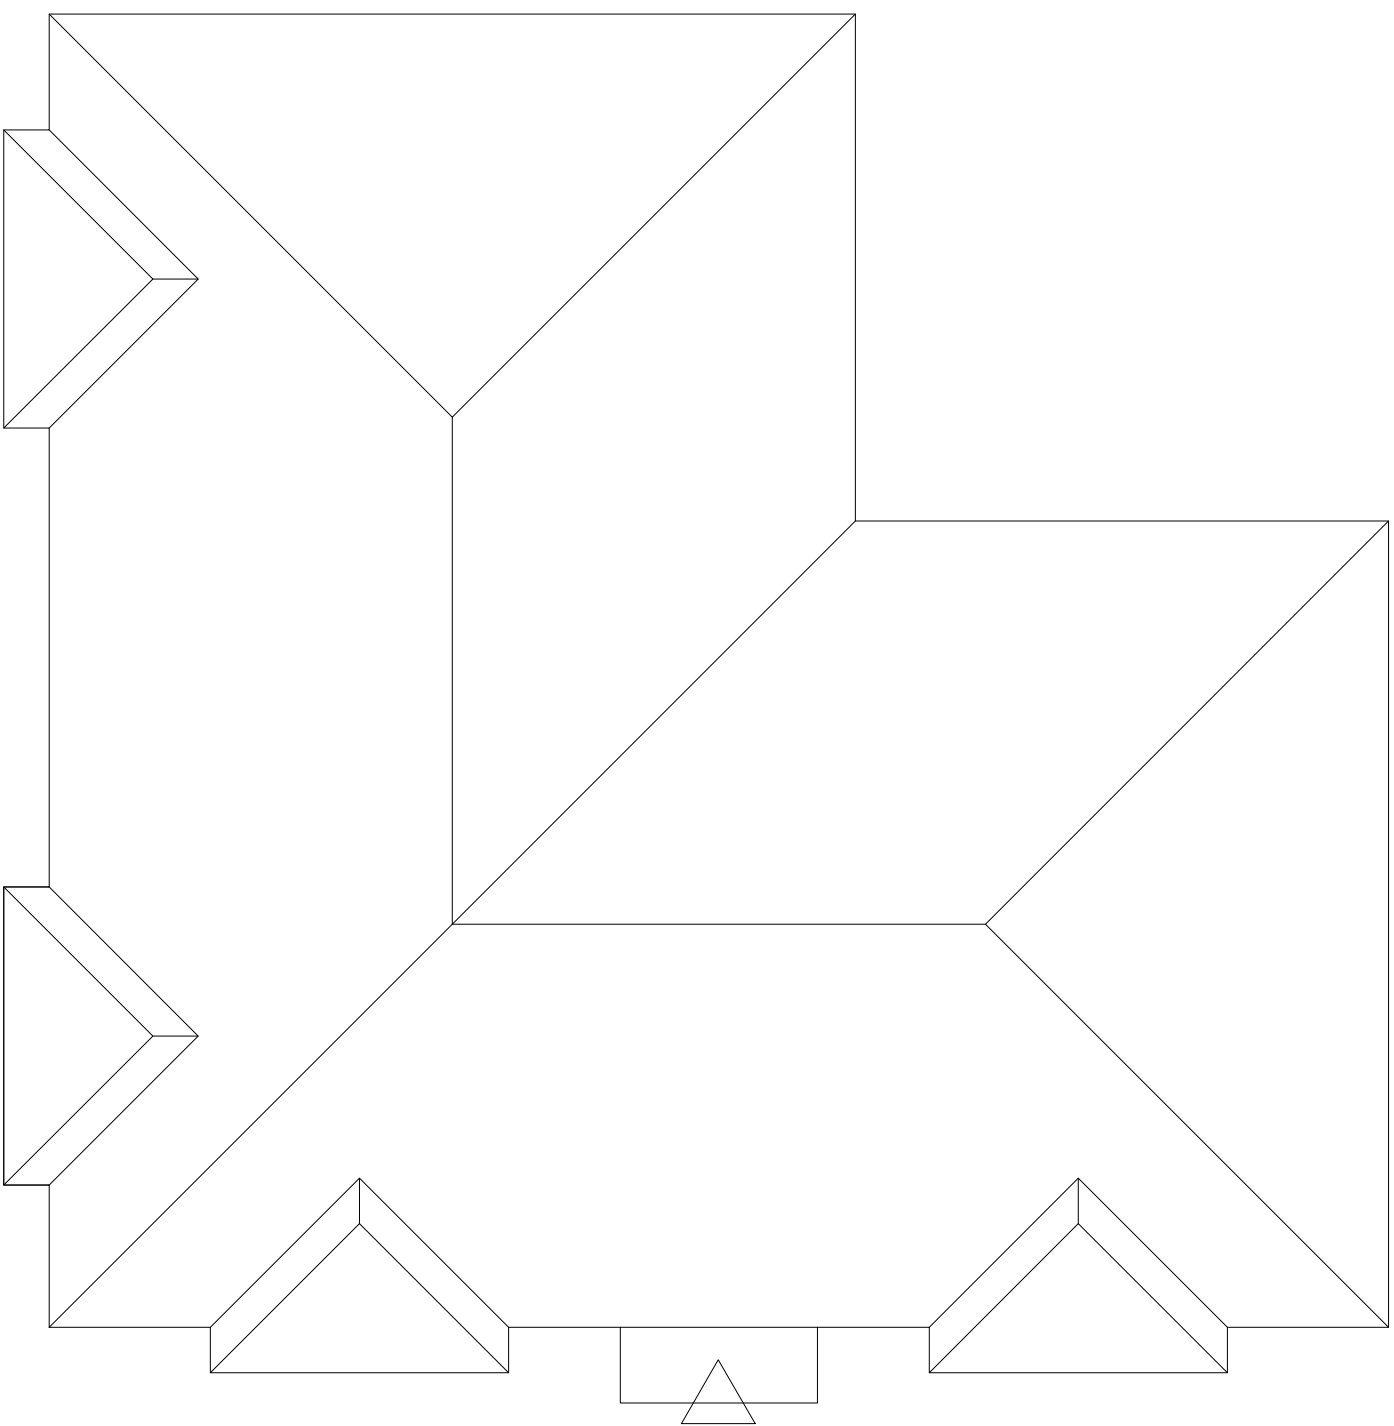

Second Floor Plan

6x2BA - Private
2 storey
43-47+49

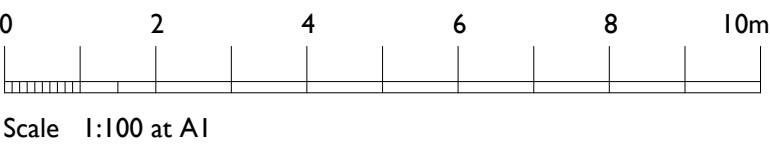

urban pulse

design

The Studio , Unit 17, Vicarage Farm Business Park, Winchester Road,
Fair Oak, Hampshire, SO50 7HD
enquiries@urbanpulse.co.uk www.urbanpulse.co.uk

Land West of New Barn Lane
North Bersted, Bognor Regis
Reserved Matters 90 Units
Linden Homes South

Project type	Drawing classification	Work stage
DRAWING TITLE		
Plots 43-47 + 49		
2BA Apartments		
Floor Plans & Elevations		
SCALE 1:100	SHEET SIZE A1	SHEET No. of 1
DRAWN	CHKD.	DATE 09/08/2018
CAD FILE		

Reserved Matters

18-1054-031-A