

REVISIONS					
REV.	DESCRIPTION	DRAWN	CHKD.	DATE	
A	Elevation name references revised.	ML	**	09/08/18	




Plot 9 310 Plot 10 202L
FRONT ELEVATION
Note : Wall areas left clear to elevations are in facing brickwork




Plot 9 310
SIDE ELEVATION




Plot 10 202L Plot 9 310
REAR ELEVATION

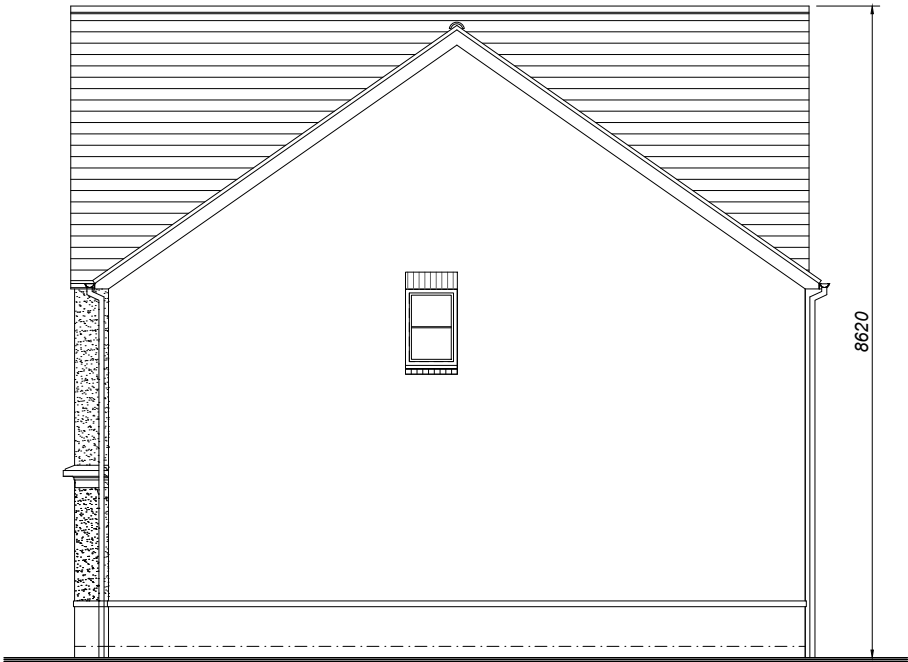


Plot 10 202L
SIDE ELEVATION

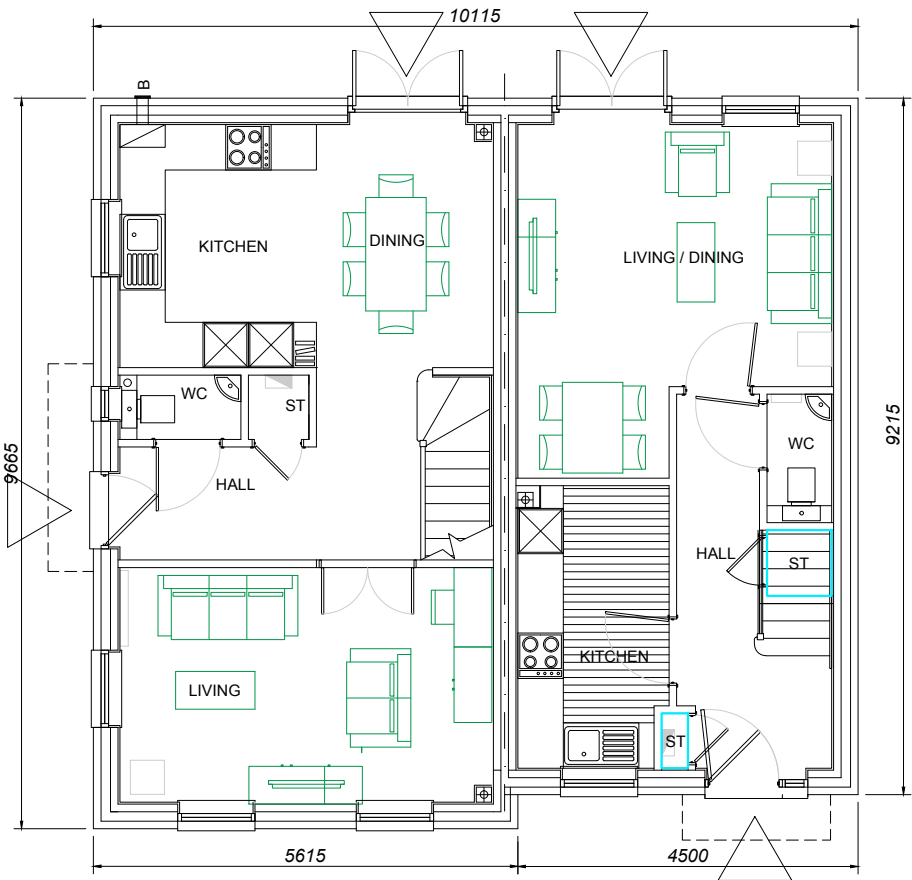


Plot 9 310 Plot 10 202L
GROUND FLOOR PLAN

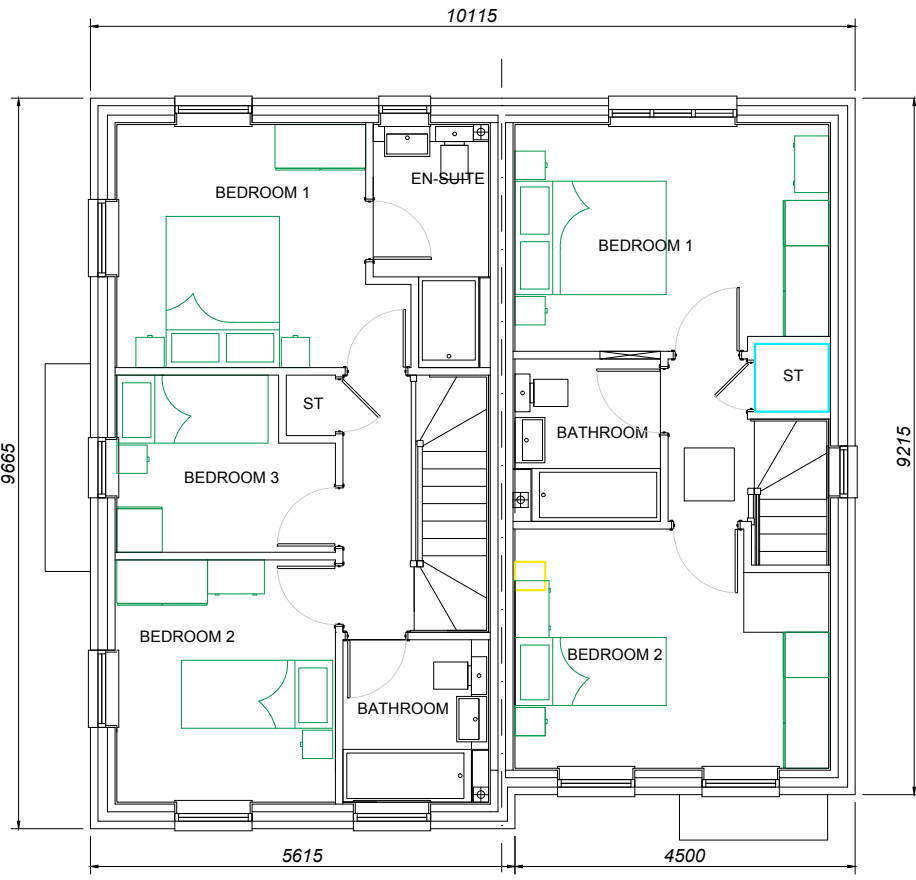

FIRST FLOOR PLAN

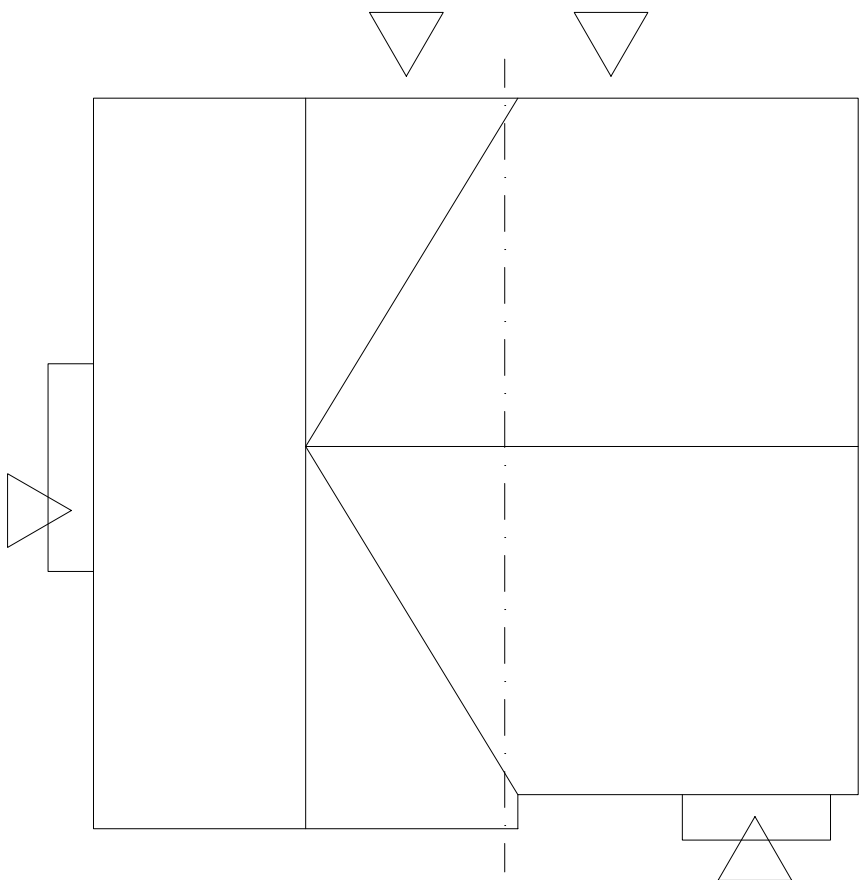

ROOF PLAN

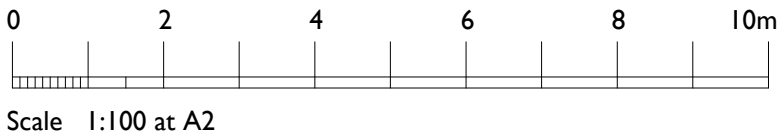

House Types 202L & 310
Plots 9 & 10.
Private.
202L : 70.68sq.m. / 760sq.ft.
2 bed 3 person unit

310 : 88.25sq.m. / 949sq.ft.
3 bed 4 person unit

The Studio, Unit 17, Vicarage Farm, Winchester Road,
Fair Oak, Hampshire, SO50 7HD
023 8069 7010
enquiries@urbanpulsedesign.co.uk www.urbanpulsedesign.co.uk

PROJECT
Land West of New Barn Lane
North Bersted, Bognor Regis
Reserved Matters 90 Units
Linden Homes South

Project type	Drawing classification	Work stage

DRAWING TITLE
Plots 9 & 10
House Types 310 & 202L
Floor Plans & Elevations

SCALE 1:100	SHEET SIZE A2	SHEET No. 1 of 1	DRAWN	CHKD.	DATE 09/08/2018	CAD FILE

Reserved Matters

18-1054-016-A