



Typical Elevation of Timber Gated Entrance 1:50

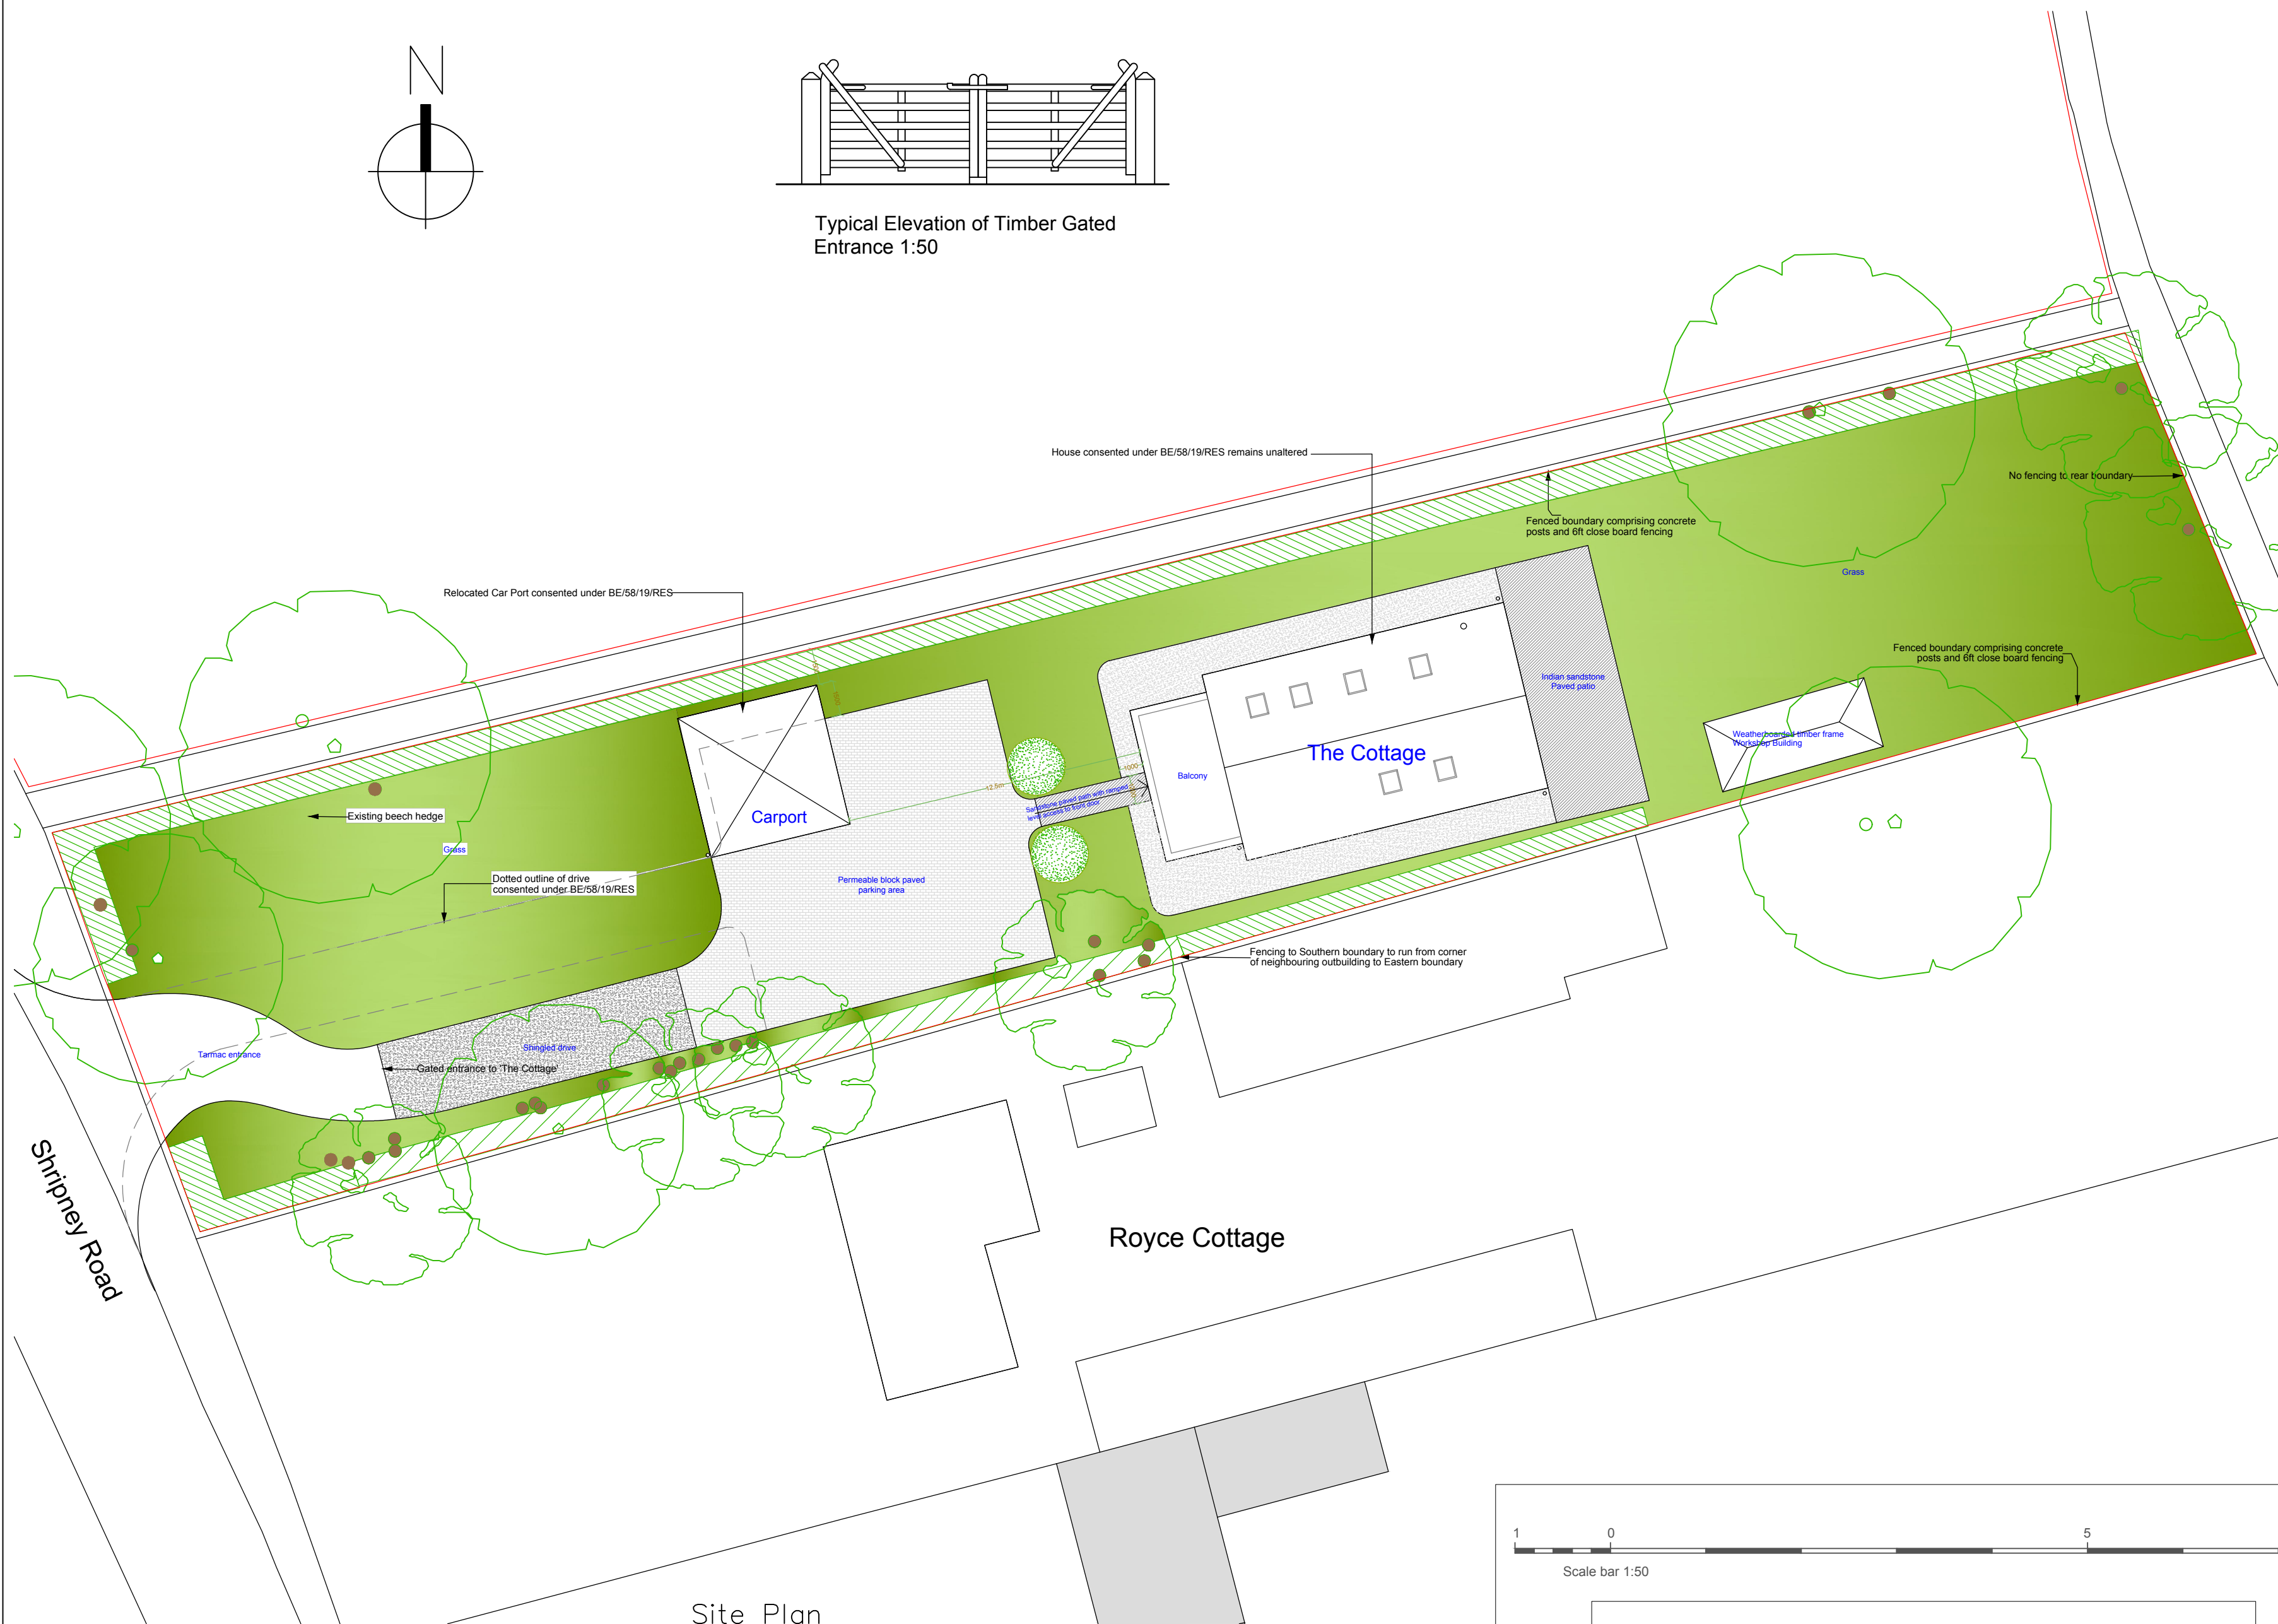

Site Plan
1:200

KEY

 

New shrub bedding planting



New hedgerow mix

A Entrance Gate Elevation added

6/8/20 AP

This drawing is the property of Fuller Associates and is not to be copied reproduced, retained or disclosed to any unauthorised person either wholly or in part without prior consent. Do not scale from this drawing except for Planning purposes. Use all figured dimensions only. All figured dimensions to be checked on site prior to construction. All discrepancies, errors and omissions to be reported to Fuller Associates prior to construction. Layout and dimensions existing building to be checked on site.

Chartered Surveyors • Architectural Design

FULLER
ASSOCIATES

10-11 The Parade, Willowhayne Crescent,
East Preston, West Sussex BN16 1NS

tel: 01903 774754

email: architectural@fuller-associates.co.uk
www.fuller-associates.co.uk

Job Title

The Cottage, Shripney Road, Bognor

Client

Castle Property Developments Ltd.

Drawing Name

Site Plan -
Proposed

Drawing Status

Planning

Drawn by

ALP

Date

Jul 20

Checked by

DF

Date

Jul 20

Drawing Scale

1:50, 1:200 at A2

Drawing No

193044/ 07

Status

Revision

A