


PLANTING SCHEDULE

FEATURE SHRUB PLANTING:

COR	Comus alba "Sibirica"	min 80-100cm height 10L Pot.
RHO	Rhododendron Luteum Anneke	150cm 13cm Pot.

 

SHRUB BEDDING PLANTING:

Ceanothus "Concha"	min 100-120cm height 10L Pot.
Viburnum tinus "Eve Price"	30-40cm 3L Pot.
Vinca minor	10-15cm 9cm Pot.

NOTES:

open grown plants must only be planted in either the autumn or spring planting season - roots to be dipped in alginate.




HEDGEROW MIX:


Photinia	60-100cm 9cm Pot.
Prunus laurocerasus	50-60cm 2L Pot.
Griselinia littoralis	min 60-80cm height 10L Pot.




Areas to be turfed as required

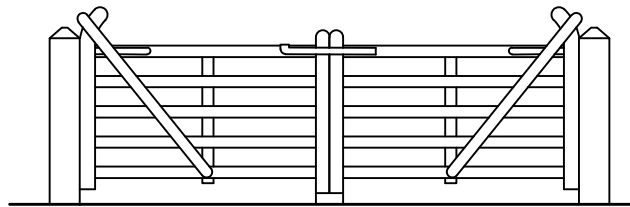


Typical Elevation of Timber Gated Entrance 1:50

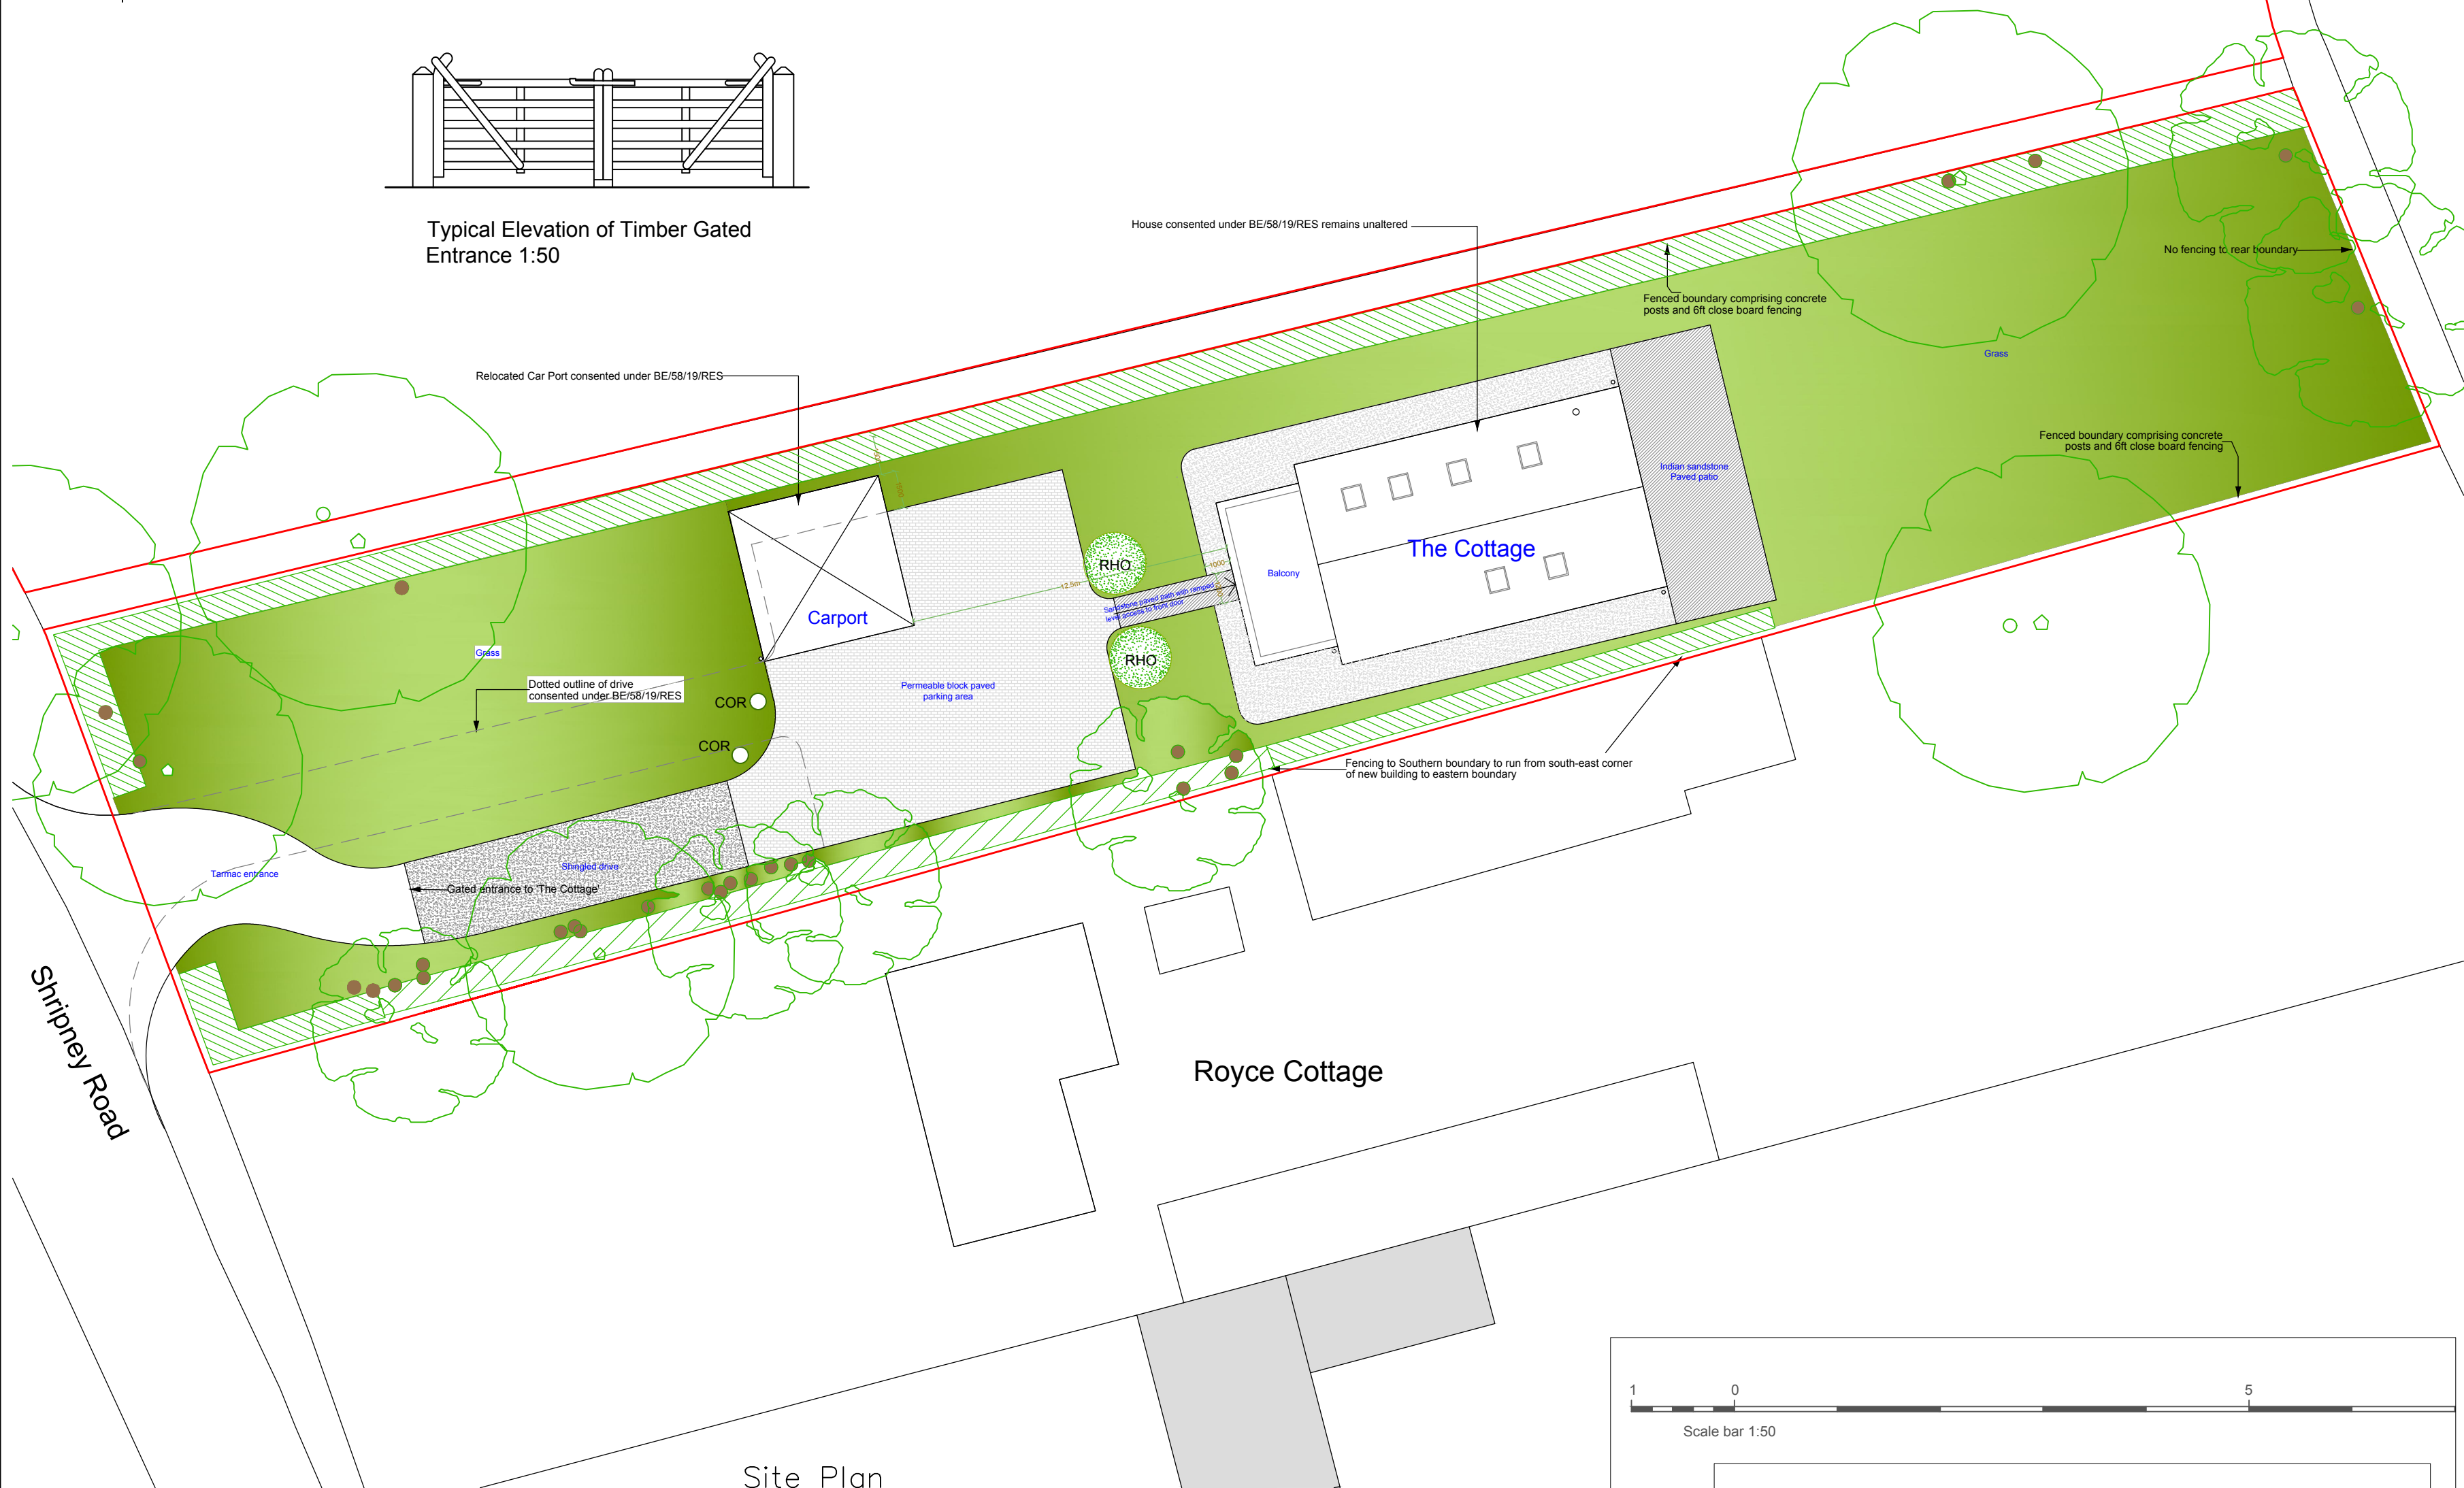


Site Plan
1: 200

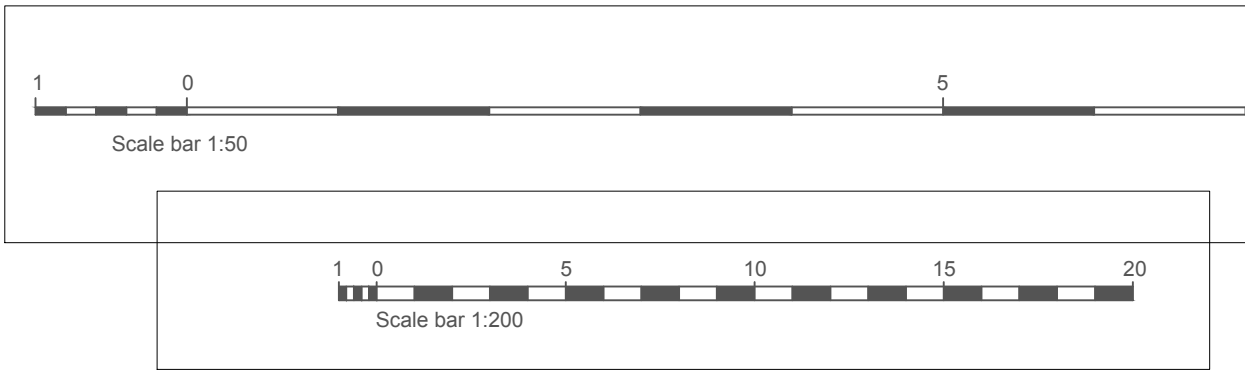

KEY

 

New shrub bedding planting

 

New hedgerow mix

B Planting Schedule added	28/9/20 AP
A Entrance Gate Elevation added	6/8/20 AP

This drawing is the property of Fuller Associates and is not to be copied reproduced, retained or disclosed to any unauthorised person either wholly or in part without prior consent. Do not scale from this drawing except for Planning purposes. Use all figured dimensions only. All figured dimensions to be checked on site prior to construction. All discrepancies, errors and omissions to be reported to Fuller Associates prior to construction. Layout and dimensions existing building to be checked on site.

Chartered Surveyors • Architectural Design

FULLER
ASSOCIATES

10-11 The Parade, Willowhayne Crescent,
East Preston, West Sussex BN16 1NS

tel: 01903 774754

email: architectural@fuller-associates.co.uk
www.fuller-associates.co.uk

Job Title
The Cottage, Shripney Road, Bognor

Client
Castle Property Developments Ltd.

Drawing Name
Site Plan -
Proposed

Drawing Status
Planning

Drawn by	ALP	Date	Jul 20
Checked by	DF	Date	Jul 20

Drawing Scale
1:50, 1:200 at A2

Drawing No	Status	Revision
193044/ 07		B