


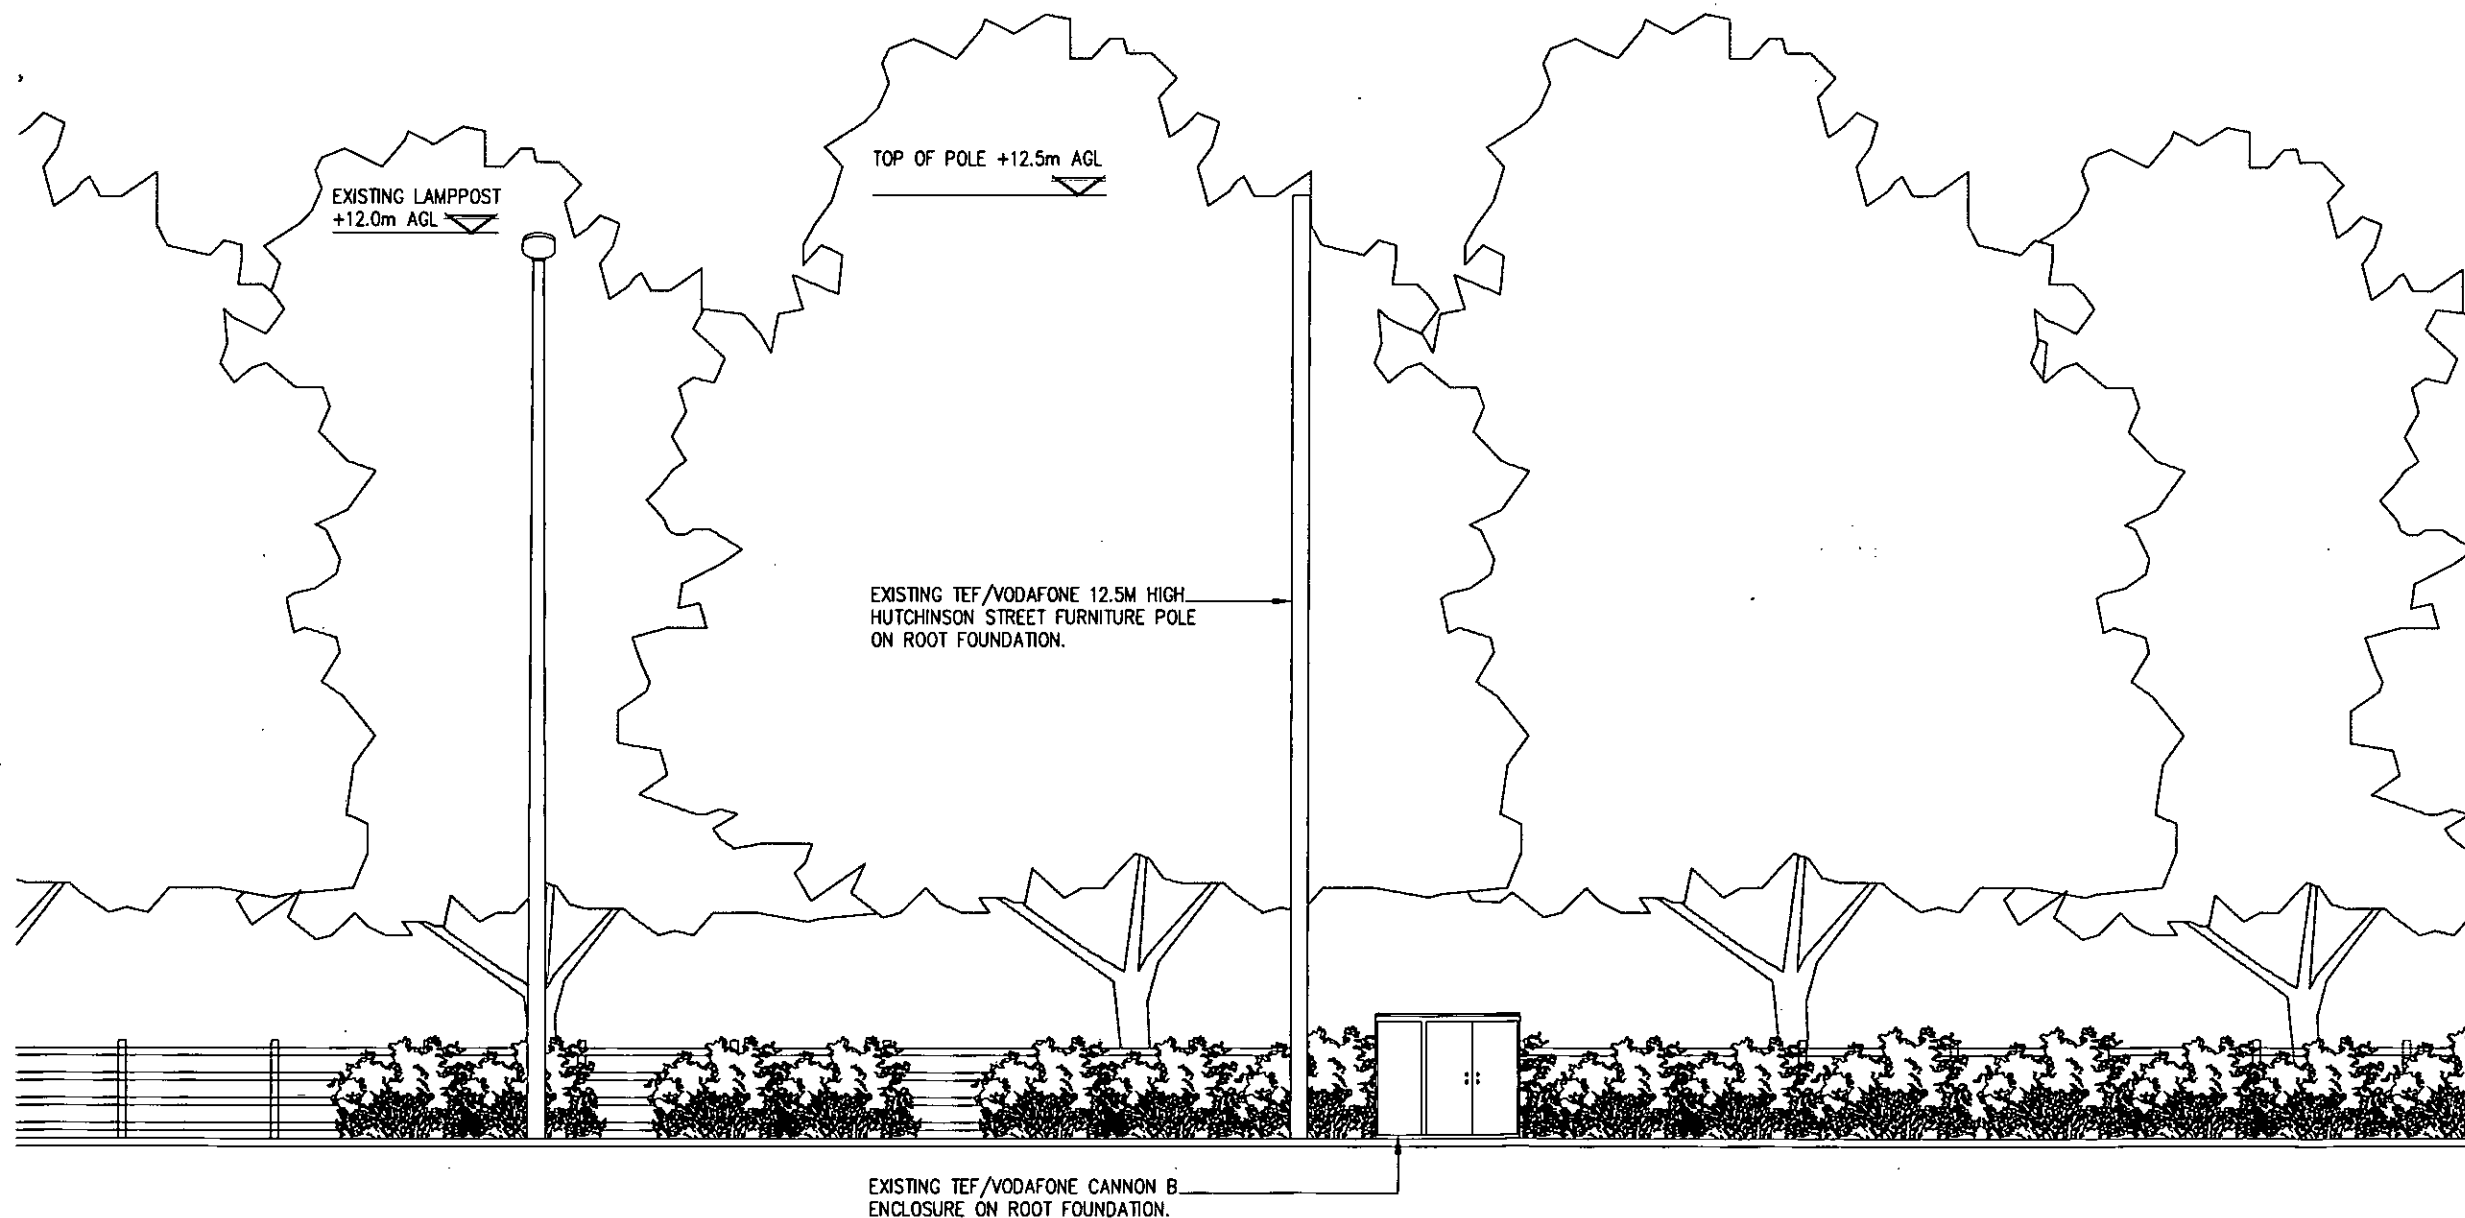

EXISTING NORTH WEST ELEVATION  
(1:100)

The drawings comply with TEF & Vodafone Standard ICNIRP guidelines.  
Designed in accordance with Cornerstone document: CORN/09/006

Notes:  
1 ALL DIMENSIONS ARE IN MM UNLESS NOTED OTHERWISE

N.G.R. E: 491744 N: 100328

| REV | MODIFICATION        | BY | CH | DATE     |
|-----|---------------------|----|----|----------|
| A   | Issued for Approval | PM | BC | 08.11.13 |

**mono** #  
MONO CONSULTANTS LIMITED  
No. 58 Cygnet Court  
Timothy's Bridge Road  
Stratford-upon-Avon  
Warwickshire  
CV37 9NW  
t. 44 (0)1789 206500  
f. 44 (0)1789 206529  
www.monoconsultants.com

**O<sub>2</sub>**  
CTIL

| Cell Name      | Opt |
|----------------|-----|
| NORTH BERSTEAD | A   |

| CTIL          | Host         | Sharer     |
|---------------|--------------|------------|
| (CTIL) 128561 | (TEF) 036935 | (VF) 85896 |

Site Address / Contact Details  
CHALCROFT LANE  
NORTH BERSTEAD  
WEST SUSSEX  
PO21 5SX

Drawing Title: EXISTING SITE ELEVATION

Purpose of issue: PLANNING

Drawing Number: 301

|          |          |           |          |          |        |
|----------|----------|-----------|----------|----------|--------|
| Scale:   |          | Drawn:    |          | Date:    | Issue: |
| As Shown |          | PM        |          | 08.11.13 |        |
| Checked: | Date:    | Approved: | Date:    | A        |        |
| BC       | 08.11.13 | AB        | 08.11.13 |          |        |