


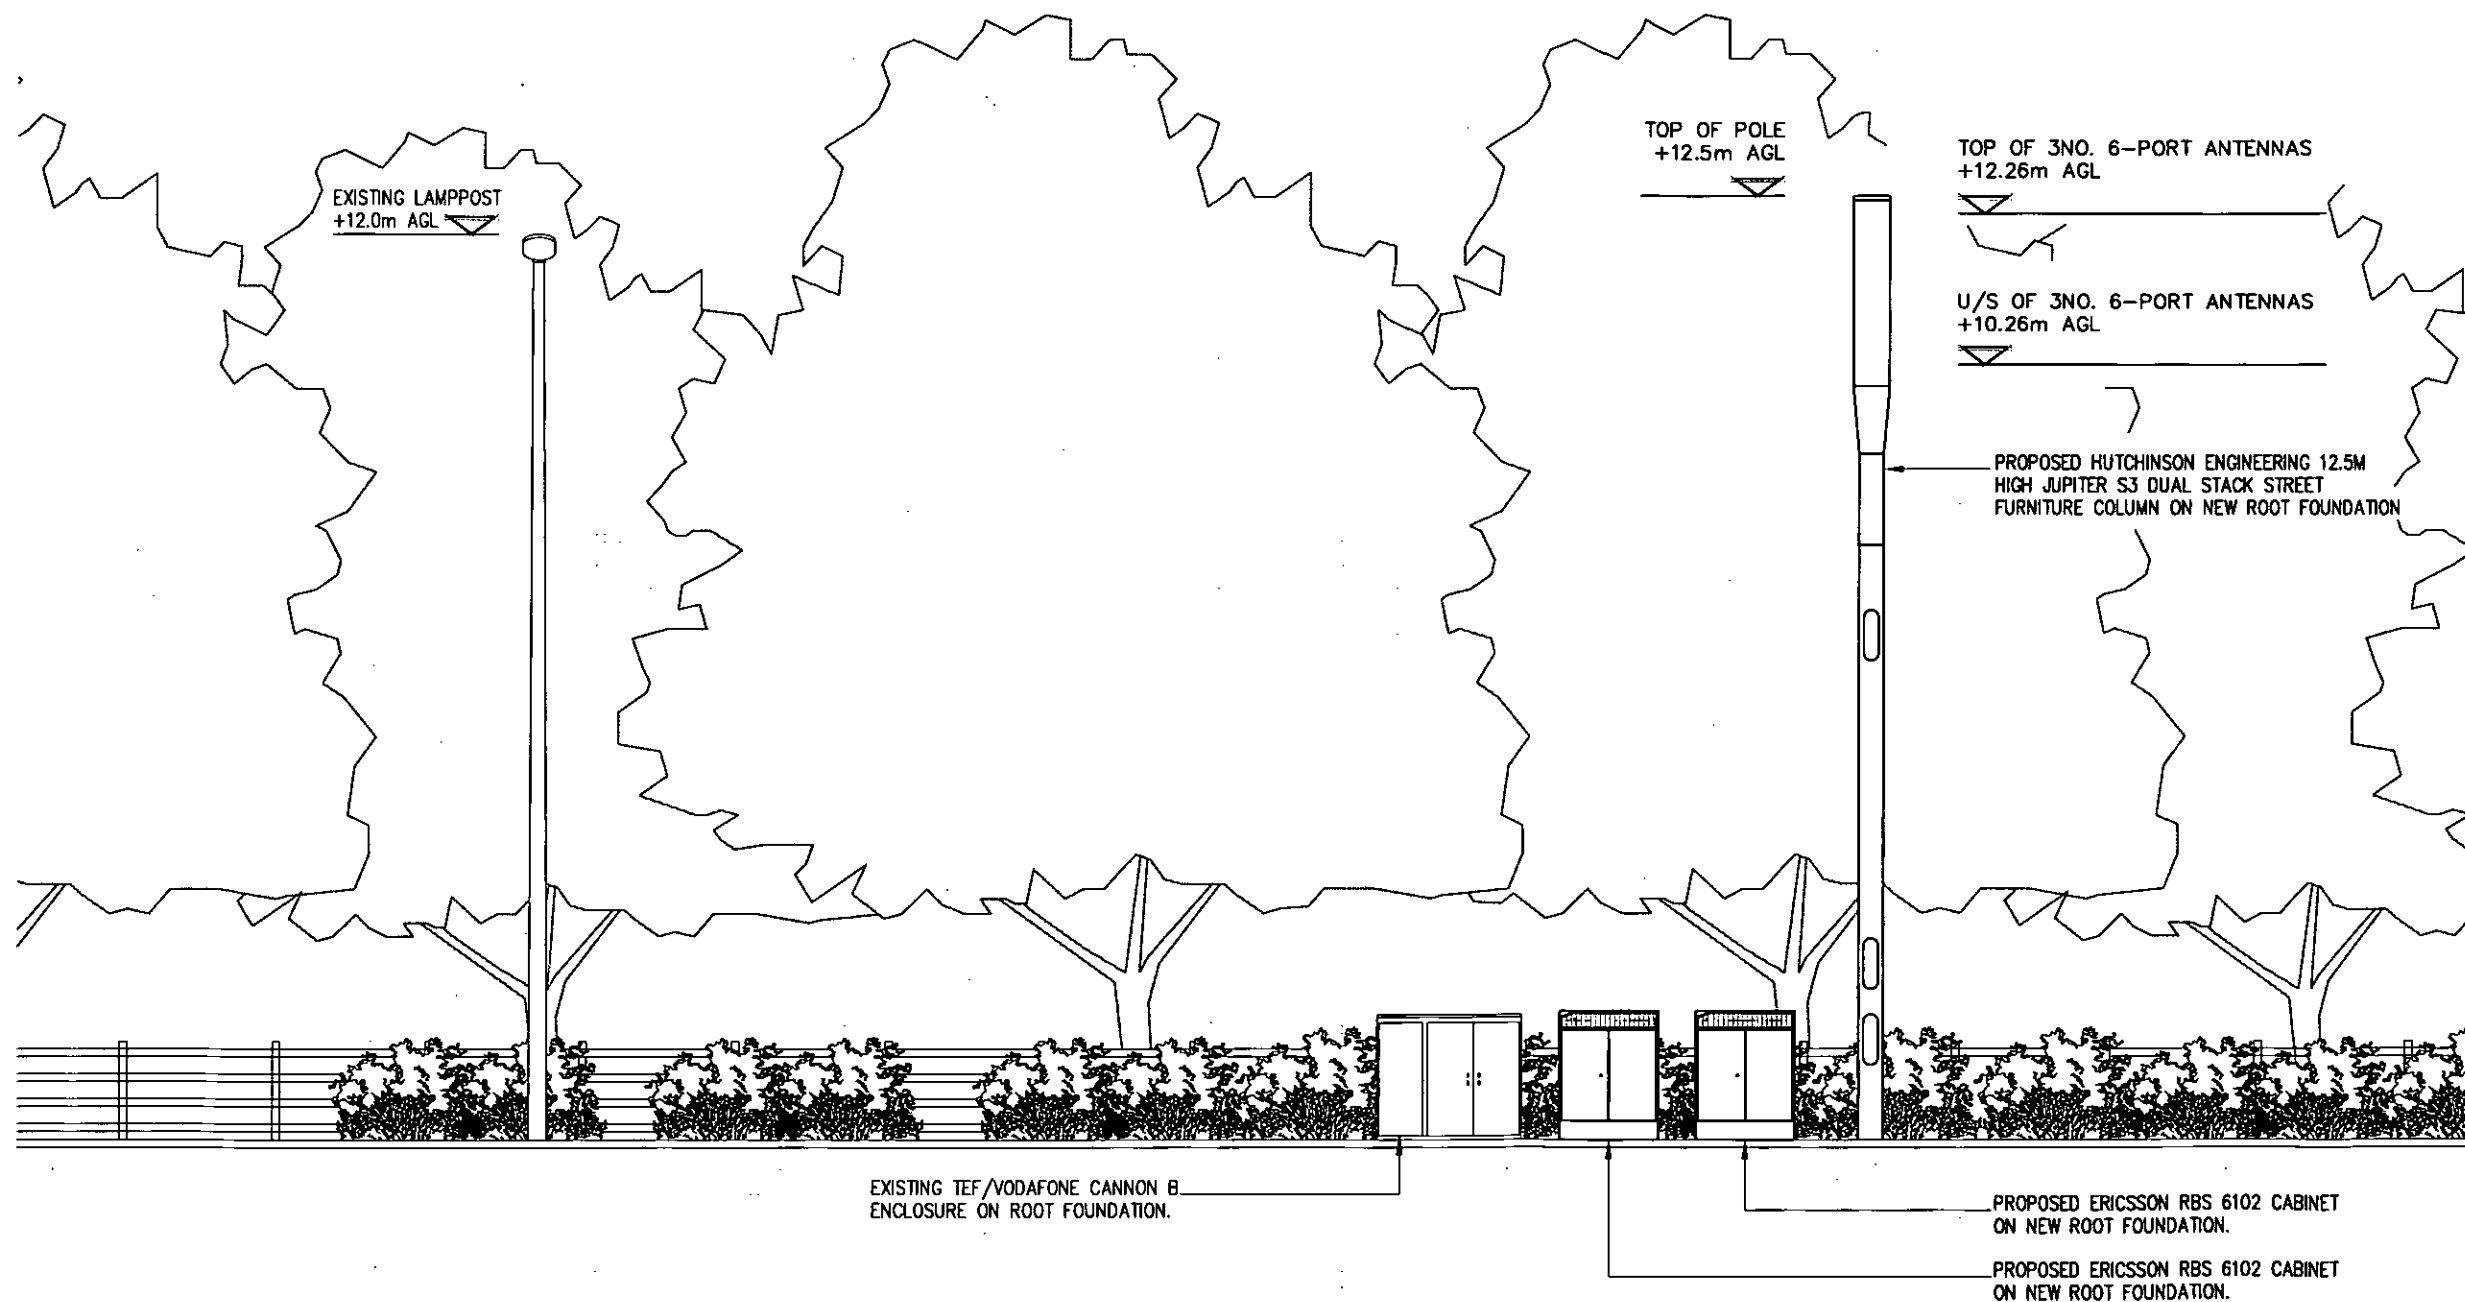

PROPOSED NORTH WEST ELEVATION
(1:100)

The drawings comply with TEF & Vodafone Standard ICNIRP guidelines.
Designed in accordance with Cornerstone document: CORN/09/006

Notes:
1 ALL DIMENSIONS ARE IN MM UNLESS NOTED OTHERWISE

N.G.R. E: 491744 N: 100328

REV	MODIFICATION	BY	CH	DATE
A	Issued for Approval	PM	BG	08.11.13

mono #
MONO CONSULTANTS LIMITED
No. 58 Cygnet Court
Timothy's Bridge Road
Stratford-upon-Avon
Warwickshire
CV37 9NW
t. 44 (0)1789 206500
f. 44 (0)1789 206529
www.monoconsultants.com

O₂
CTIL

Cell Name	Opt
NORTH BERSTEAD	A

Cell ID No		
CTIL	Host	Sharer
(CTIL) 128561	(TEF) 036935	(VF) 85896

Site Address / Contact Details

CHALCROFT LANE
NORTH BERSTEAD
WEST SUSSEX
PO21 5SX

Drawing Title: PROPOSED SITE ELEVATION

Purpose of issue: PLANNING

Drawing Number: 302

Scale: As Shown	Drawn: PM	Date: 08.11.13	Issue:
Checked: BG	Date: 08.11.13	Approved: AB	Date: 08.11.13
			A