



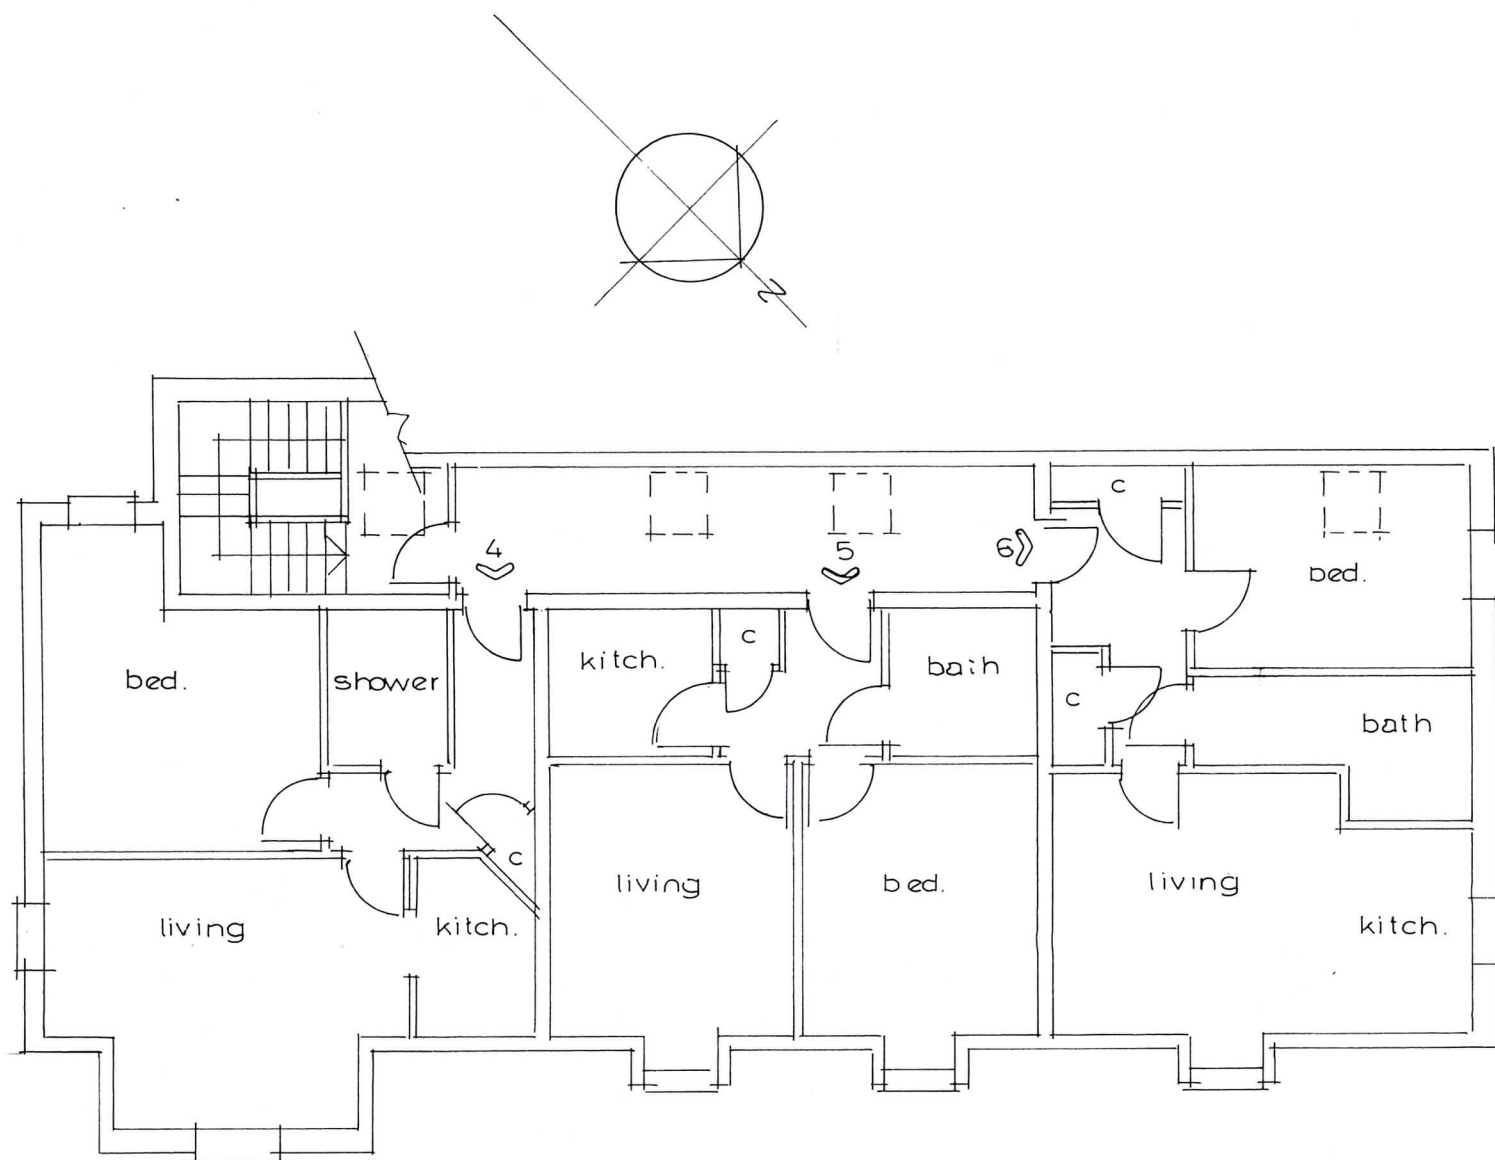

Second floor

scale 1:100 at A3

0 5 10m

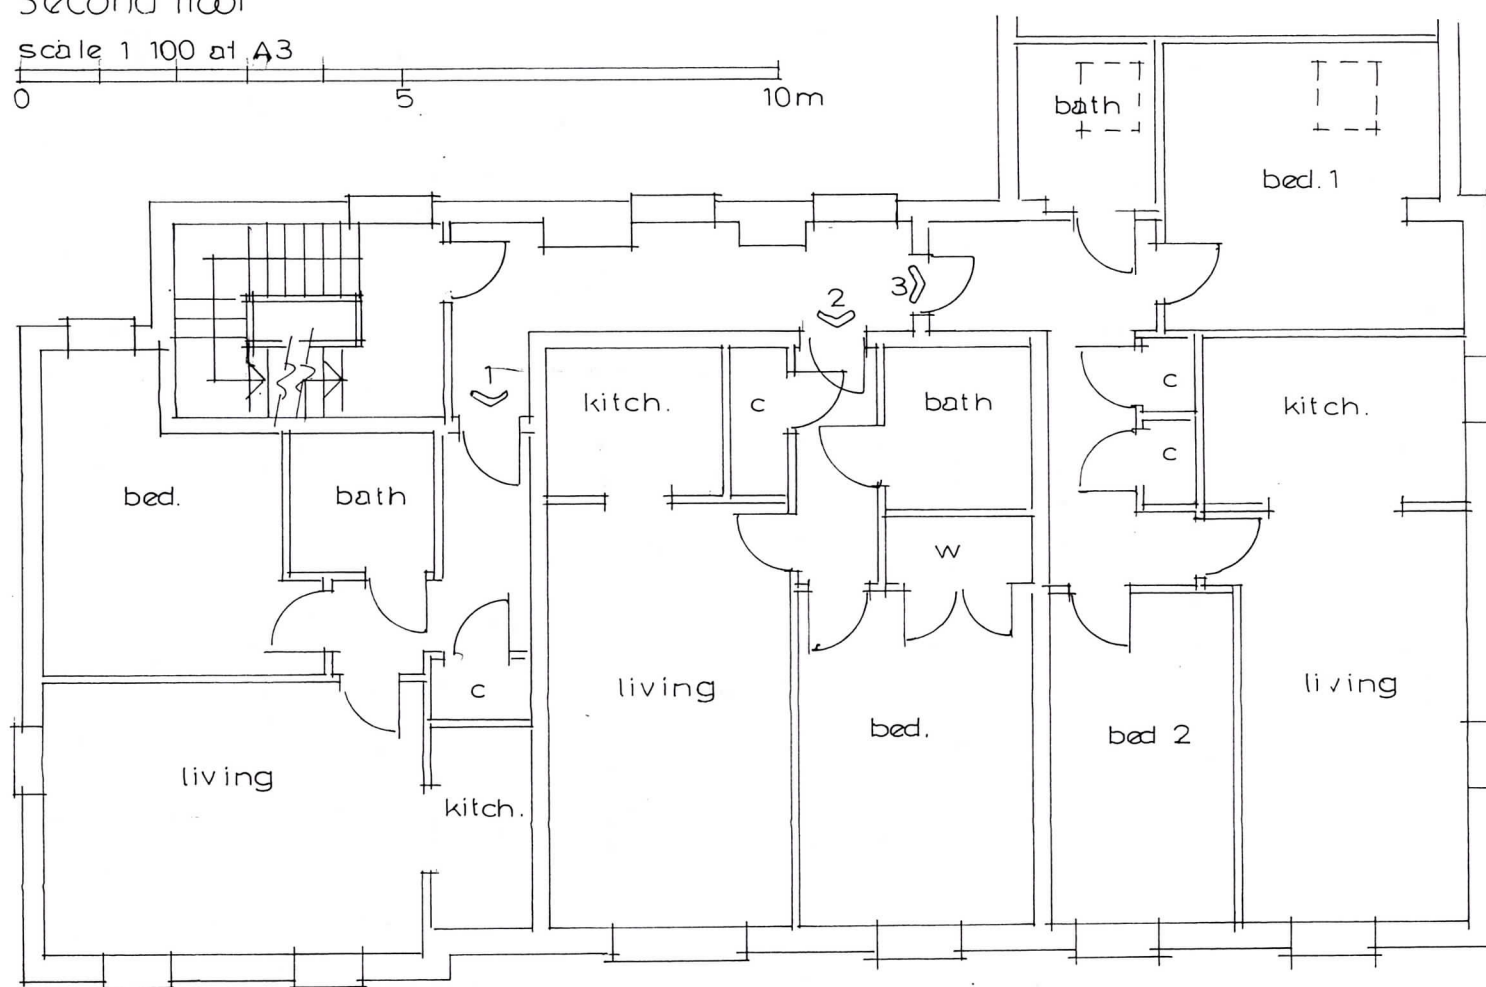

First floor

RJCA Chartered Architects
 The White House, 2 Lavant Road
 Chichester, West Sussex PO19 5RQ
 Tel: 01243 779600
 Mobile: 07973435493
 Email: rjcatkinson@btinternet.com

Project Name: 377-379 Chichester Road, Bognor Regis

Drawing: 1st & 2nd floor plans as existing - (1:100@A3)

Drawing Number: 2020/29/02 Rev.