


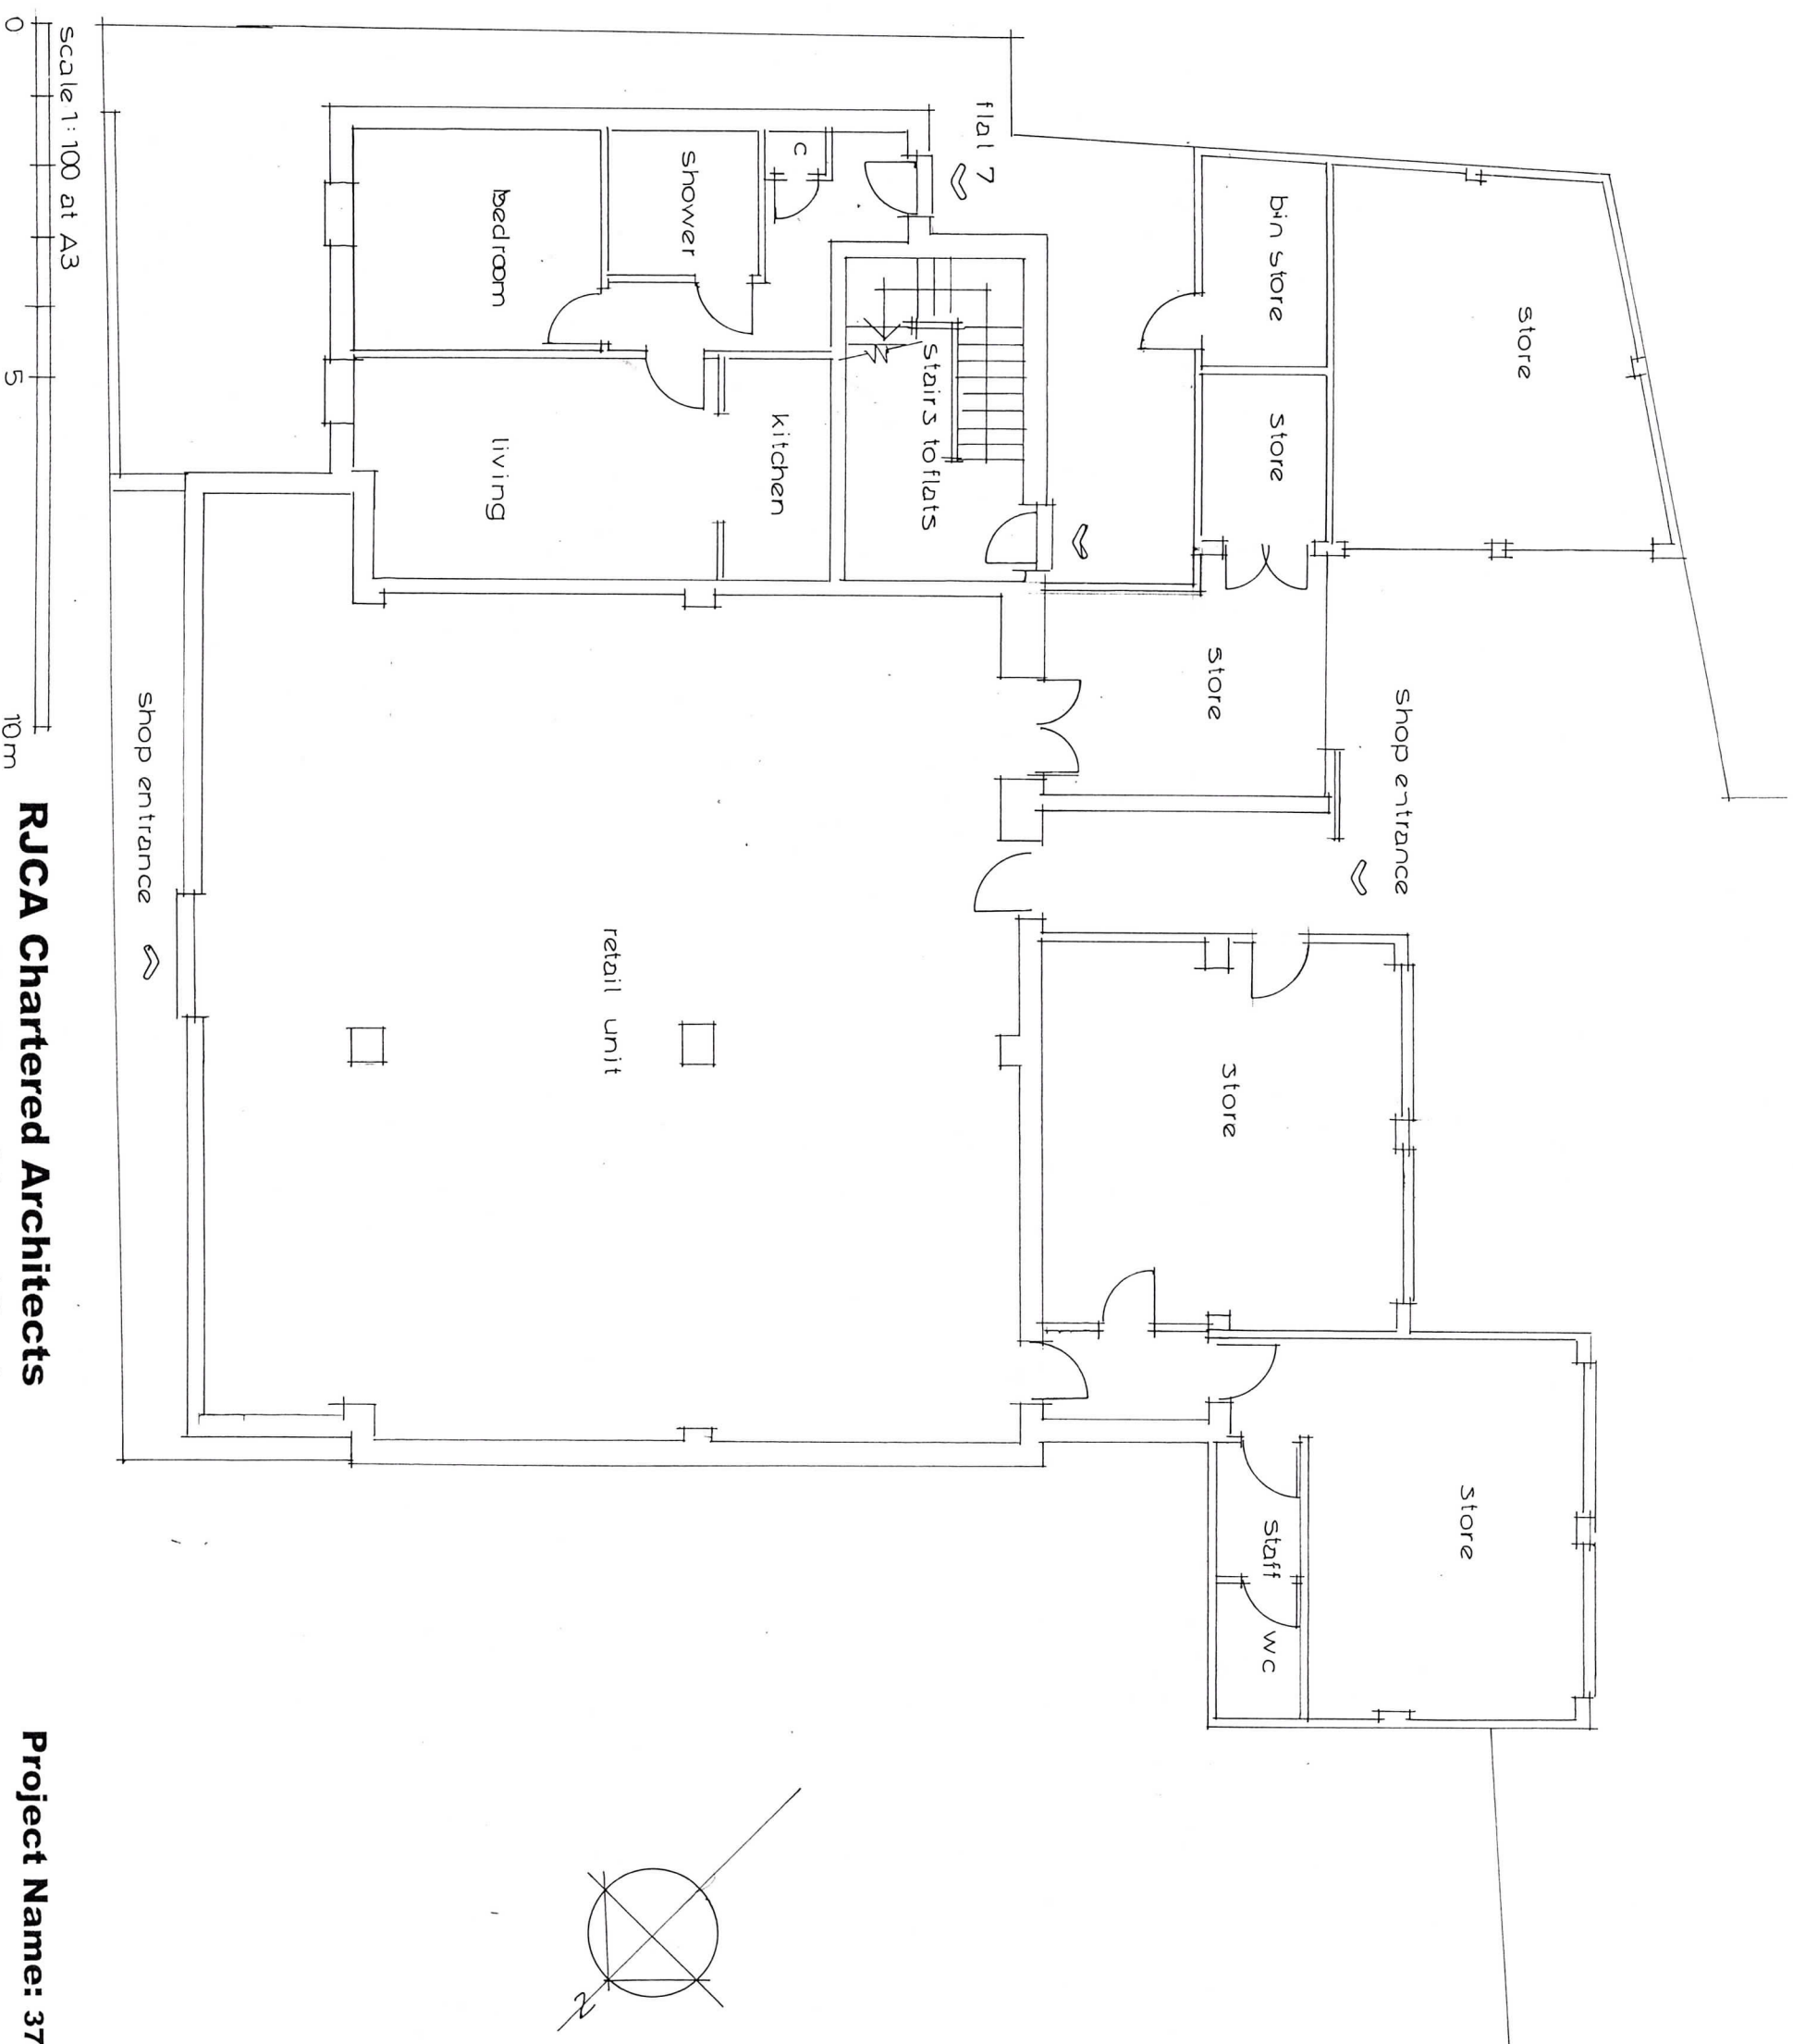

RJCA Chartered Architects
The White House, 2 Lavant Road
Chichester, West Sussex PO19 5RQ
Tel: 01243 779600
Mobile: 07973435493
Email: rjcatkinson@btinternet.com

Project Name: 377-379 Chichester Road, Bognor Regis
Drawing: Ground floor plan as existing – (1:100@A3)
Drawing Number: 2020/29/01 Rev.