


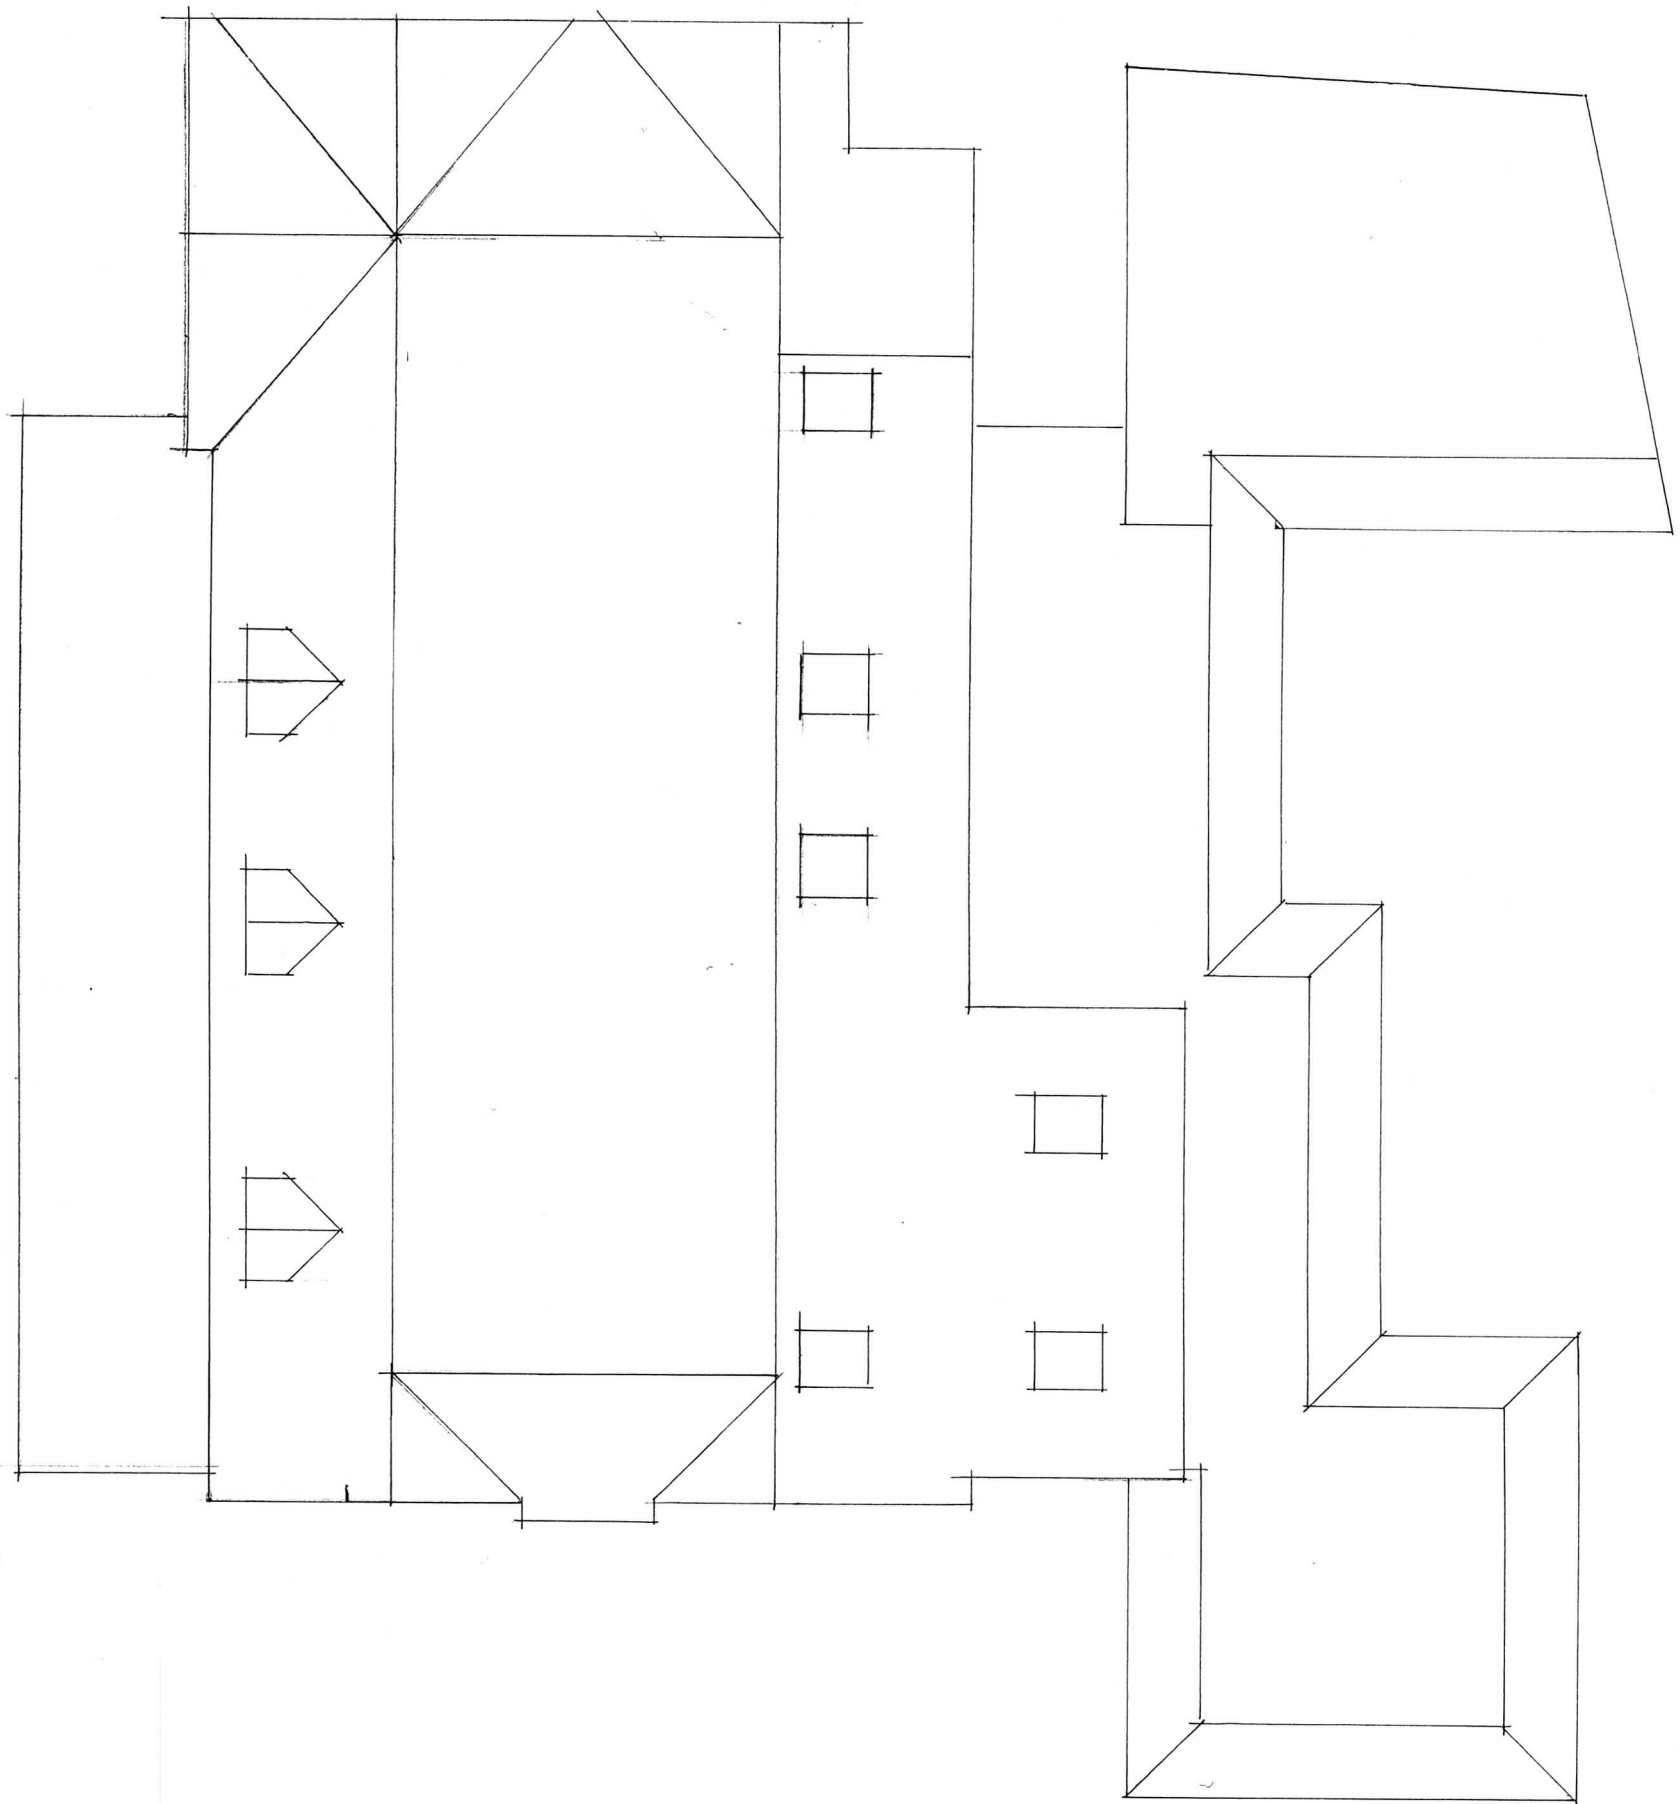

scale 1:100 at A3
0 5 10m

RJCA Chartered Architects

The White House, 2 Lavant Road
Chichester, West Sussex PO19 5RQ

Tel: 01243 779600

Mobile: 07973435493

Email: rjcatkinson@btinternet.com

Project Name: 377-379 Chichester Road, Bognor Regis

Drawing: Roof plan as existing – (1:100@A3)

Drawing Number: 2020/29/03 Rev.