




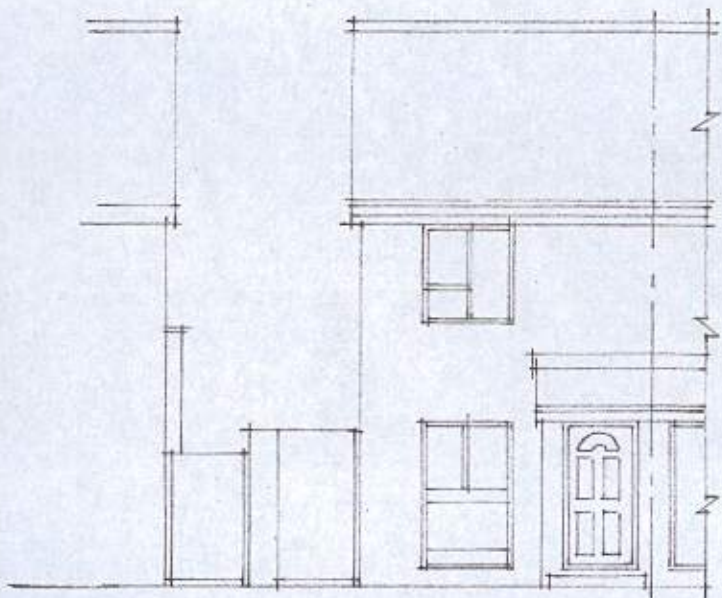

FRONT (SOUTH) ELE

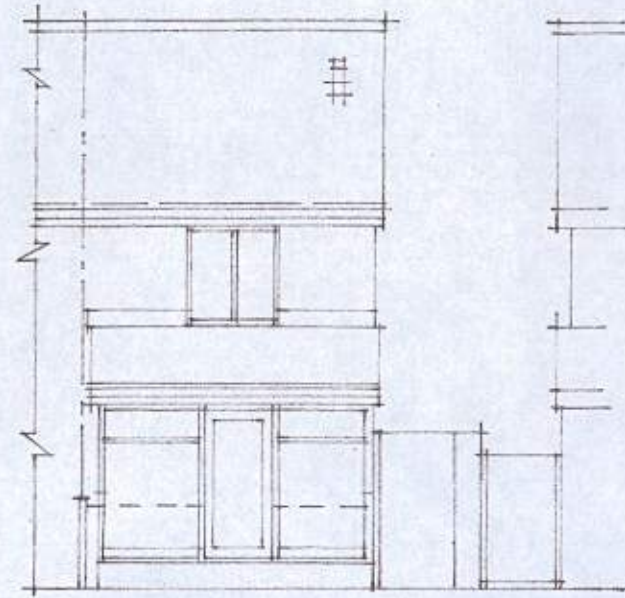


REAR (NORTH) ELE

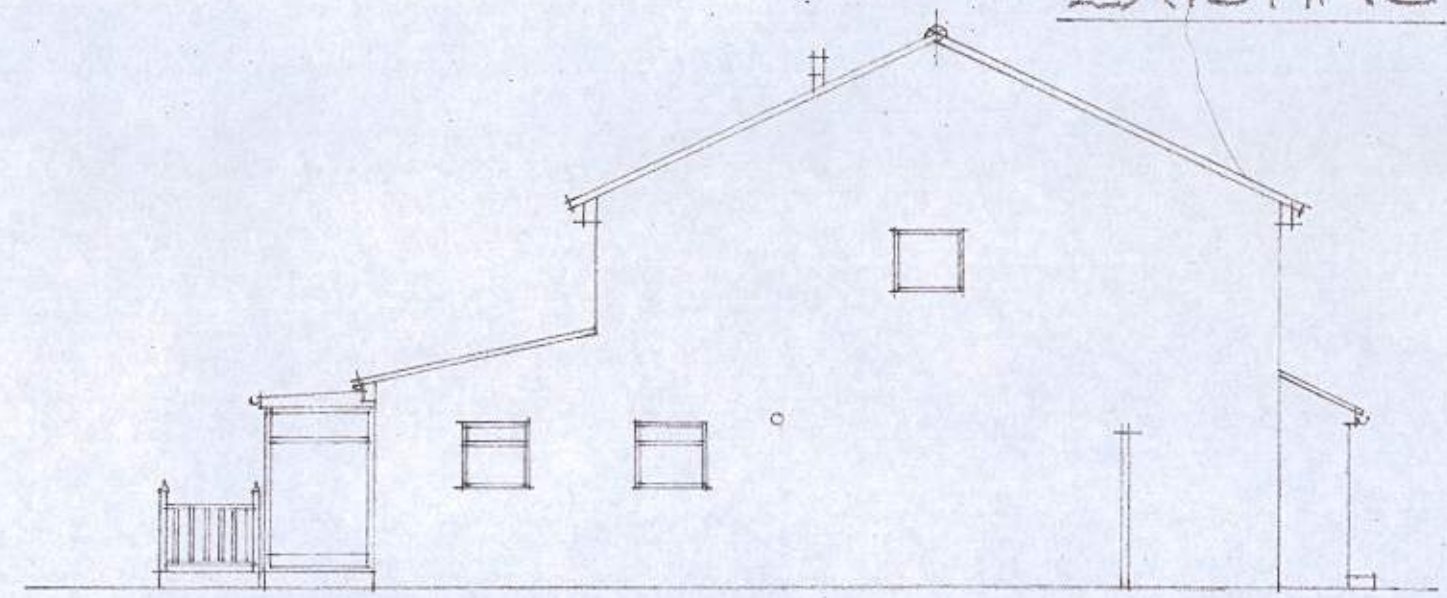


SIDE (WEST) ELE.

EXISTING DWELLING AT 14, STONEAGE CLOSE,
NORTH BERSTED, BOGNOR. PO 22 9QN. SCALE 1:100/1250

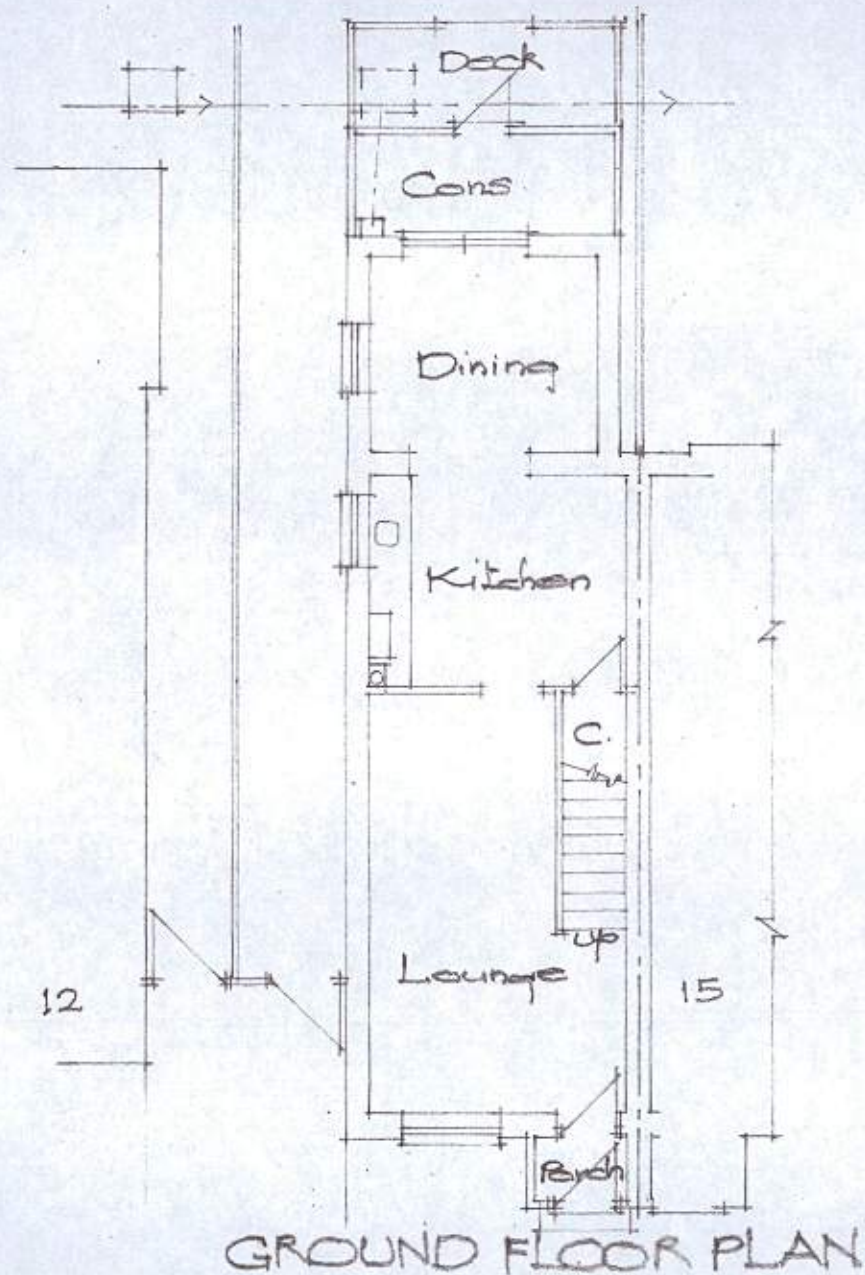

GROUND FLOOR PLAN

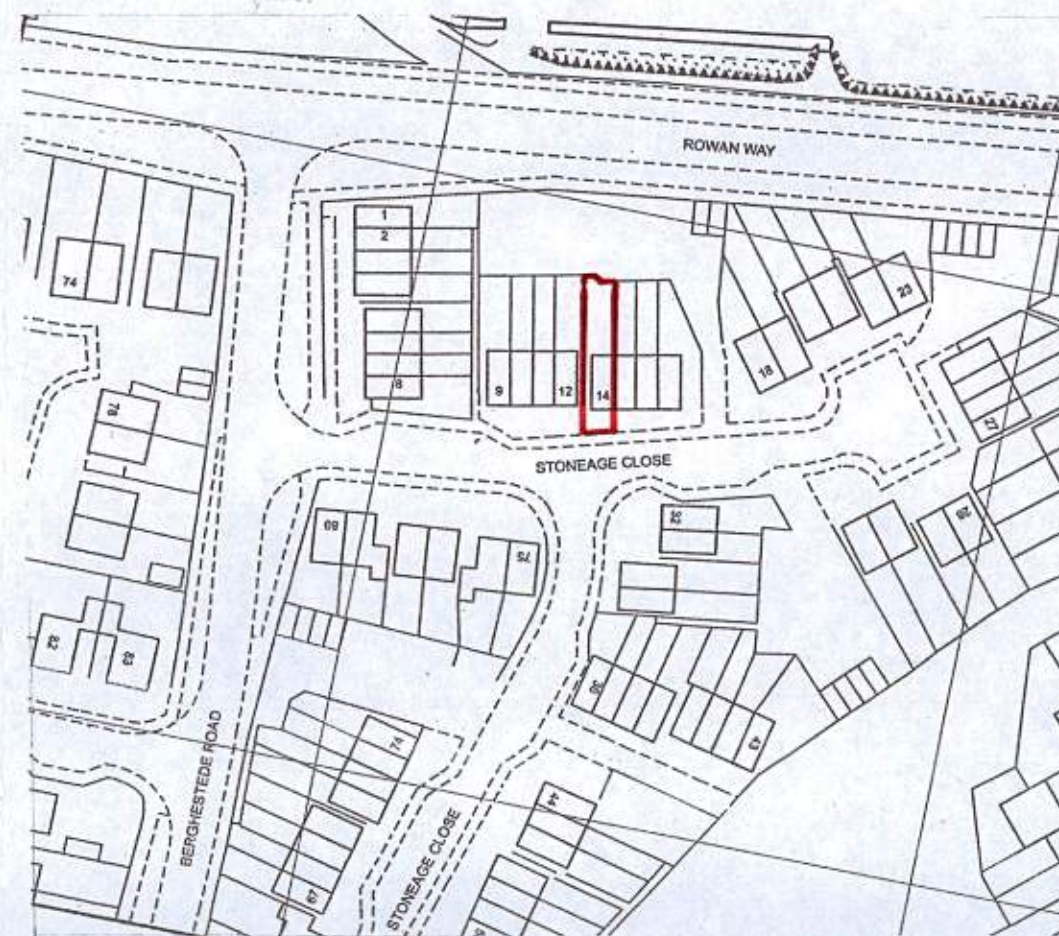

LOCATION PLAN 1:1250