




This drawing and its contents are the strict copyright of Architectura Design. No reproduction without permission. Do not scale. Written dimensions to be used where given. All dimensions and details to be checked on site. FOR PLANNING PURPOSES ONLY

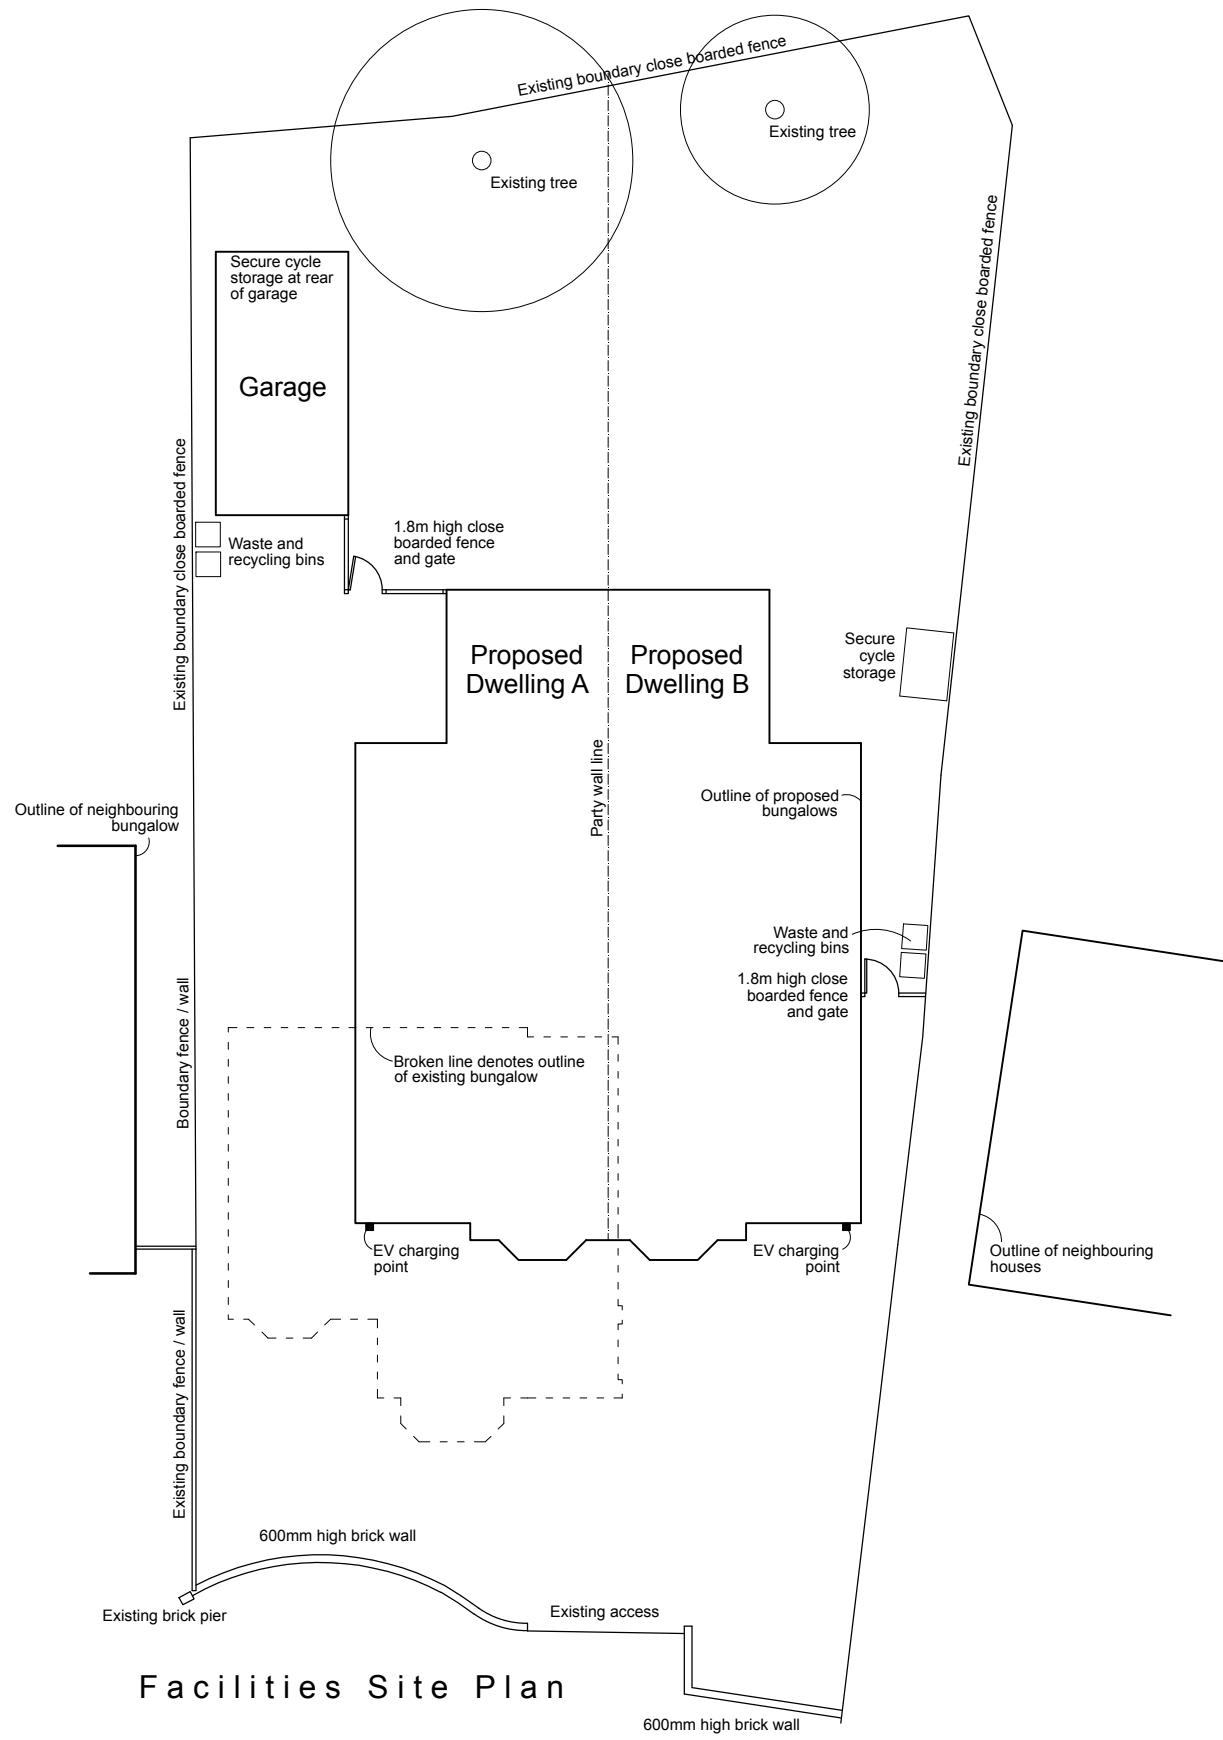

Facilities Site Plan

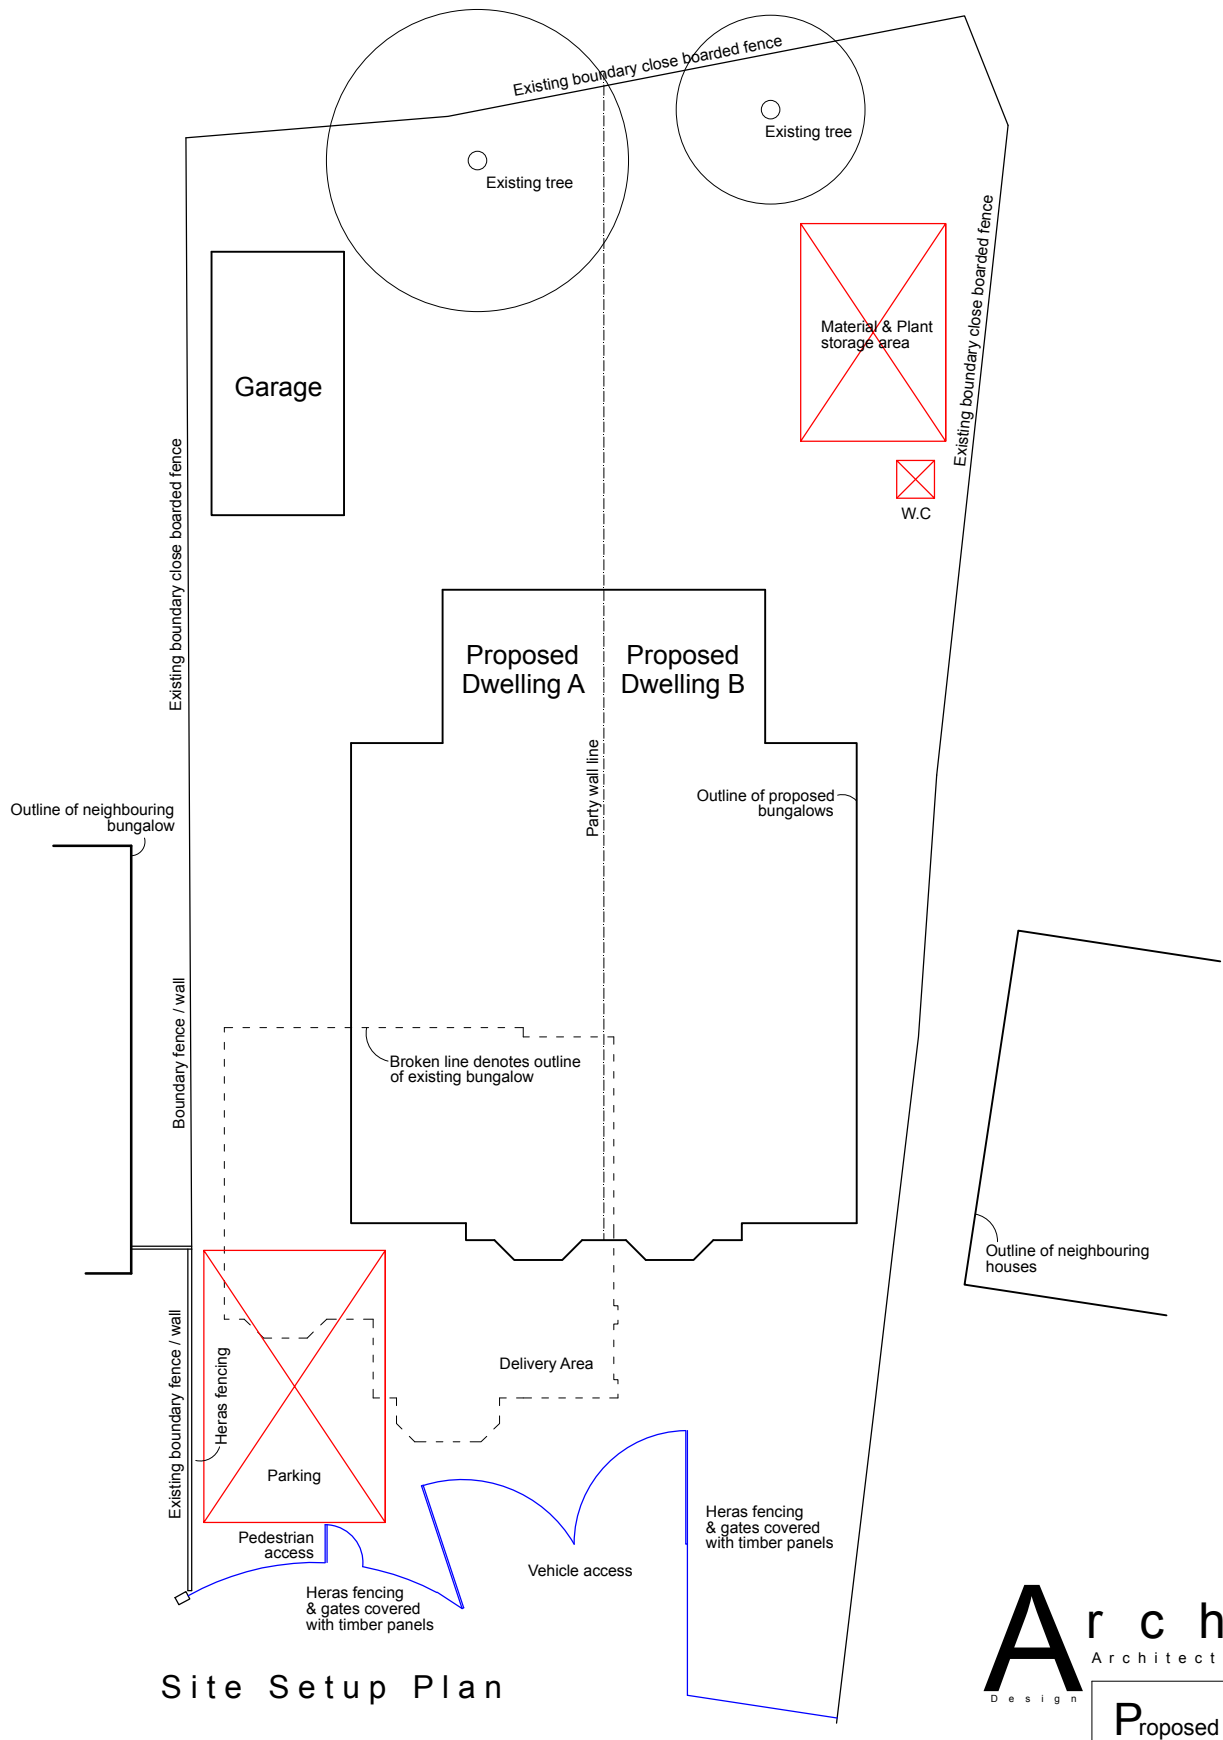

Site Setup Plan

 

Architectura
Architectural Design & Drawing Service
Design

Proposed Replacement Dwellings
at 47 South Way, Bognor Regis
for Mr P Nicol
Drawing P05 May 2021 Scale 1:200 @ A3
Proposed Drawing - Site Plans