



RevNo	Revision note	Date	Signature	Checked
A	Revised to ADC comments.	22/05/12		
B	Minor updates.	23/05/12		

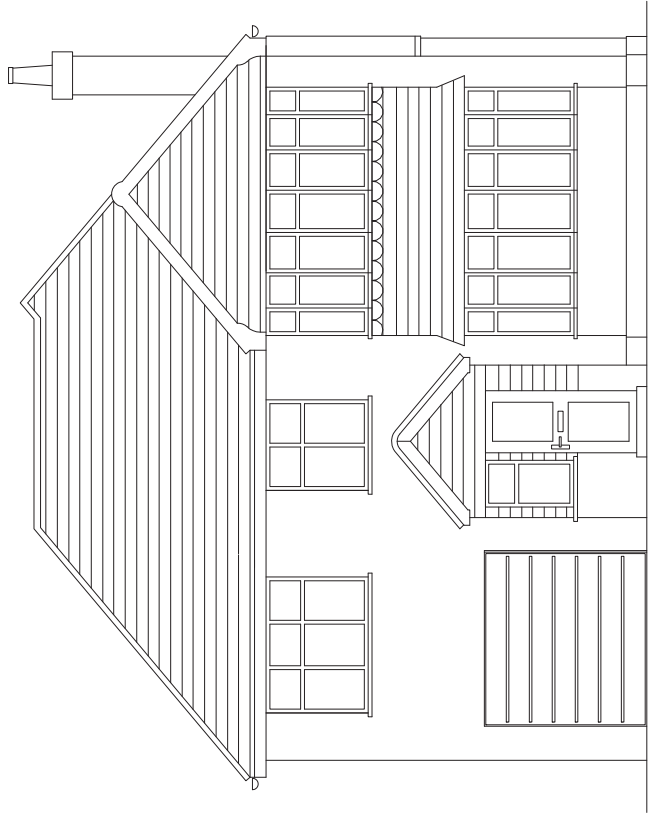


NEW FRONT ELEVATION

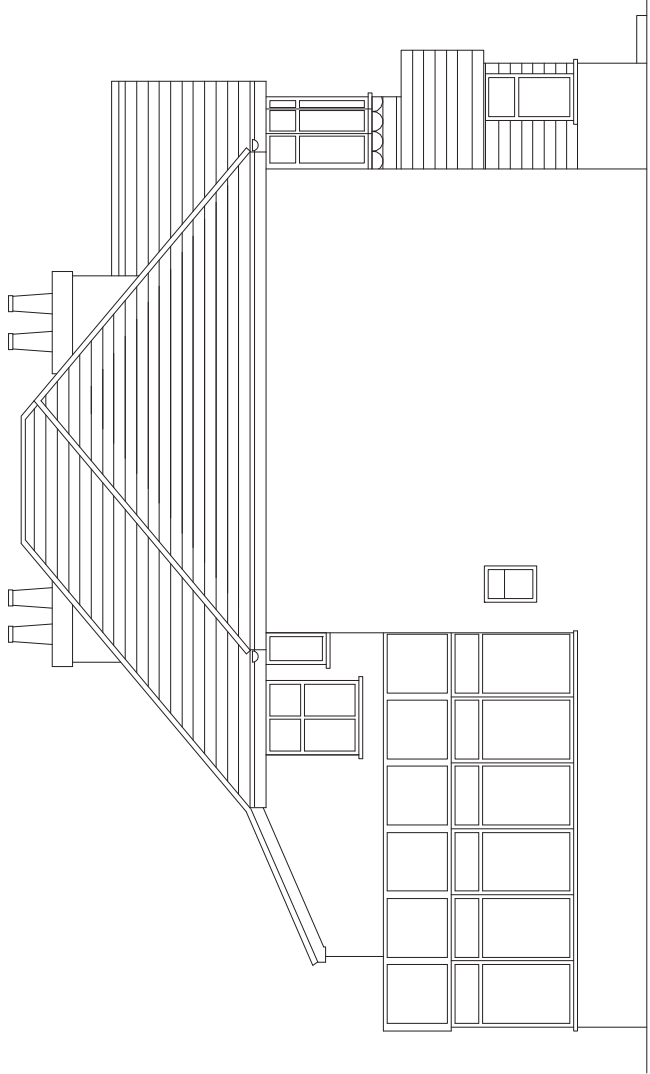


NEW SIDE ELEVATION (S)

ALL NEW BRICKWORK, TILES,
UPVC WINDOWS ETC. TO
MATCH EXISTING

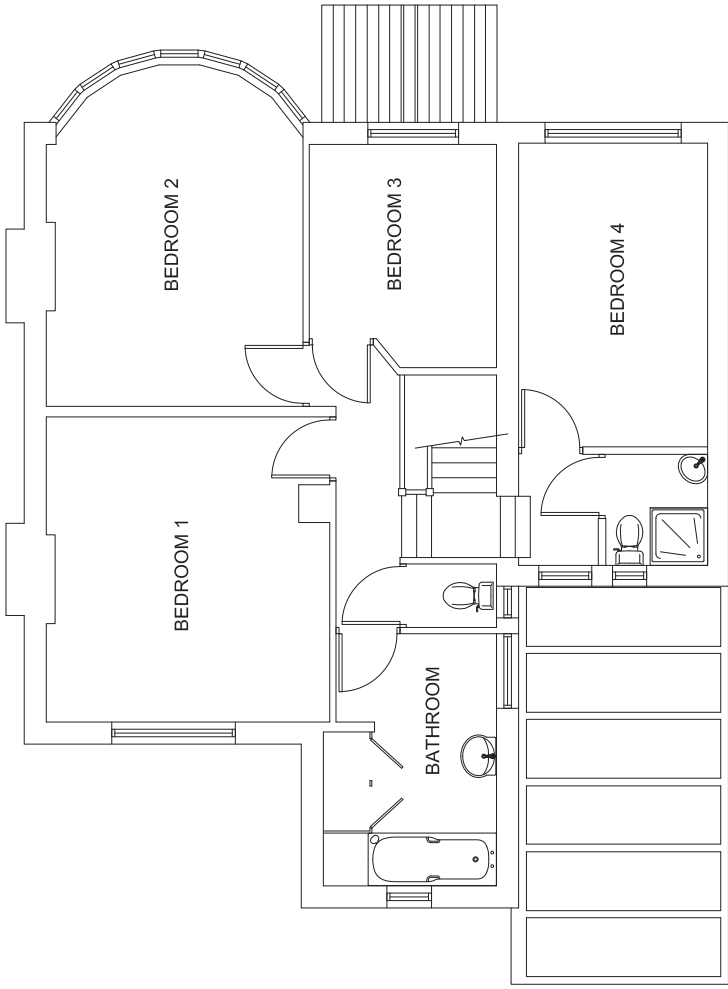

NEW FIRST FLOOR PLAN

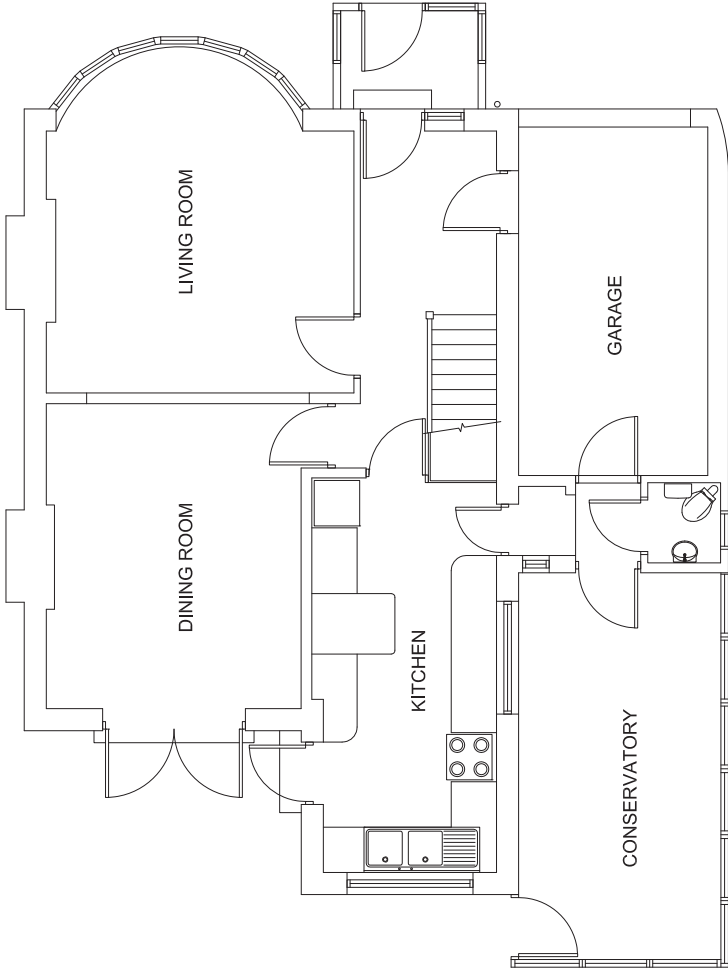

NEW GROUND FLOOR PLAN

Drawn by PJK	Checked by	Approved by - date	Filename	Date May 2012	Scale 1:100 (A3)
46 GREENCOURT DRIVE Ms D. SMITH		1st FLOOR EXTENSION & CONSERVATORY NEW PLANS & ELEVATIONS			Revision B
		1201-05	Edition	Revision	B

