


Front Elevation



Front Elevation


Front Elevation

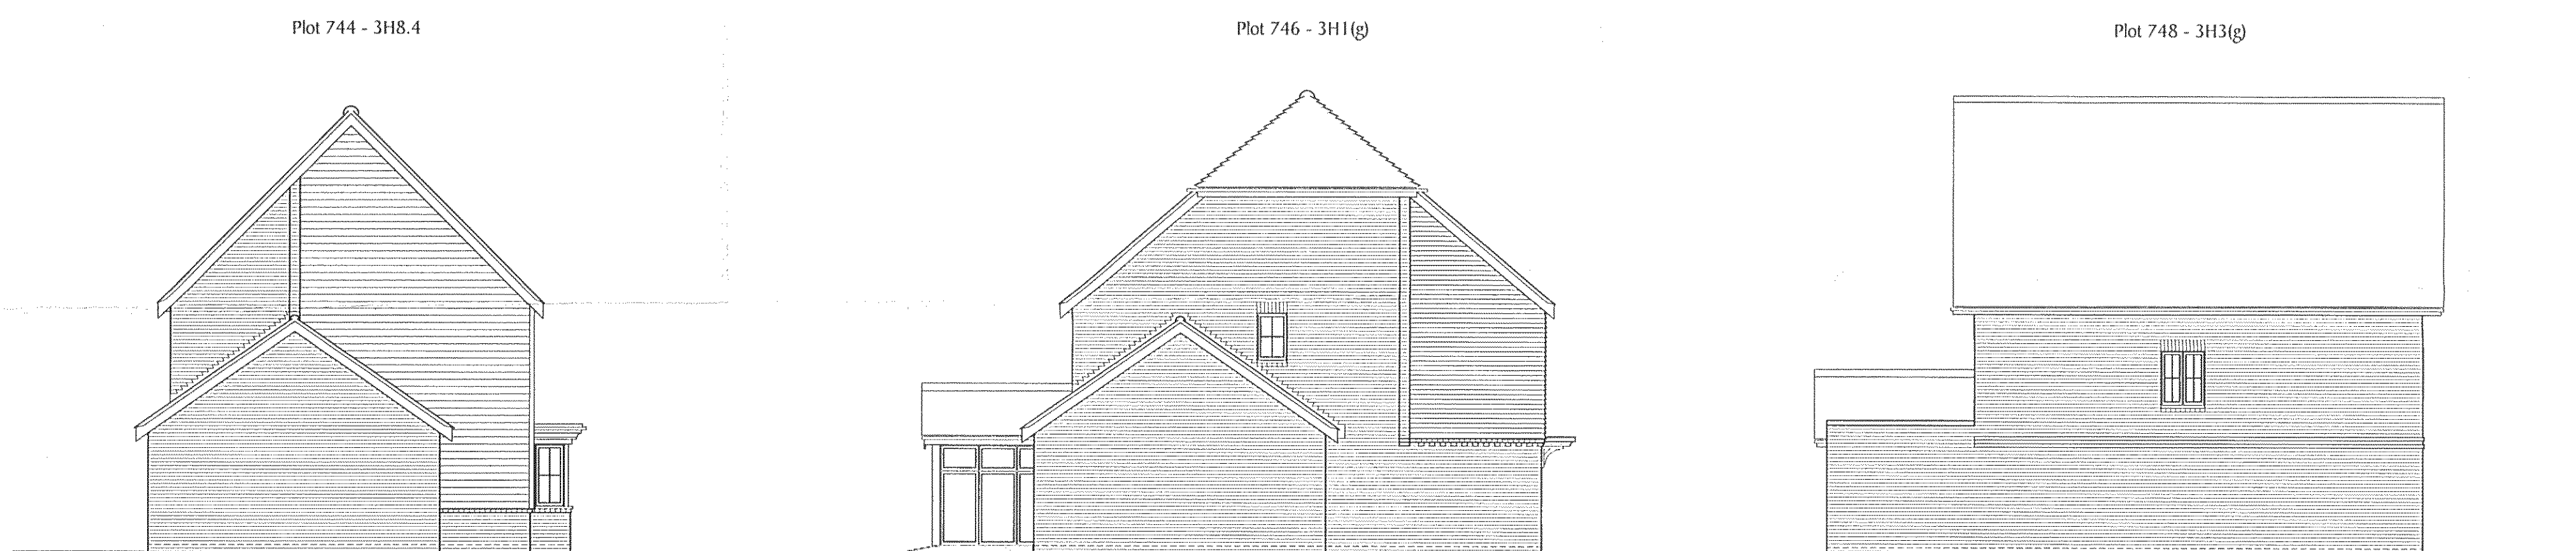

Side Elevation (Plot 745 handed)

Side Elevation (Plot 747 handed)

Side Elevation

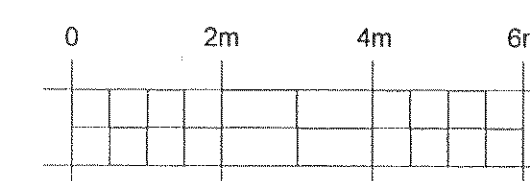

REF	DATE	REVISION
-----	------	----------

DEVELOPMENT
PHASE 2d
CHICHESTER ROAD
NORTH BERTSD

DRAWING TITLE
Plots 744 - 748
Elevations
House Types - 3H1(g), 3H8.1/4 & 3H3(g)

Berkeley
HOMES

Berkeley Homes (Southern) Limited
Berkeley House, Summers Place
Stane Street, Billingshurst
West Sussex RH14 9GN
Tel: (01403) 279000

DRAWN NAM	CHECKED
DATE SEPTEMBER 2013	SCALE 1:100 @ A1

DRG No. S812/Ph2d/P744-748/02	REV.
----------------------------------	------