




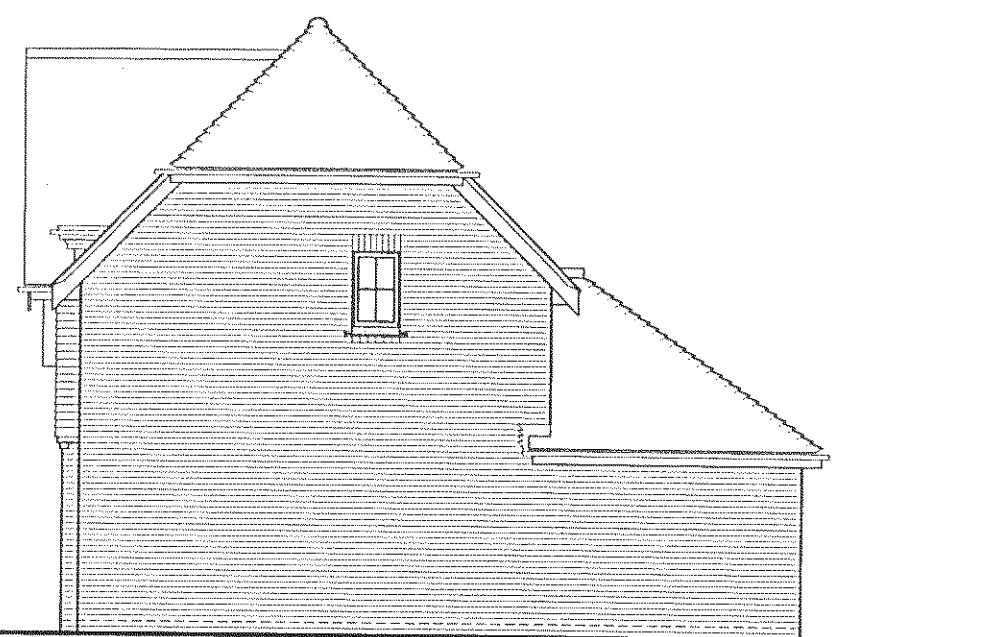


Front Elevation

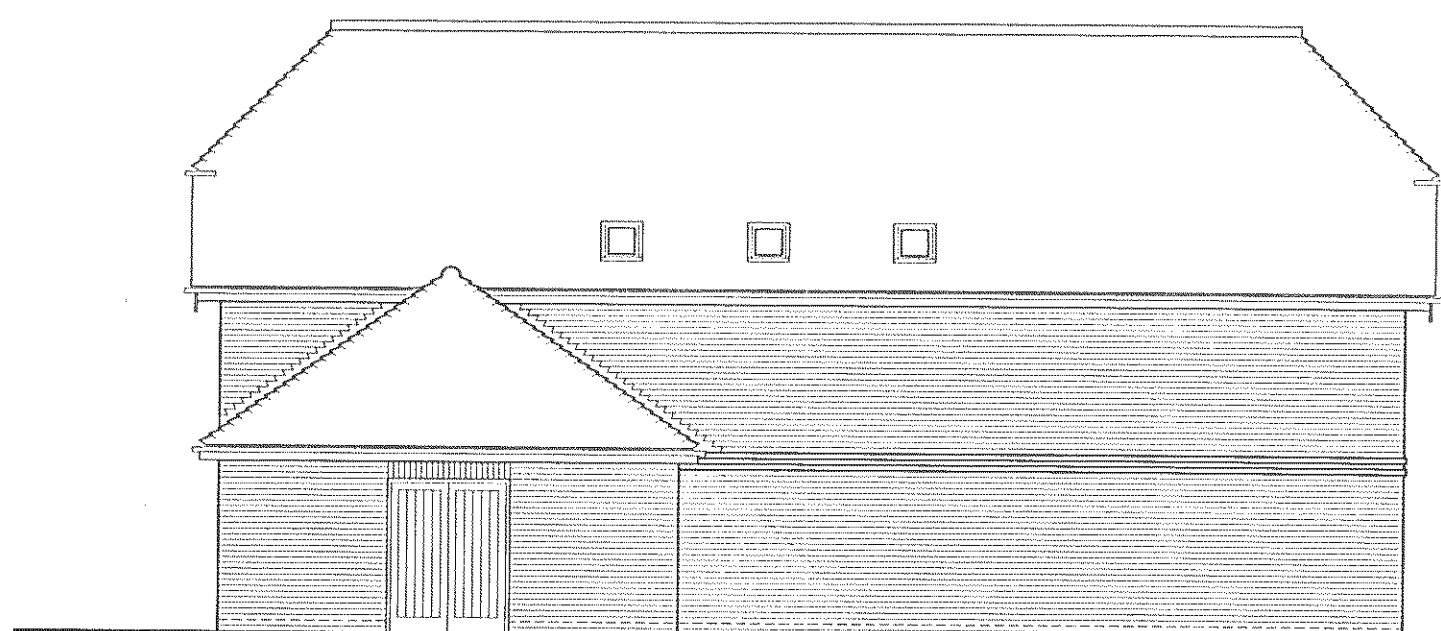


Side Elevation

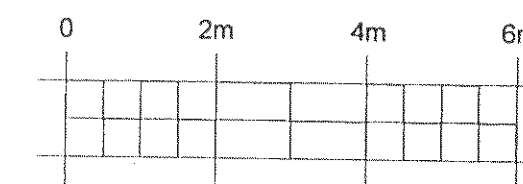


Rear Elevation

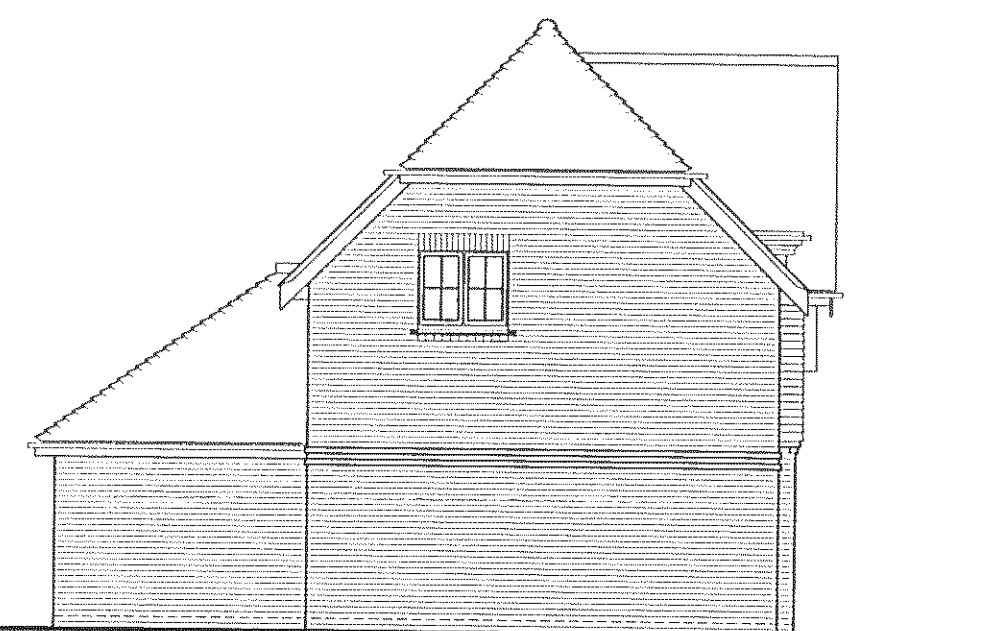

Side Elevation

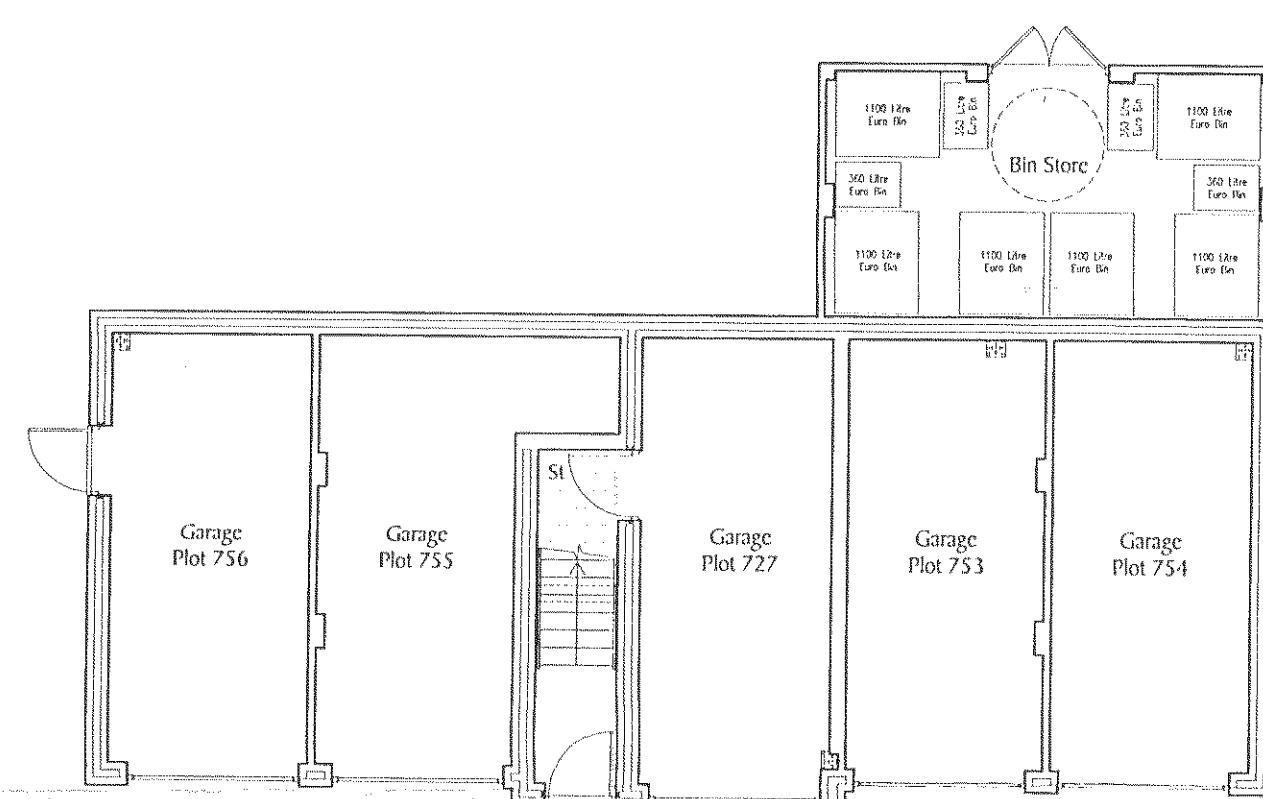

Ground Floor
Plot 727

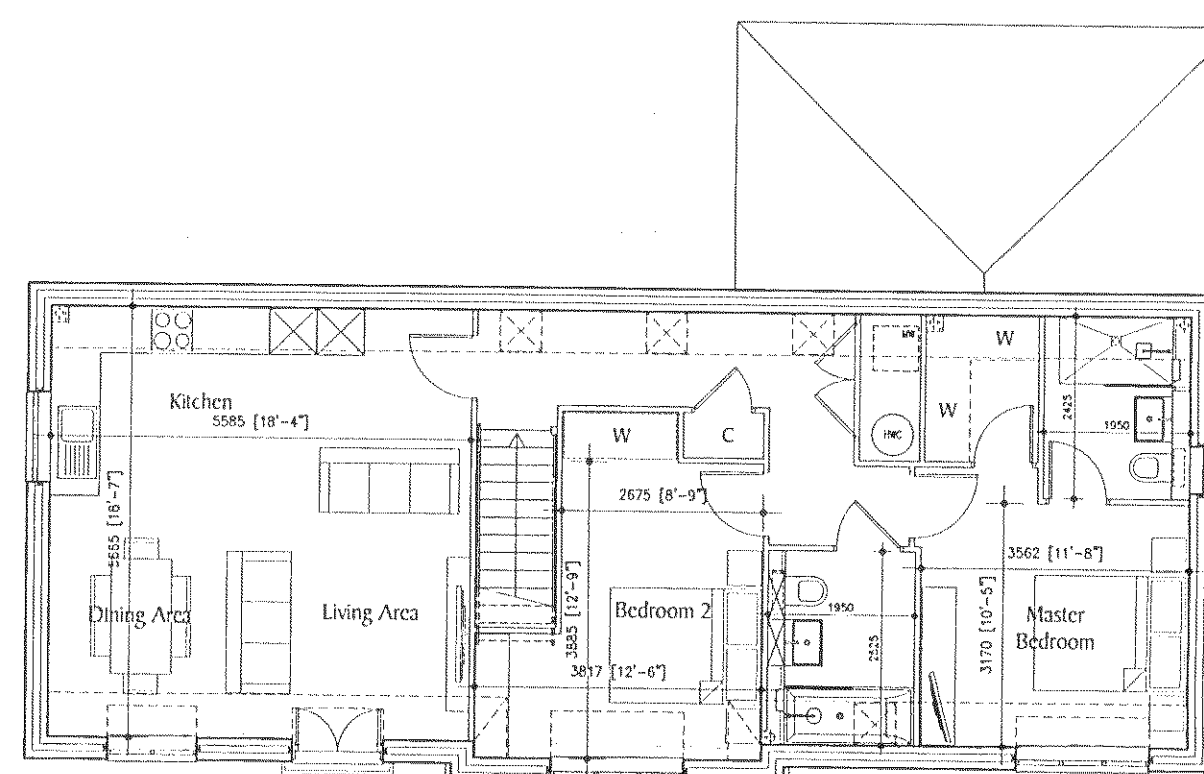

First Floor
Plot 727

REF.	DATE	REVISION
DEVELOPMENT Phase 2d Chichester Road North Bersted		
DRAWING TITLE Plot 727 Floor Plans & Elevations House Type : 2 Bed FOG		
Berkeley Homes (Southern) Limited Berkeley House, Summers Place Stone Street, Billingshurst West Sussex RH11 4 9GN Tel: (01403) 279000		
DRAWN NAM		CHECKED _____
DATE SEPTEMBER 2013		SCALE 1:100@A2
DRG NO. S812/Ph2d/P727		REV. _____