




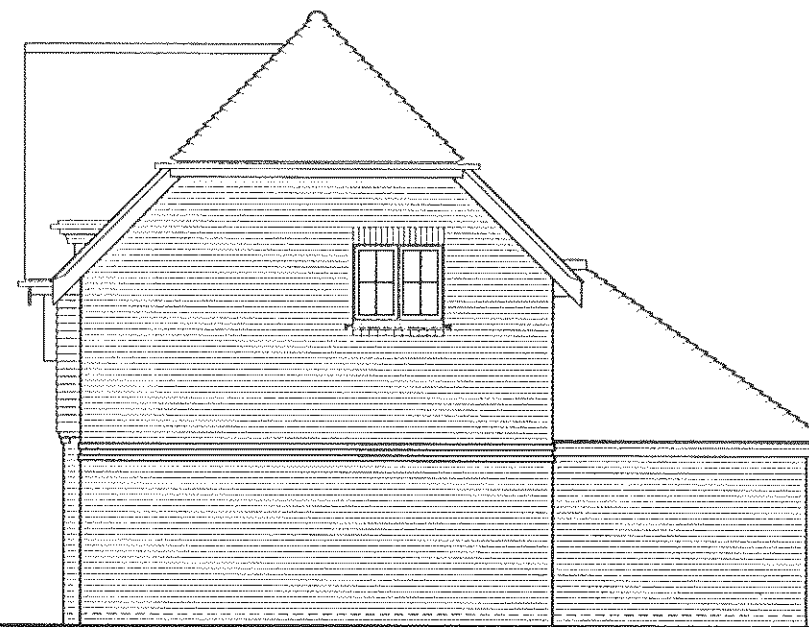


Front Elevation

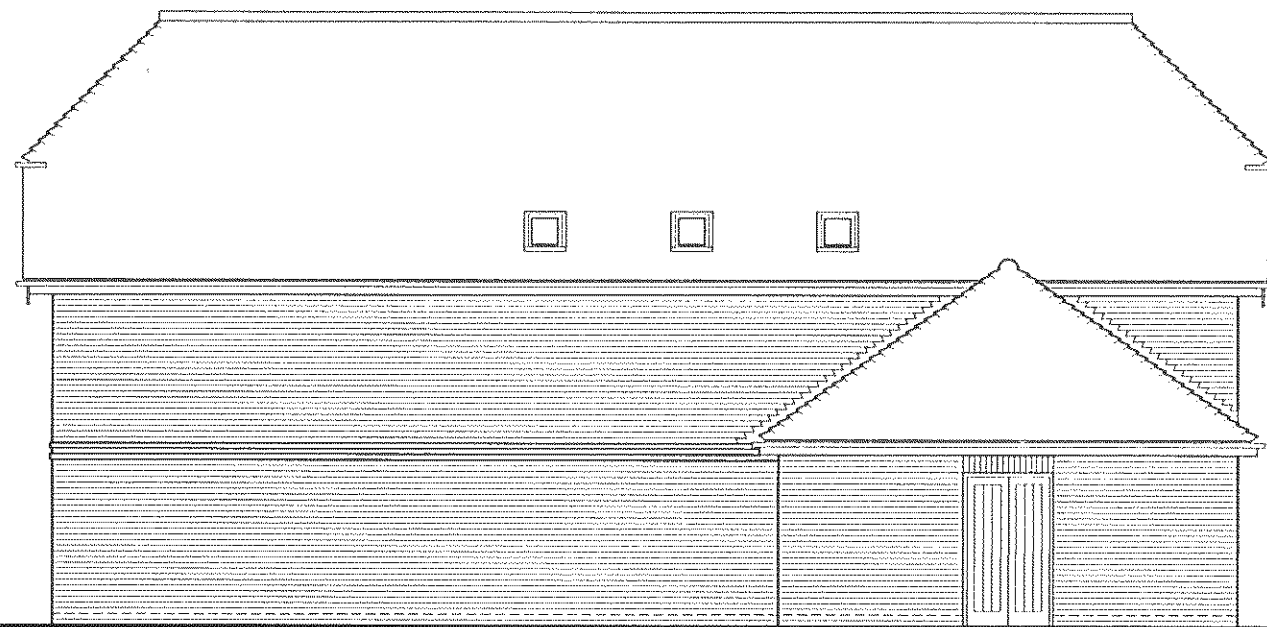


Side Elevation

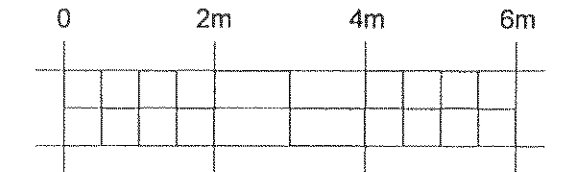


Rear Elevation

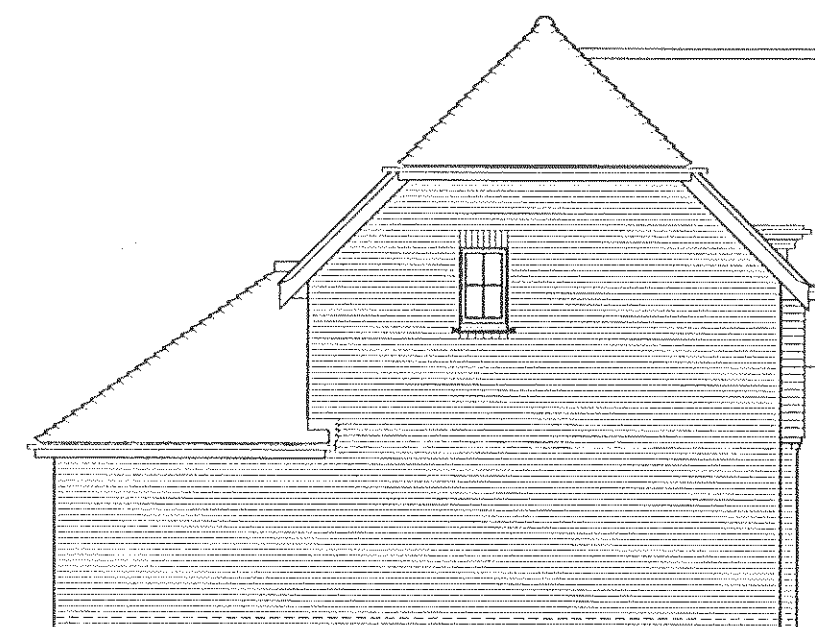

Side Elevation

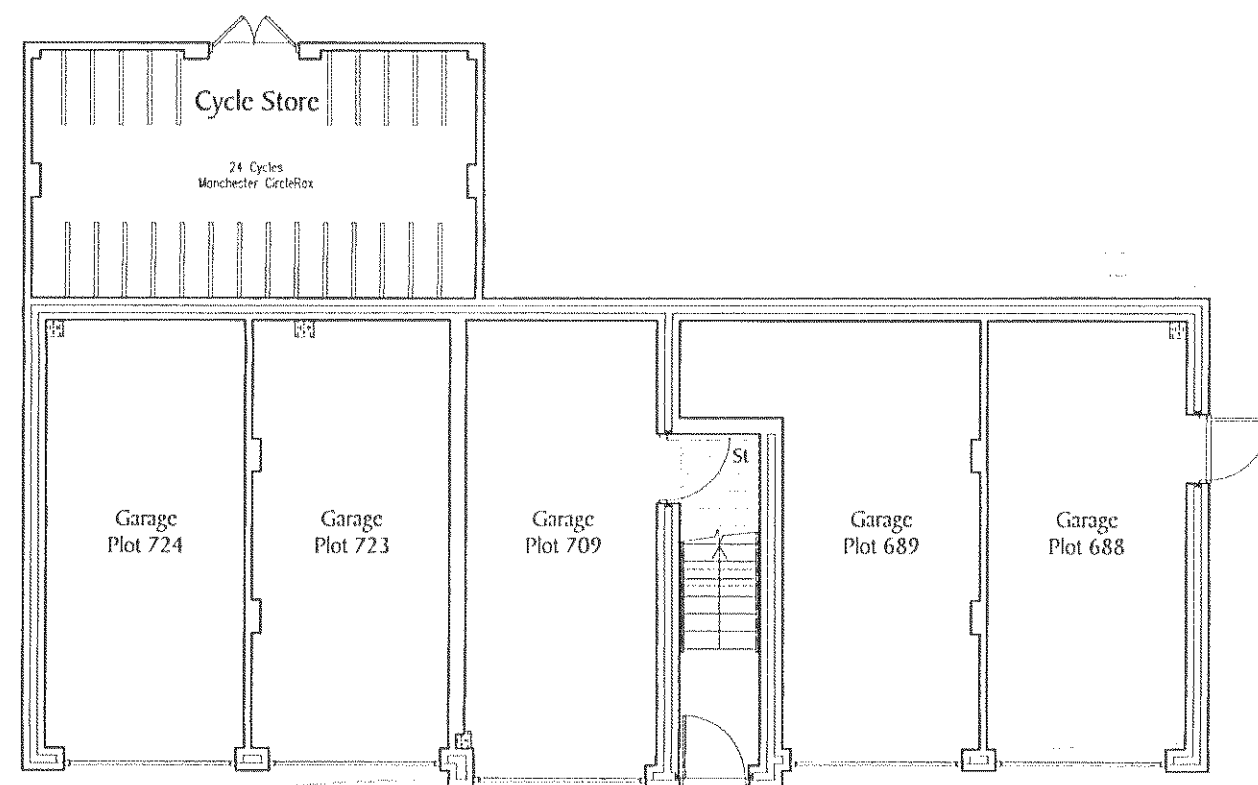

Ground Floor

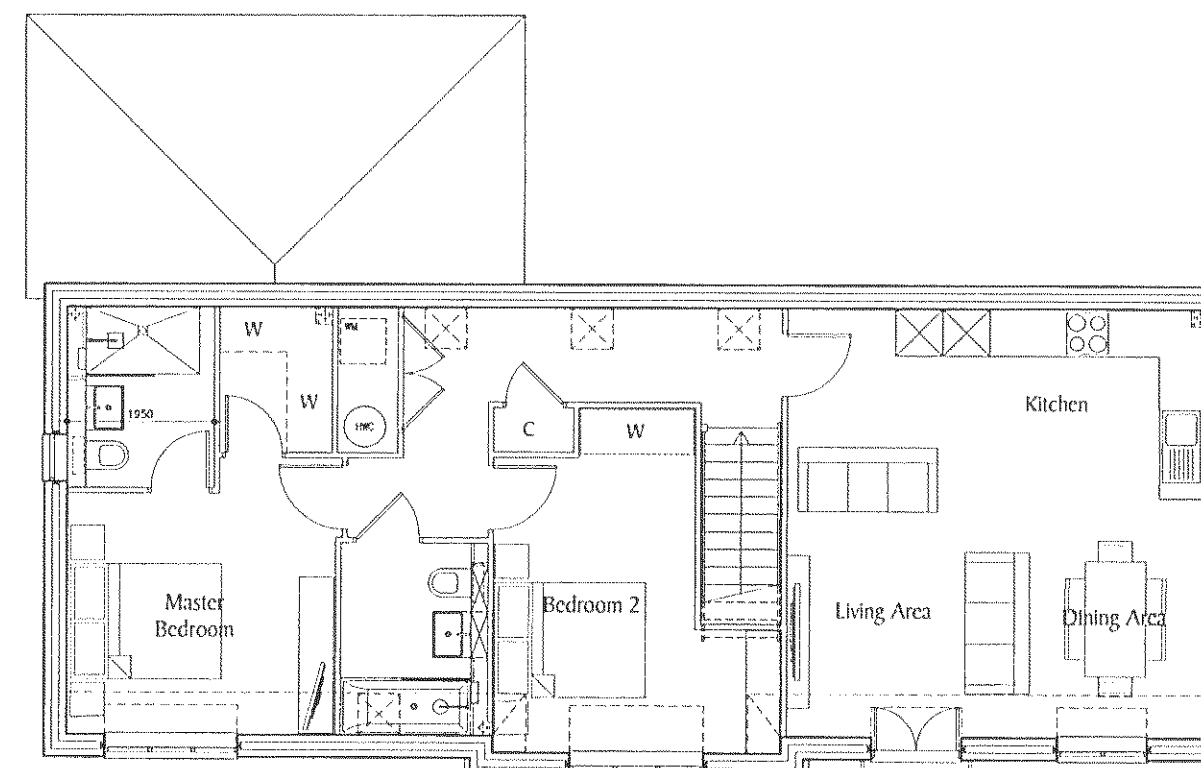

First Floor

REF	DATE	REVISION
DEVELOPMENT Phase 2d Chichester Road North Bersted		
DRAWING TITLE Plot 709 Floor Plans & Elevations House Type : 2 Bed FOG		
Berkeley HOMES Berkeley Homes (Southern) Limited Berkeley House, Summers Place Stone Street, Billingshurst West Sussex RH14 9GN Tel: (01403) 279000		
DRAWN NAM	CHECKED	
DATE SEPTEMBER 2013	SCALE 1:100@A2	
FIG. NO. S812/Ph2d/P709	REV.	