



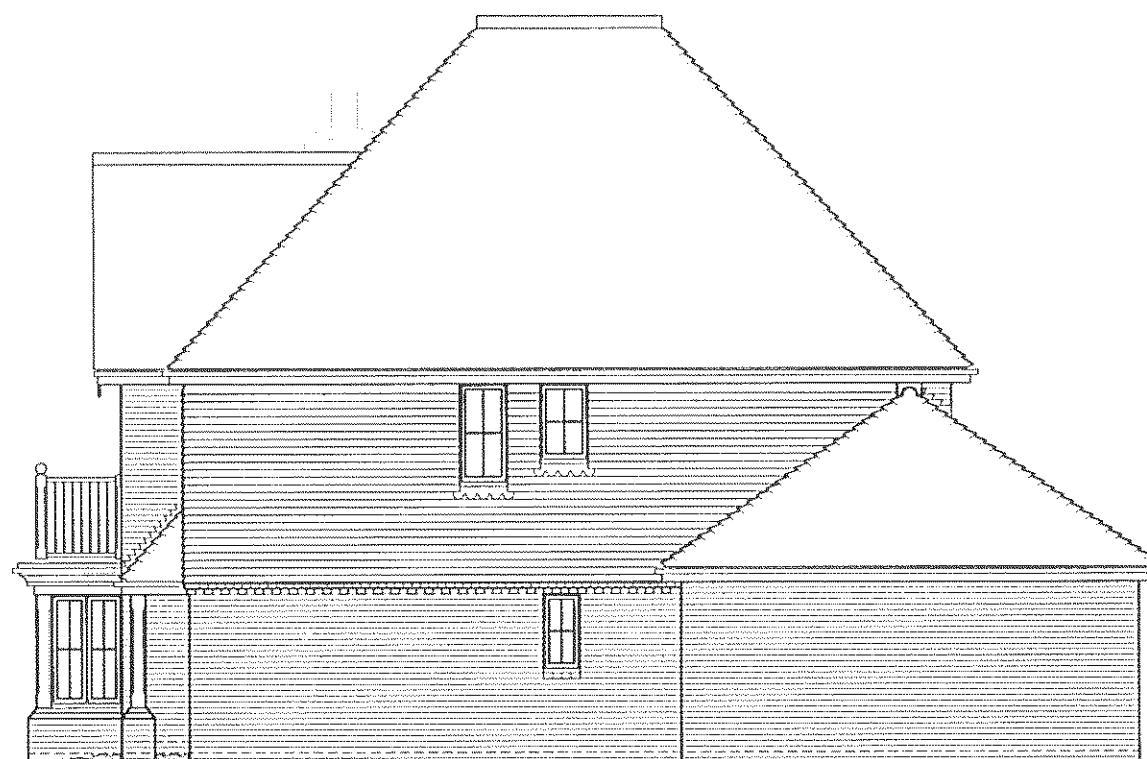


Side Elevation




Rear Elevation

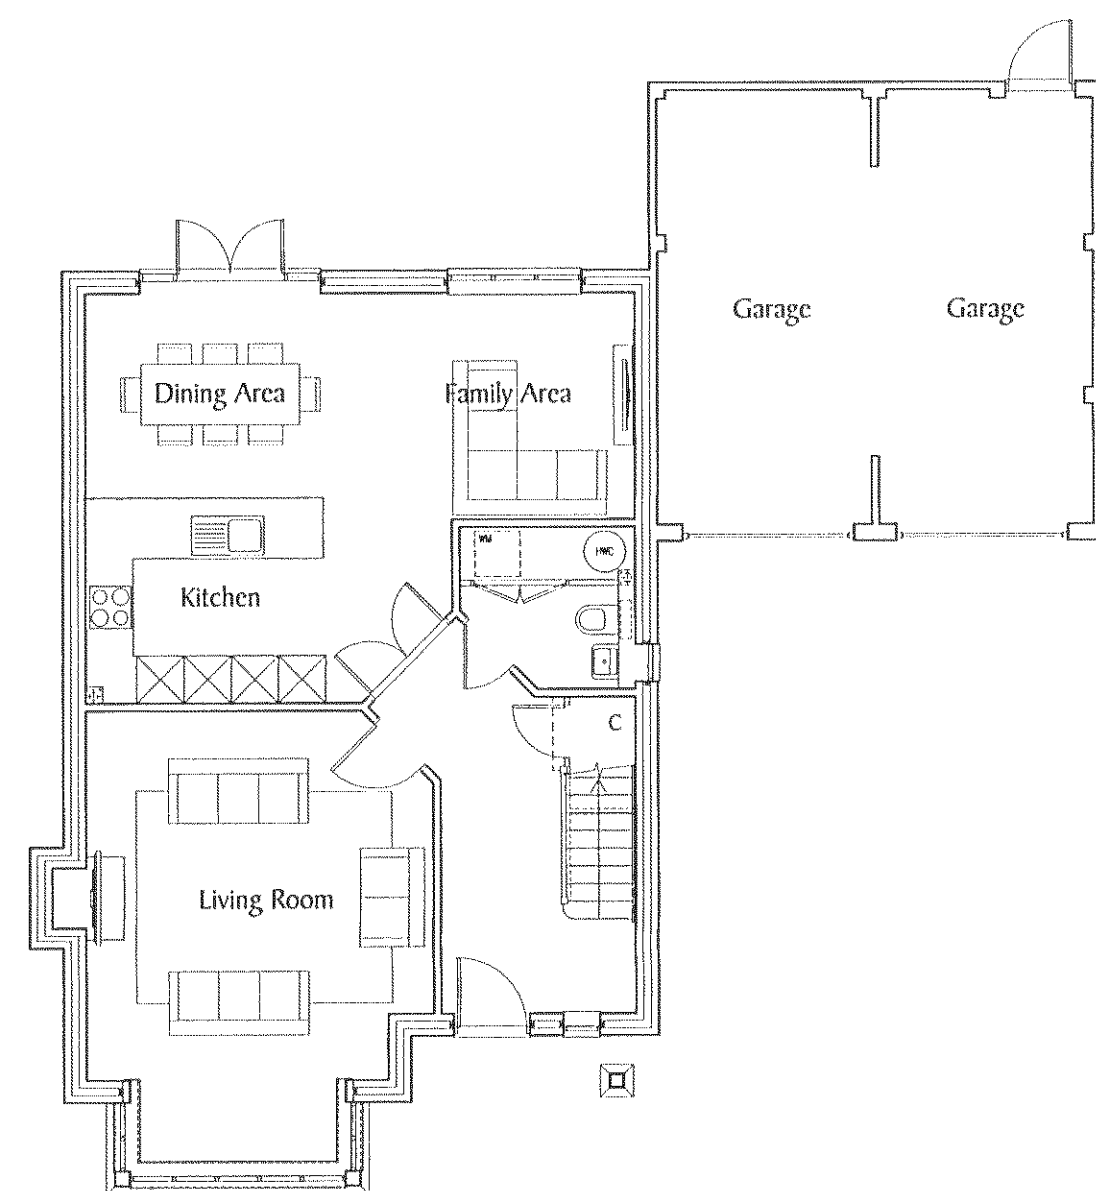


Ground Floor

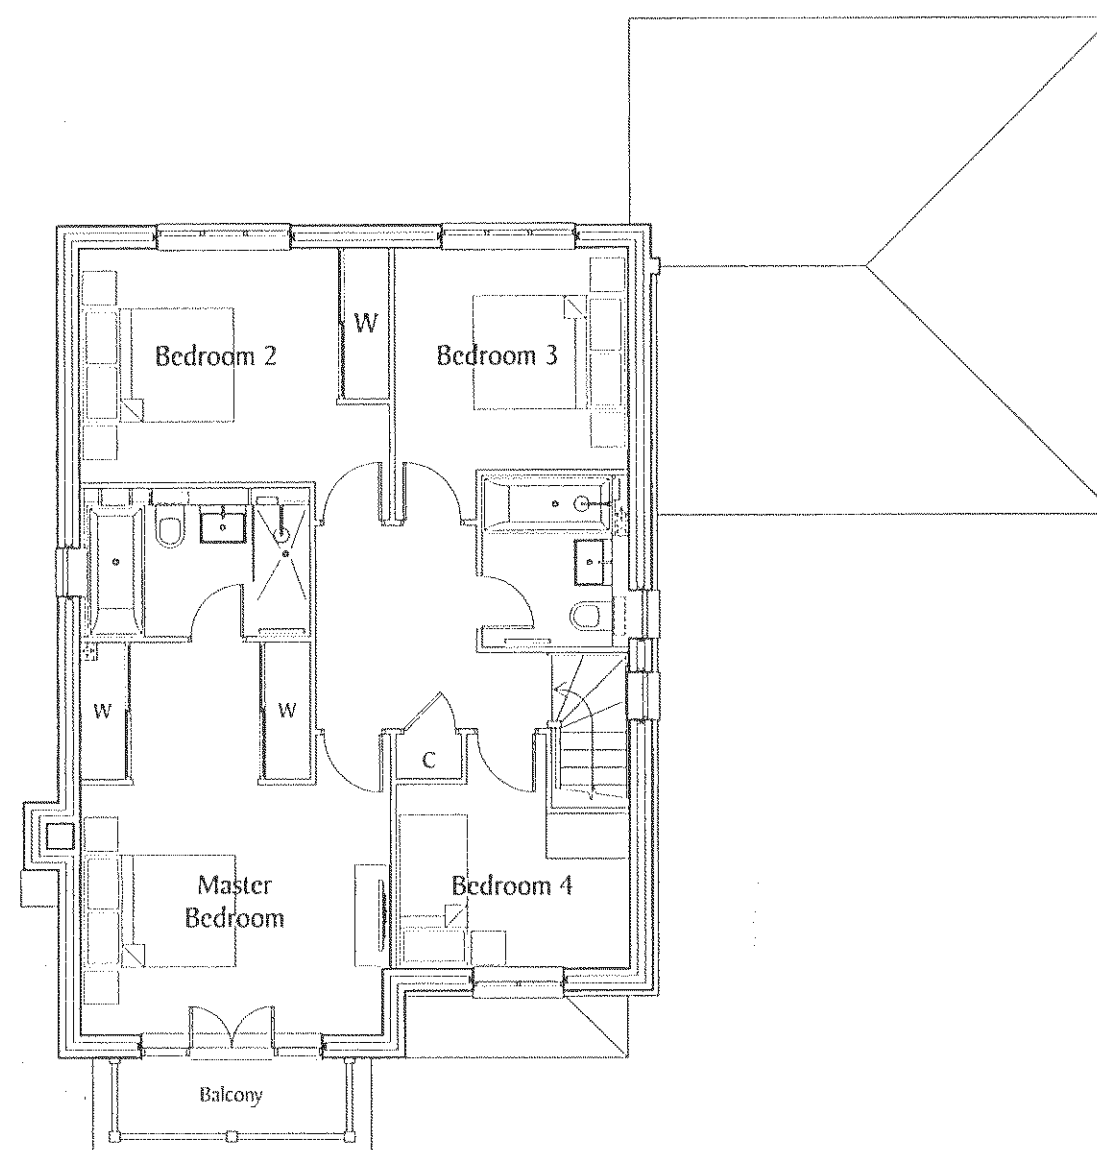

First Floor

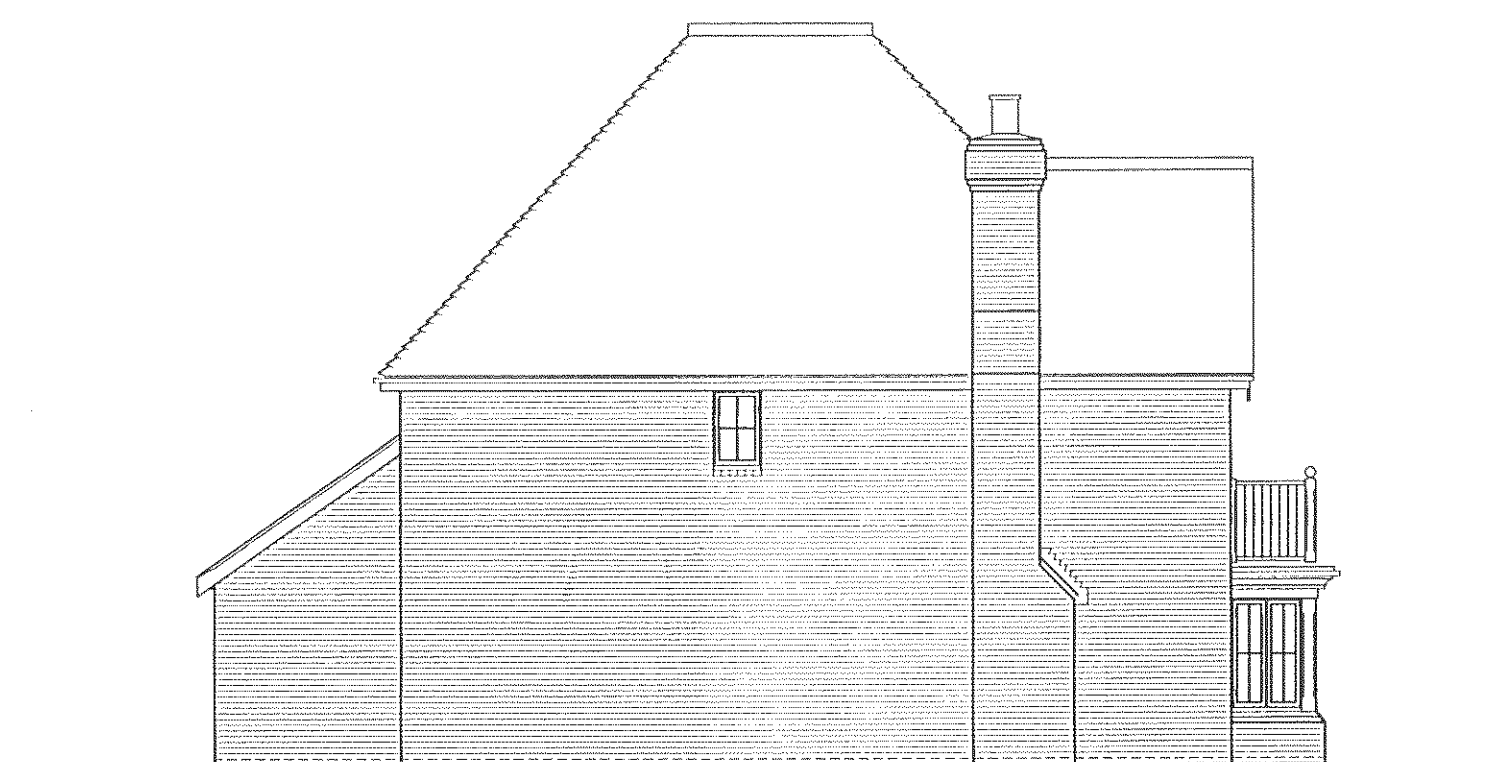

Side Elevation

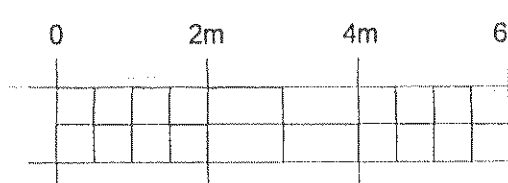

REF	DATE	REVISION
-----	------	----------

DEVELOPMENT
Phase 2d
Chichester Road
North Bersted

DRAWING TITLE
Plots 697
Floor Plans & Elevations
House Type 4H7

Berkeley
HOMES

Berkeley Homes (Southern) Limited
Berkeley House, Summers Place
Stane Street, Billingshurst
West Sussex RH11 4 9GN
Tel: (01403) 279000

DRAWN	CHECKED
NAM	
DATE	SCALE
SEPTEMBER 2013	1:100@A2

DRG NO.	REV.
S812/Ph2d/P697	